
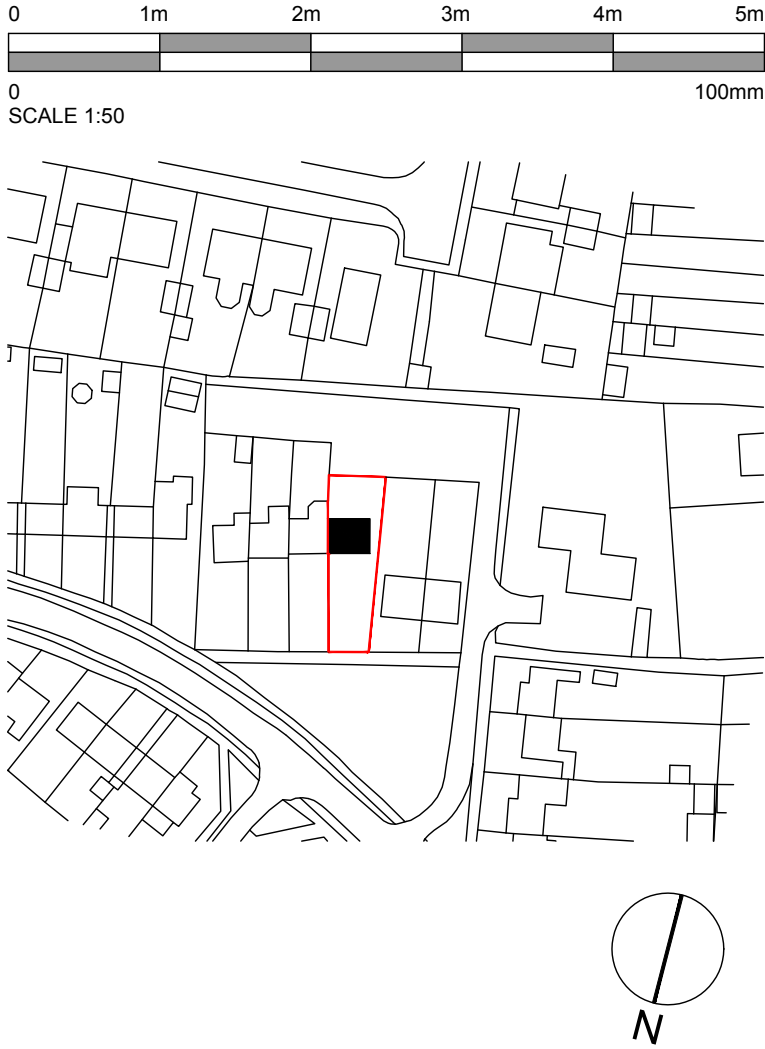


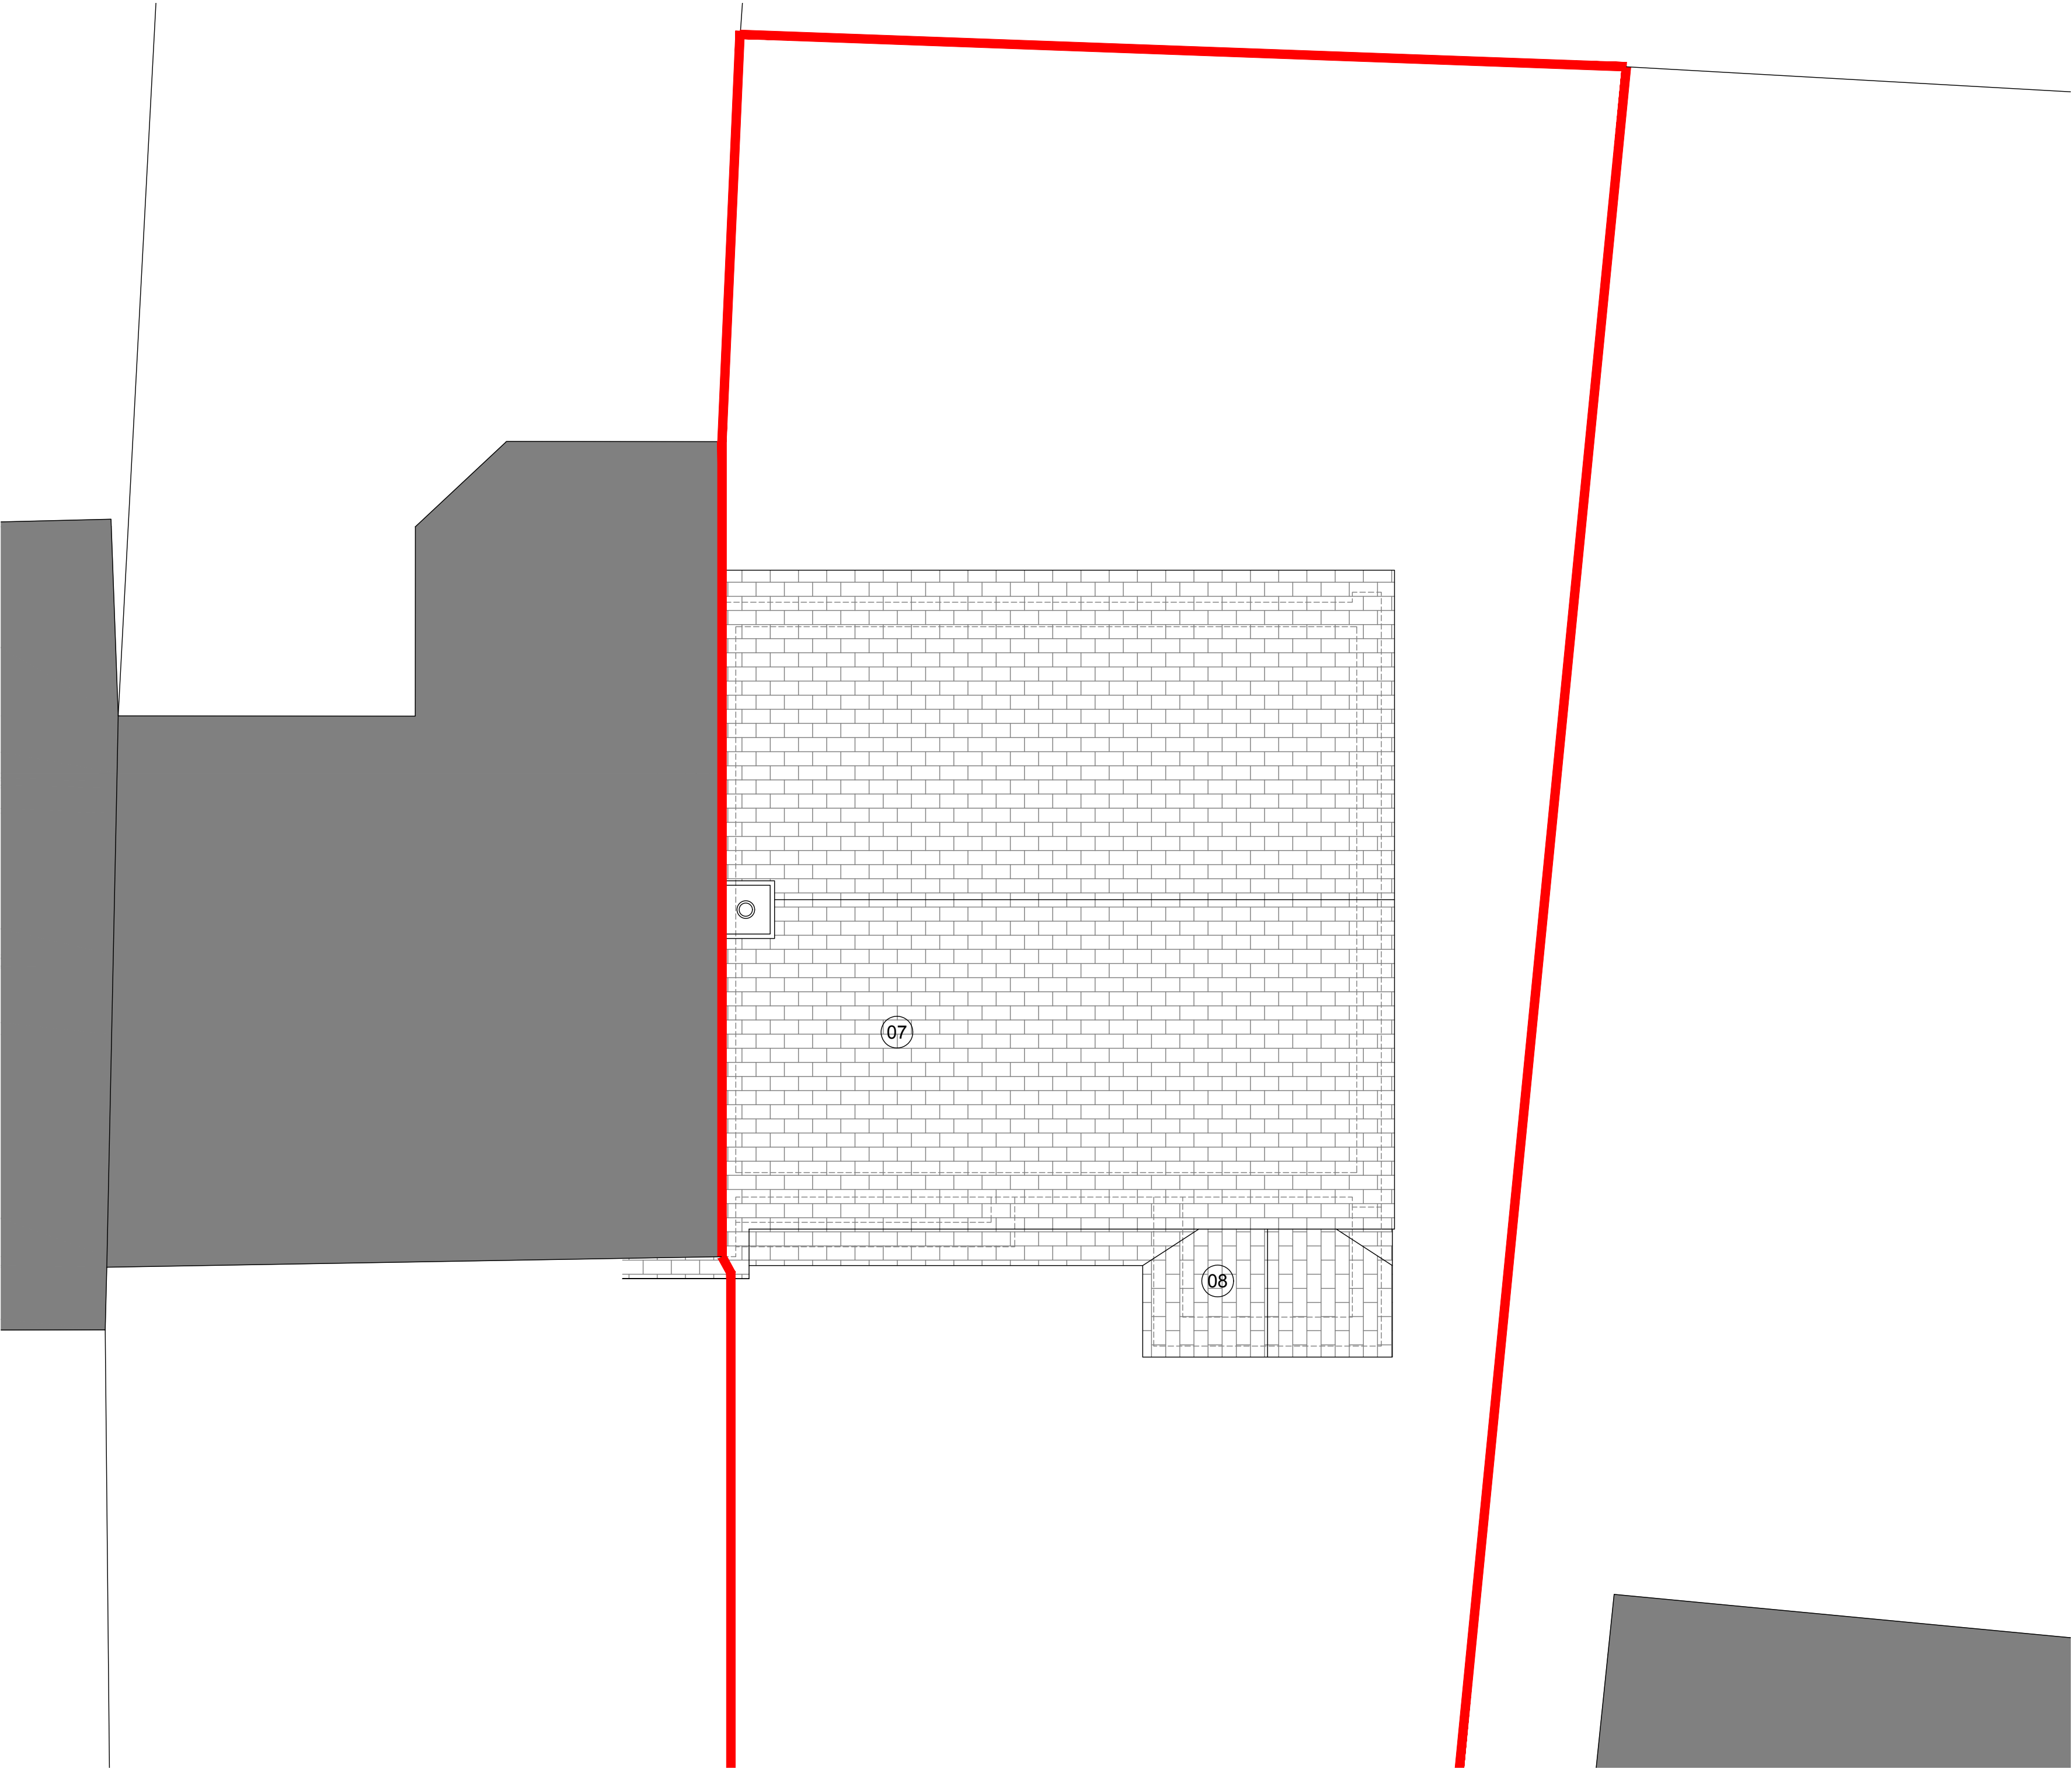

Proposed Notes:

- 01. Porch
- 02. Entrance Hall
- 03. Living
- 04. Dining
- 05. Kitchen
- 06. W/C

Proposed Materials:

- 07. Concrete Interlocking Tiles
- 08. Grey / Blue Slate Tile
- 09. Red / Brown Multi Stock Brick
- 10. Smooth White Render Finish
- 11. White UPVC Windows & Doors

Rev.	Date	Detail
-	-	-

Status
PLANNING

AT

ATELIER
T & B

CIAT

affiliate

Tel: 01403 458915 mail: info@ateliertb.co.uk www.ateliertb.co.uk

Client
MR & MRS WAYMARK

Project Title
34 STAPLES BARN, HENFIELD, WEST SUSSEX, BN5 9PN

Drawing Title
PROPOSED ROOF PLAN

Scale.	1:50 A2	Date	Aug 2026	Drawn	TMA
--------	---------	------	----------	-------	-----

Drawing No.	AT - 098 - P08	Rev.	-
-------------	----------------	------	---

The copyright in this document and design is confidential to and the property of Atelier T&B Limited