





FRONT ELEVATION (NORTH)

SIDE ELEVATION (WEST)

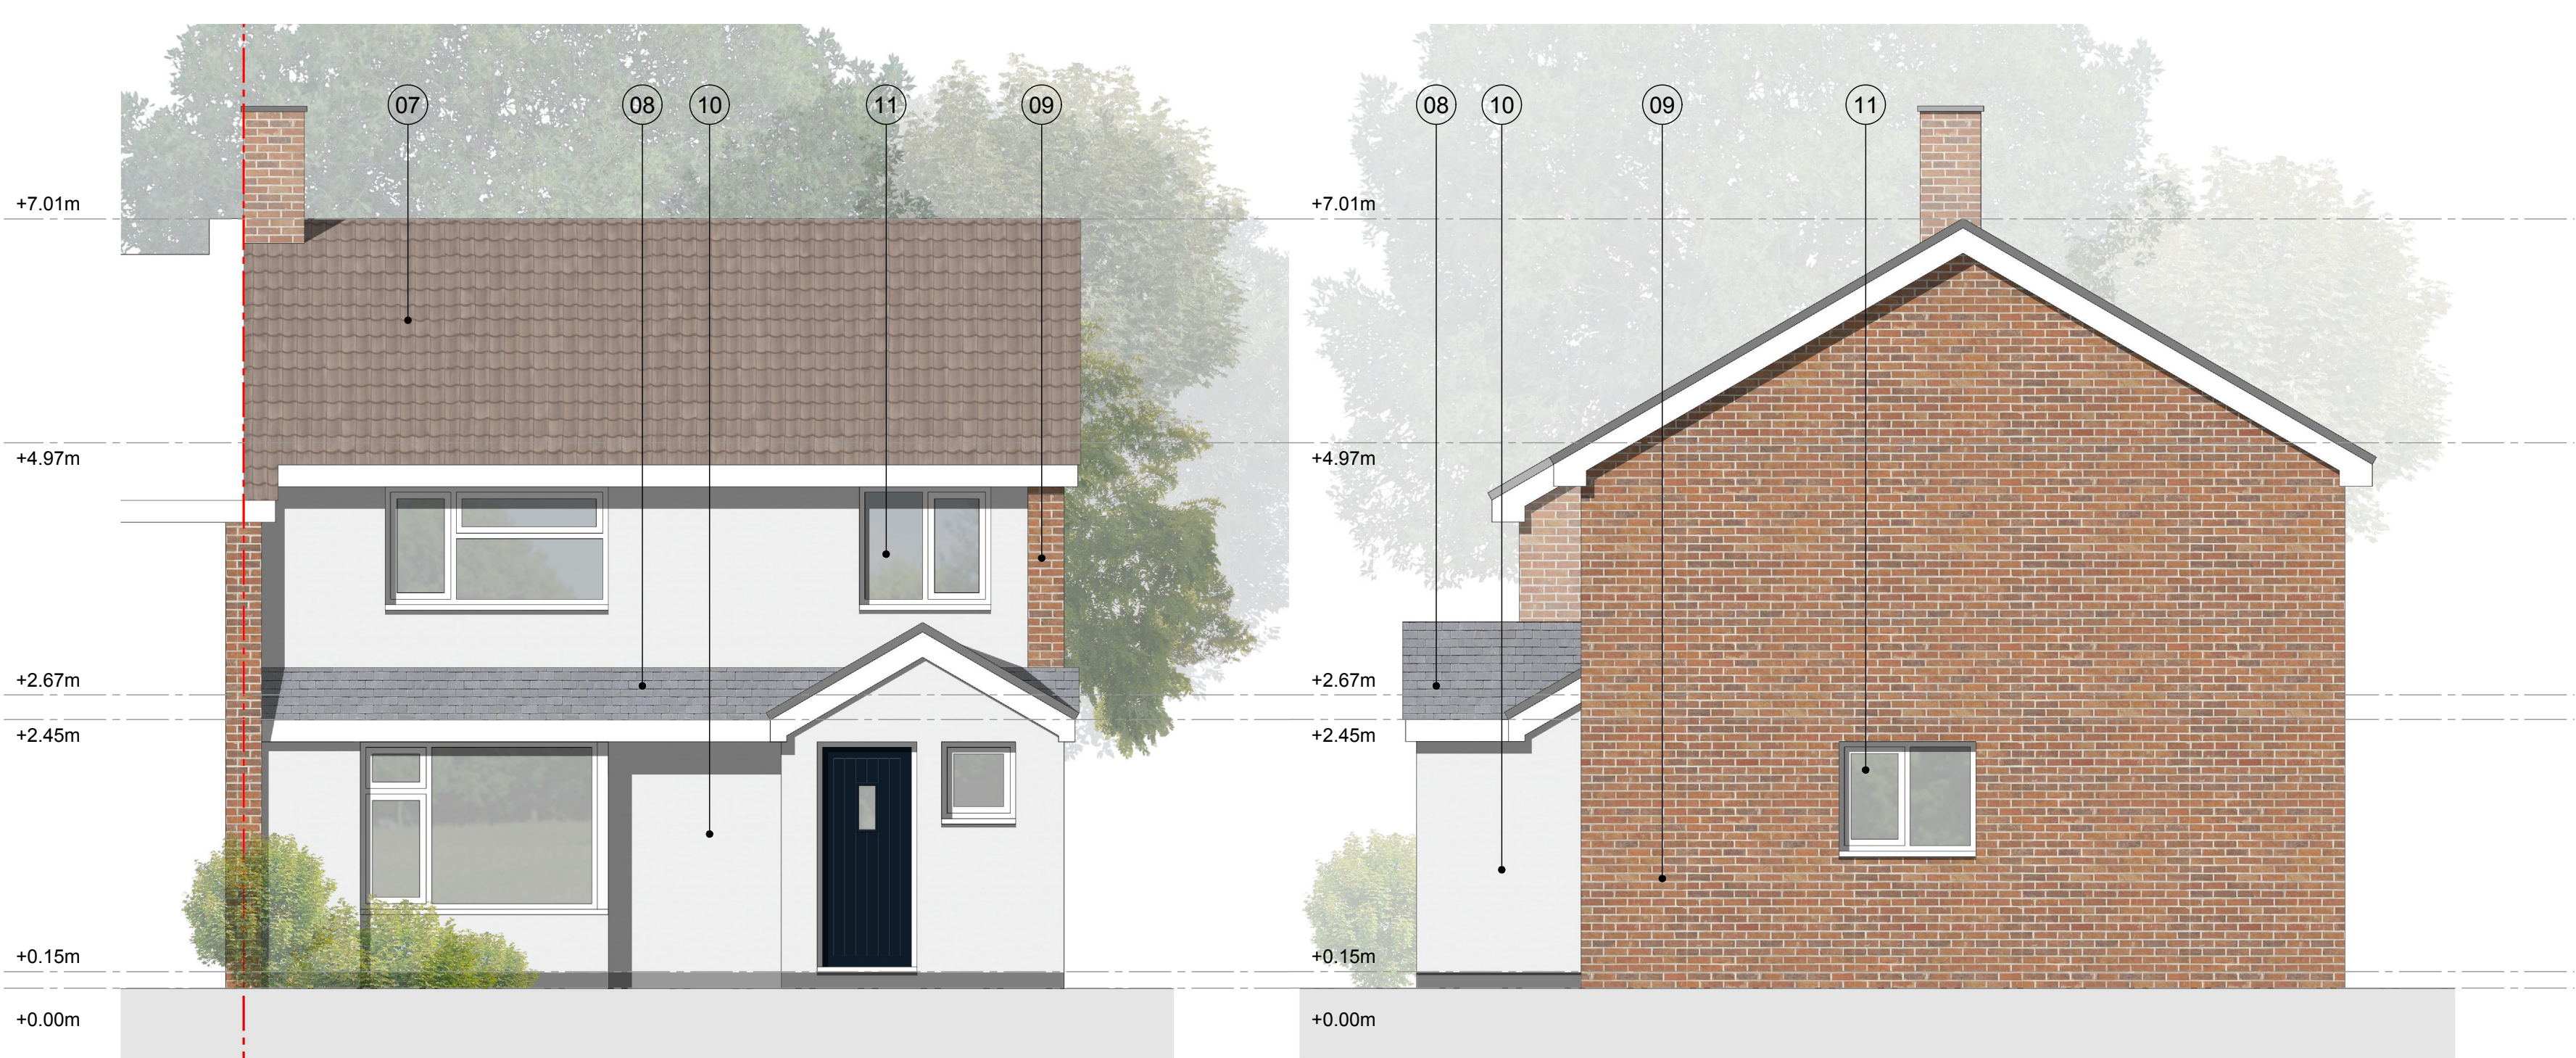

REAR ELEVATION (EAST)

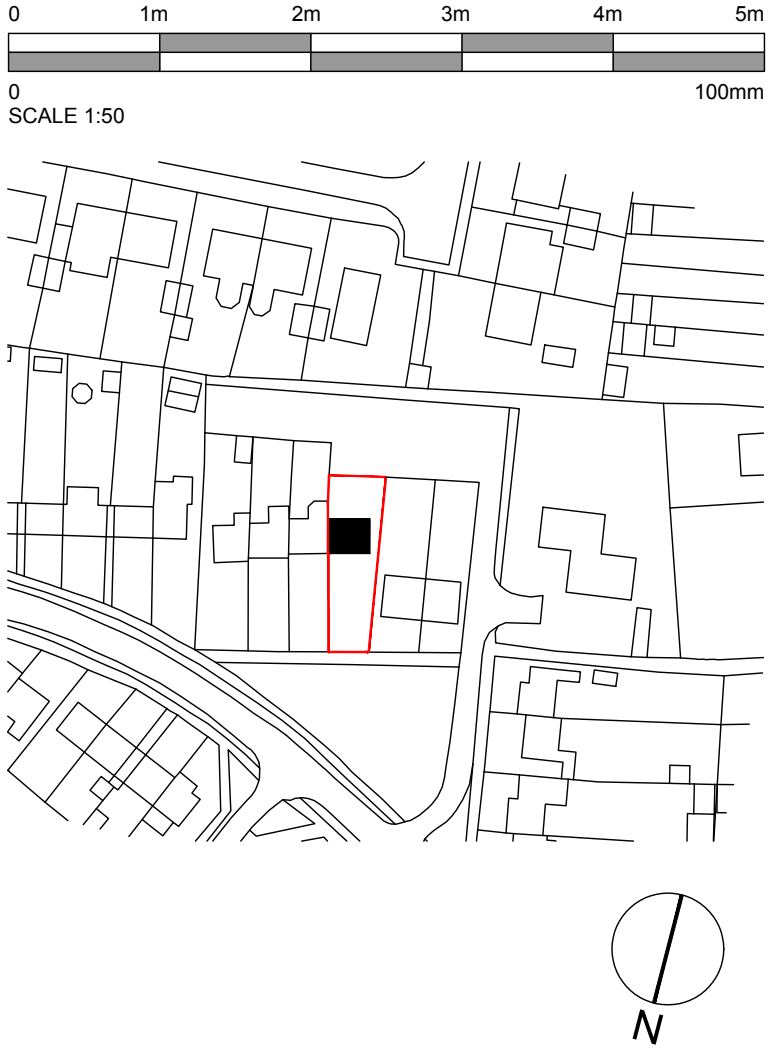

Proposed Notes:

- 01. Porch
- 02. Entrance Hall
- 03. Living
- 04. Dining
- 05. Kitchen
- 06. W/C

Proposed Materials:

- 07. Concrete Interlocking Tiles
- 08. Grey / Blue Slate Tile
- 09. Red / Brown Multi Stock Brick
- 10. Smooth White Render Finish
- 11. White UPVC Windows & Doors

| Rev. | Date | Detail |
|------|------|--------|
| -    | -    | -      |

Status: PLANNING

AT | ATELIER  
T & B

CIAT affiliate

Tel: 01403 458915 mail: info@atelierb.co.uk  
www.atelierb.co.uk

Client: MR & MRS WAYMARK

Project Title: 34 STAPLES BARN,  
HENFIELD,  
WEST SUSSEX, BN5 9PN

Drawing Title: PROPOSED ELEVATIONS

|                |                |            |
|----------------|----------------|------------|
| Scale: 1:50 A2 | Date: Aug 2026 | Drawn: TMA |
|----------------|----------------|------------|

|                            |        |
|----------------------------|--------|
| Drawing No: AT - 098 - P09 | Rev: - |
|----------------------------|--------|

The copyright in this document and design is confidential to and the property of Atelier T&B Limited