


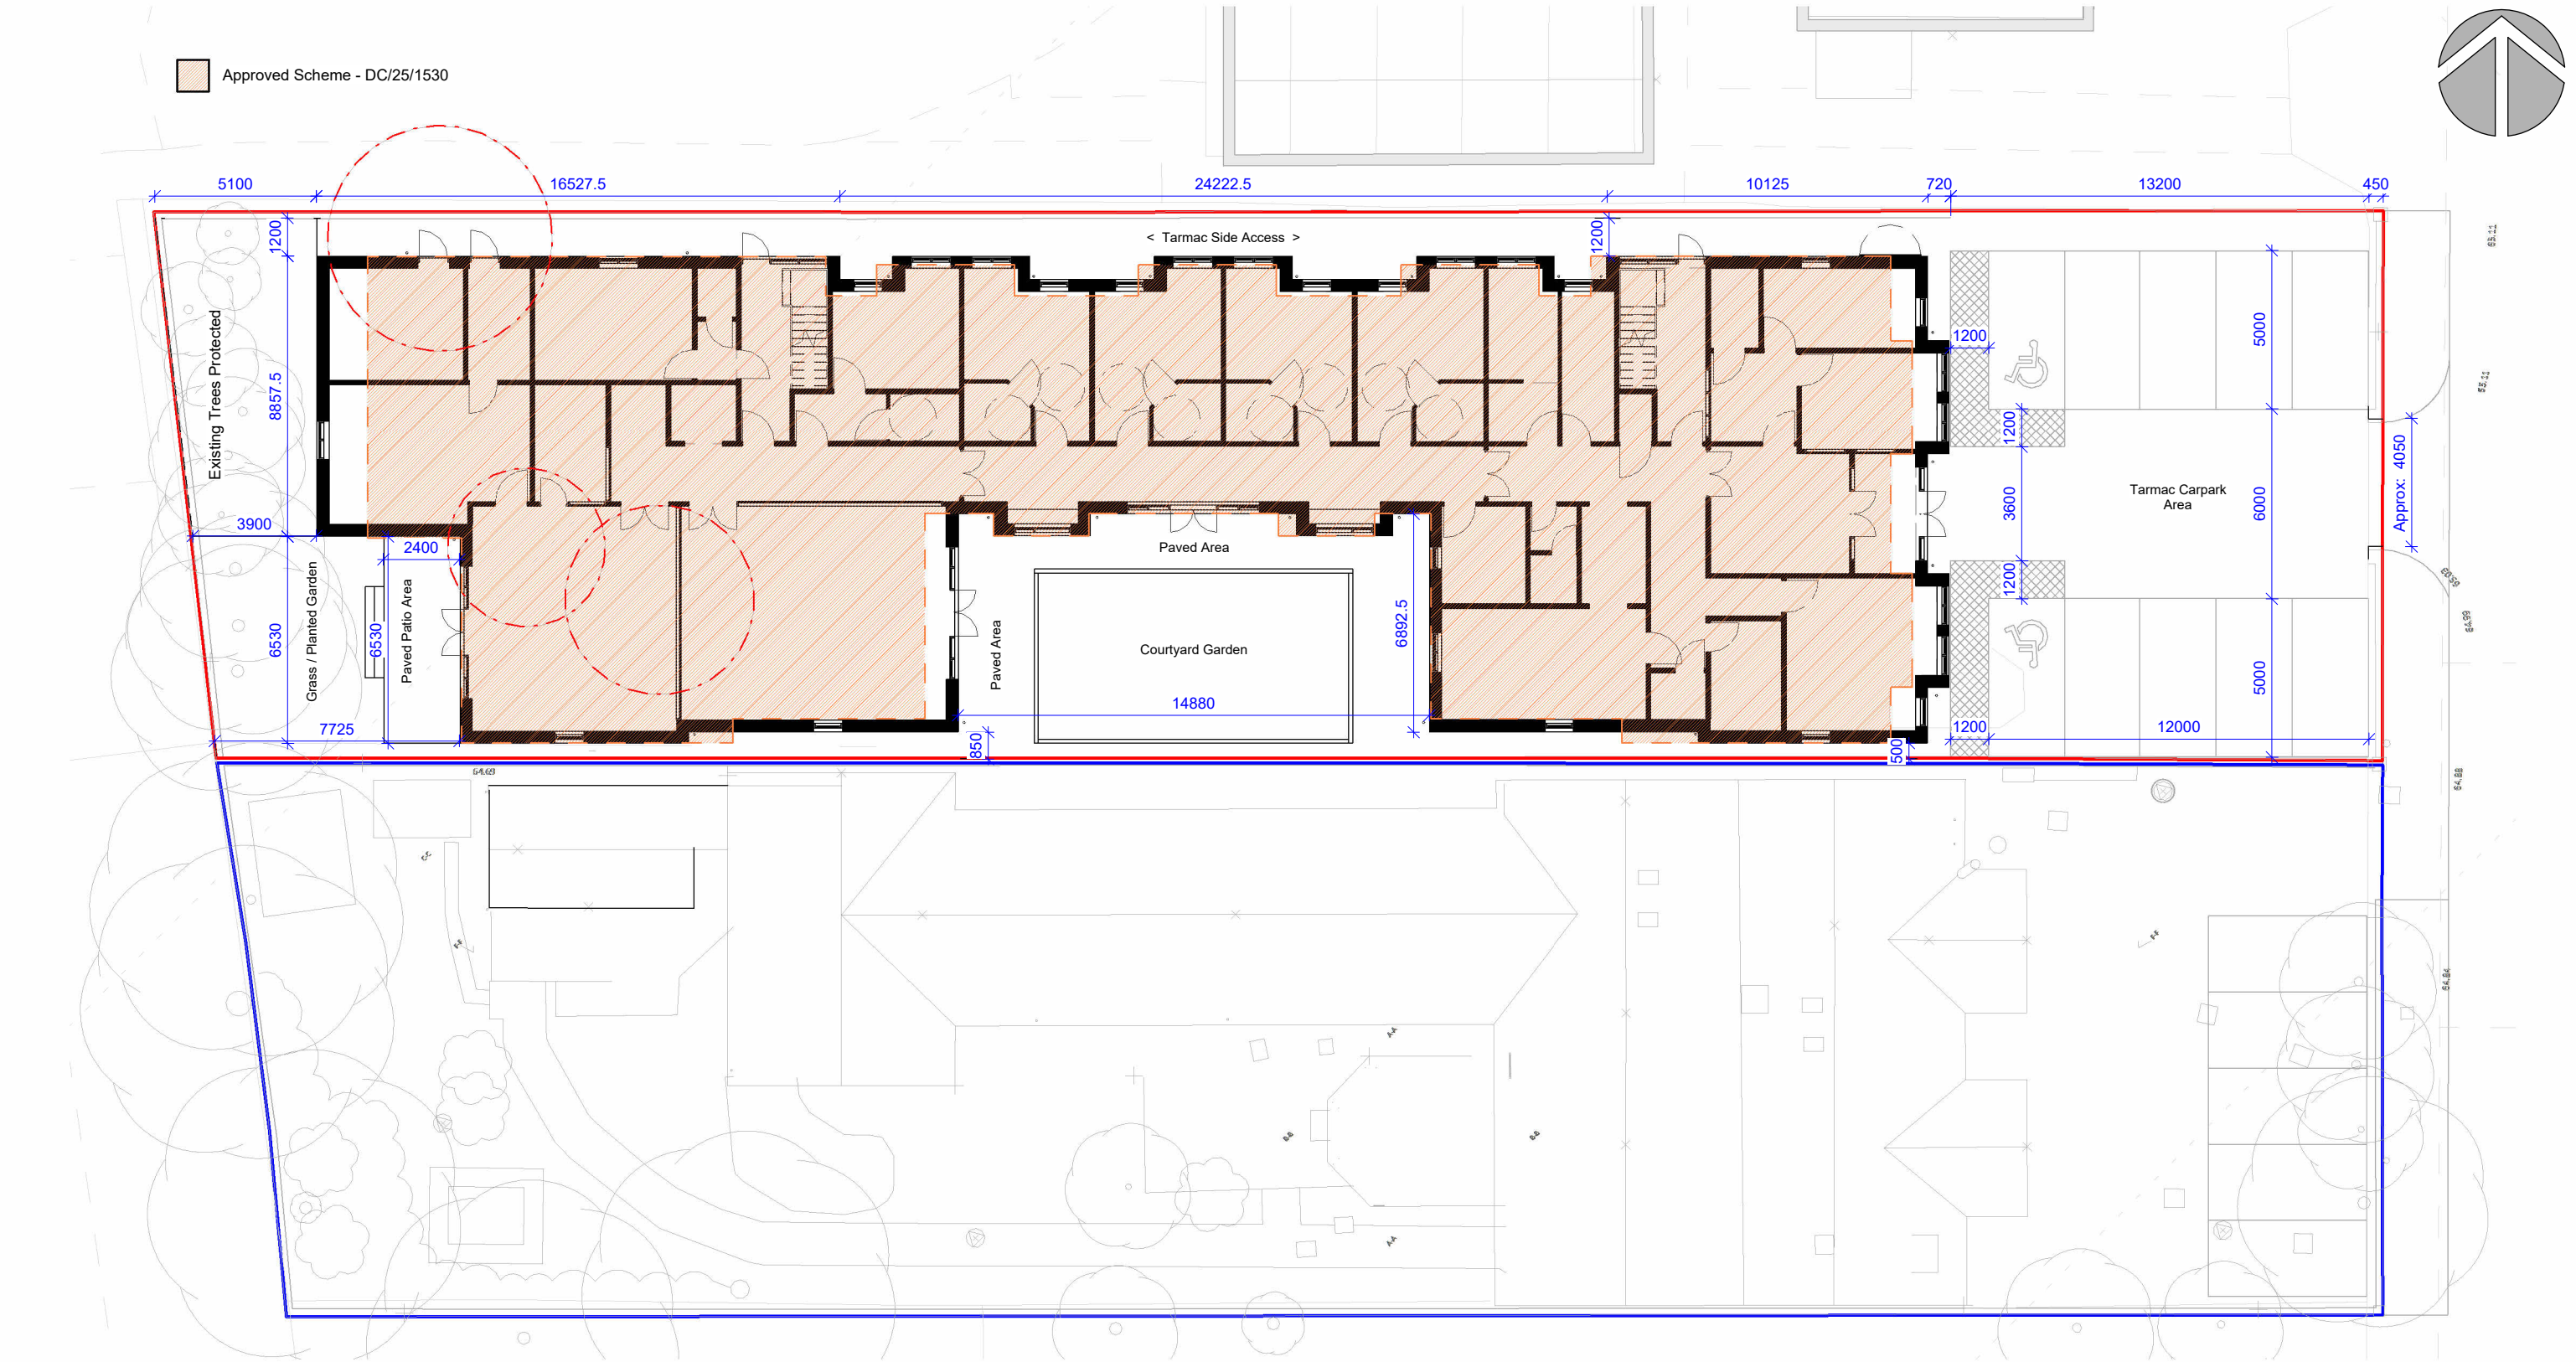

Site Plan - Proposed
1 : 200

REFORM

ARCHITECTURE AND INTERIOR DESIGN LTD

All rights described in chapter IV of the copyright, designs and patents act 1988 have been generally asserted. Where any drawing is to be read in conjunction with another, including specialists, the two drawings shall be cross-checked and any discrepancies reported to the architect before the work is put in hand. All dimensions are in millimeters, all levels are in metres, unless shown otherwise. Any discrepancies in dimensions or details on or between these drawings/specifications should be drawn to the attention of the Reform and or the engineer in writing for clarification. Drawing prepared solely for the use of client, as detailed in text box, and is not to be copied, lent or used by any third party without written permission

A Studio 6
41-45 St Mary's Gate
Nottingham, NG1 1PU
T 07802 218398
W www.reform-property.com
E info@reform-property.com

SCALE

1 : 200

SHEET SIZE

A3

H	27.07.2026	ES	Client	Design Team Issue
G	23.07.2026	ES	Client	Ground floor updates inline with client comments
F	17.07.2026	ES	Client	Revised issue inline with client comments
E	07.07.2026	ES	Client	Revised fenestration for client review
D	07.07.2026	ES	Client	The revised layout directly incorporates all client feedback. The building footprint has been enlarged to accommodate all previously missing elements, ensuring all required facilities are fully integrated
C	30.06.2026	ES	Client	Revised Issue for Client Approval
B	19.06.2026	ES	Client	Issue for client approval
A	12.06.2026	ES	Client	Client issue to capture staff feedback
REV	DATE	DRAWN BY	CHEKD BY	DESCRIPTION

PROJECT
Rosedale & Kings Court Care Home
25 Kings Road
HORSHAM
RH13 5PP

CLIENT
Rosedale Care Limited

DRAWING TITLE

Site Plan - Proposed

PROJECT No.	ORIGIN	ZONE	LEVEL	TYPE	ROLE	NUMBER	STATUS
2352	REF	xx	00	Planning	A	PPSD-20	P1
INTERNAL PROJECT No.	PROJECT STATUS			REVISION DATE		REVISION	
2352	PLANNING			27.07.2026		H	

© COPYRIGHT