

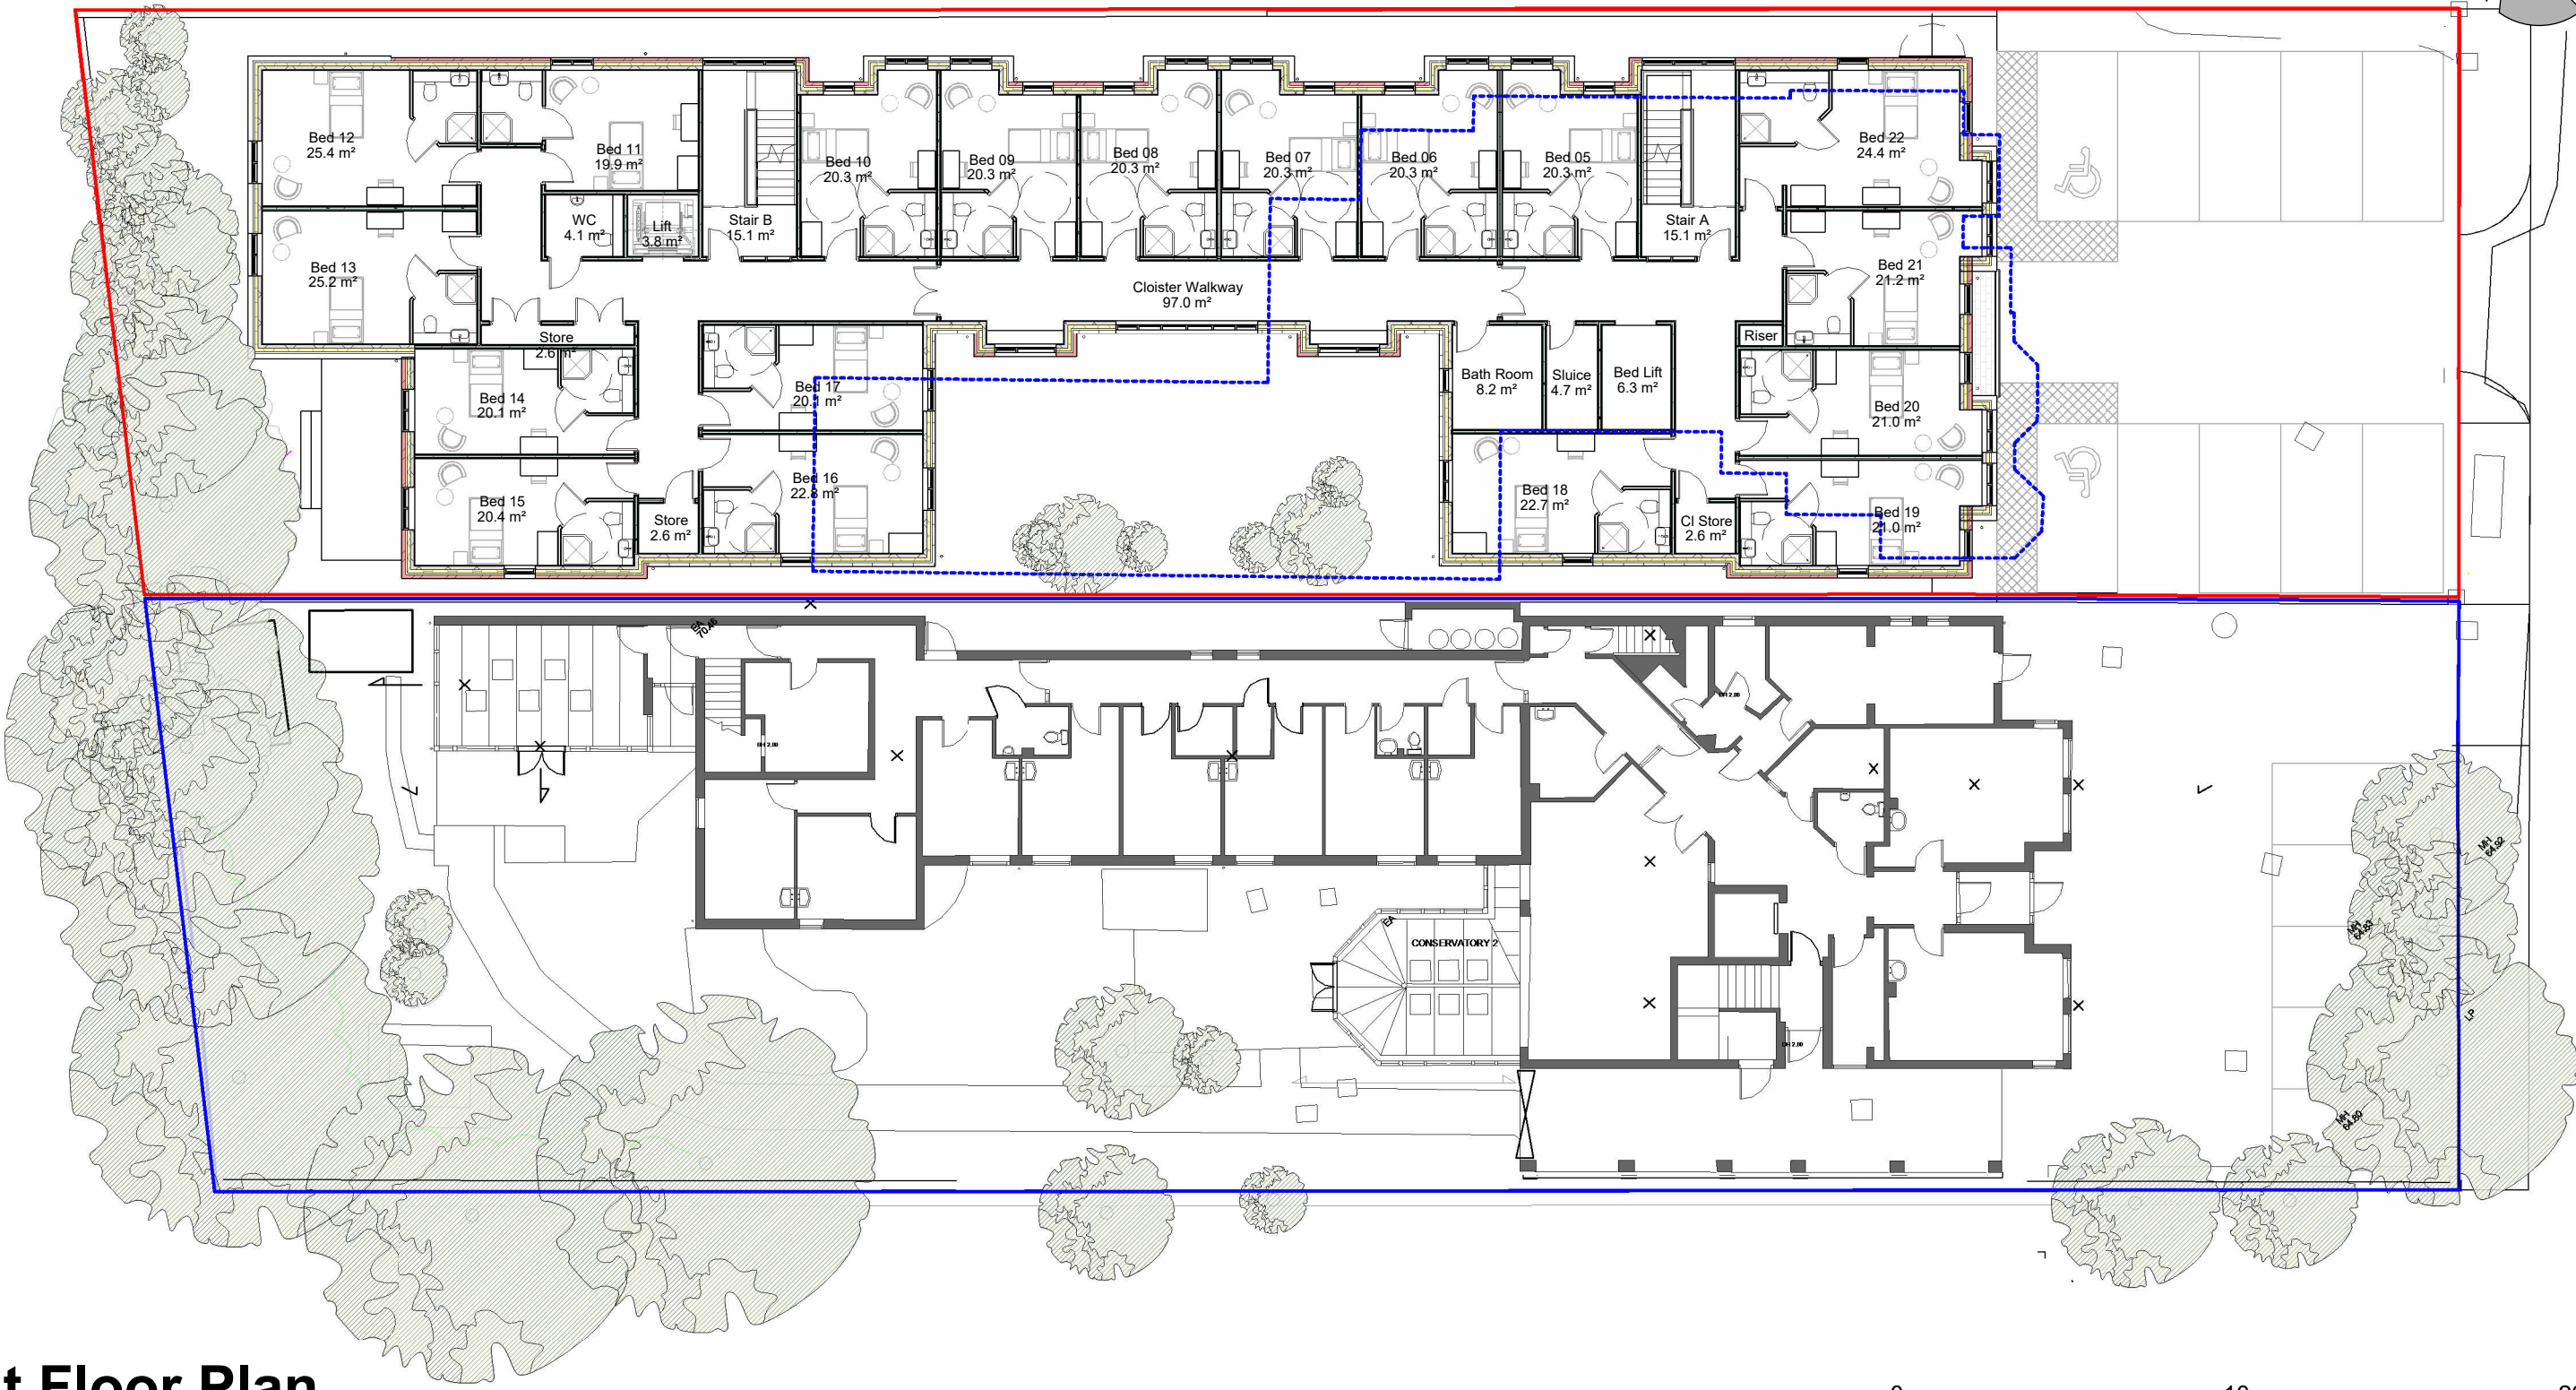


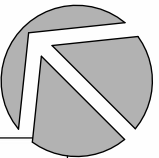

First Floor Plan  
1 : 200

 

REFORM

ARCHITECTURE AND INTERIOR DESIGN LTD

All rights described in chapter IV of the copyright, designs and patents act 1988 have been generally asserted. Where any drawing is to be read in conjunction with another, including specialists, the two drawings shall be cross-checked and any discrepancies reported to the architect before the work is put in hand. All dimensions are in millimeters, all levels are in metres, unless shown otherwise. Any discrepancies in dimensions or details on or between these drawings/specifications should be drawn to the attention of the Reform and or the engineer in writing for clarification. Drawing prepared solely for the use of client, as detailed in text box, and is not to be copied, lent or used by any third party without written permission

A Studio 6  
41-45 St Mary's Gate  
Nottingham, NG1 1PU  
T 07802 218398  
W www.reform-property.com  
E info@reform-property.com

SCALE

1 : 200

SHEET SIZE

A3

|     |            |          |          |   |
|-----|------------|----------|----------|---|
| G   | 27.07.2026 | ES       | Client   | Design Team Issue   |
| F   | 17.07.2026 | ES       | Client   | Revised issue inline with client comments   |
| E   | 07.07.2026 | ES       | Client   | Revised fenestration for client review   |
| D   | 07.07.2026 | ES       | Client   | The revised layout directly incorporates all client feedback. The building footprint has been enlarged to accommodate all previously missing elements, ensuring all required facilities are fully integrated |
| C   | 30.06.2026 | ES       | Client   | Revised Issue for Client Approval   |
| B   | 19.06.2026 | ES       | Client   | Issue for client approval   |
| A   | 12.06.2026 | ES       | Client   | Client issue to capture staff feedback   |
| REV | DATE       | DRAWN BY | CHEKD BY | DESCRIPTION   |

PROJECT  
Rosedale & Kings Court Care Home  
25 Kings Road  
HORSHAM  
RH13 5PP  
CLIENT  
Rosedale Care Limited

DRAWING TITLE  
First Floor Plan

| PROJECT No.          | ORIGIN | ZONE           | LEVEL | TYPE     | ROLE          | NUMBER  | STATUS   |
|----------------------|--------|----------------|-------|----------|---------------|---------|----------|
| 2352                 | REF    | xx             | 01    | Planning | A             | PPSD-26 | P1       |
| INTERNAL PROJECT No. |        | PROJECT STATUS |       |          | REVISION DATE |         | REVISION |
| 2352                 |        | PLANNING       |       |          | 27.07.2026    |         | G        |

COPYRIGHT