
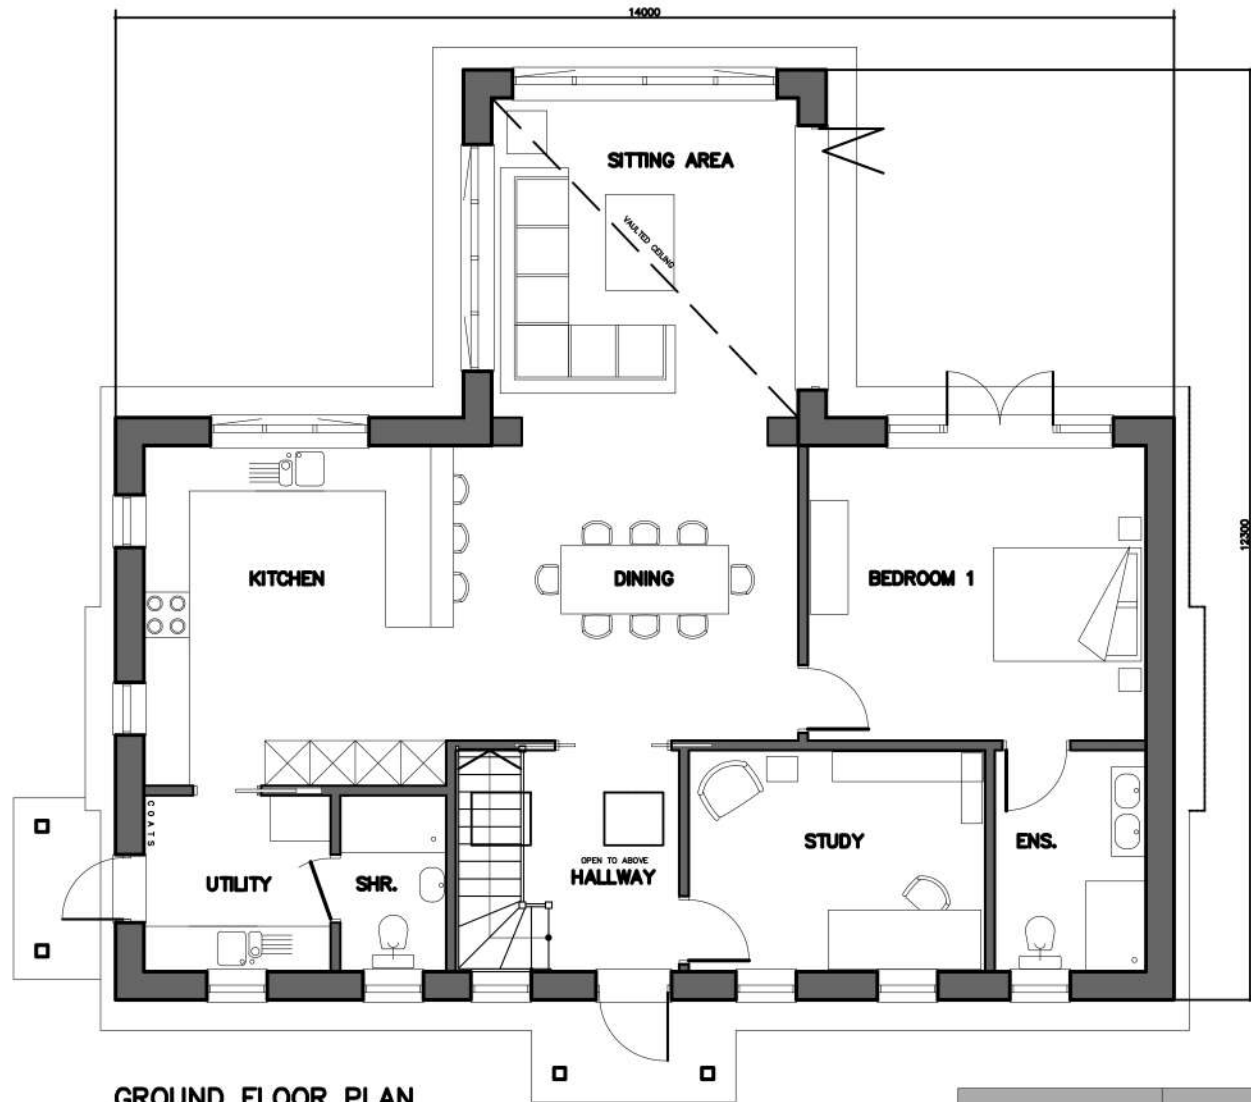


THIS DRAWING SHOULD BE READ IN CONJUNCTION WITH ANY OTHER
RELEVANT DRAWINGS AND THE CONSTRUCTION MANUAL
THE BUILDER SHOULD CHECK ALL LEVELS AND SITE DIMENSIONS
BEFORE WORK STARTS AND NOTIFY SCANDIA OF ANY DISCREPANCY
IF IN DOUBT PLEASE ASK



© COPYRIGHT IN THIS DRAWING AND WORK EXECUTED IS AND REMAINS THE PROPERTY OF SCANDIA-HUS LIMITED AND OR ITS SUBSIDIARIES IN ACCORDANCE WITH THE PROVISIONS OF THE COPYRIGHT ACT. PERMISSION TO PRODUCE COPIES OR MODIFIED DRAWINGS IN WHOLE OR IN PART FOR ANY PURPOSE SHOULD BE OBTAINED FROM SCANDIA-HUS LIMITED & ANY SUCH REPRODUCTIONS SHOULD INCLUDE THIS & THE FOREGOING STATEMENT

[illegible]

GROUND FLOOR PLAN
GEA =130 sq.m / GIA = 110 sq.m

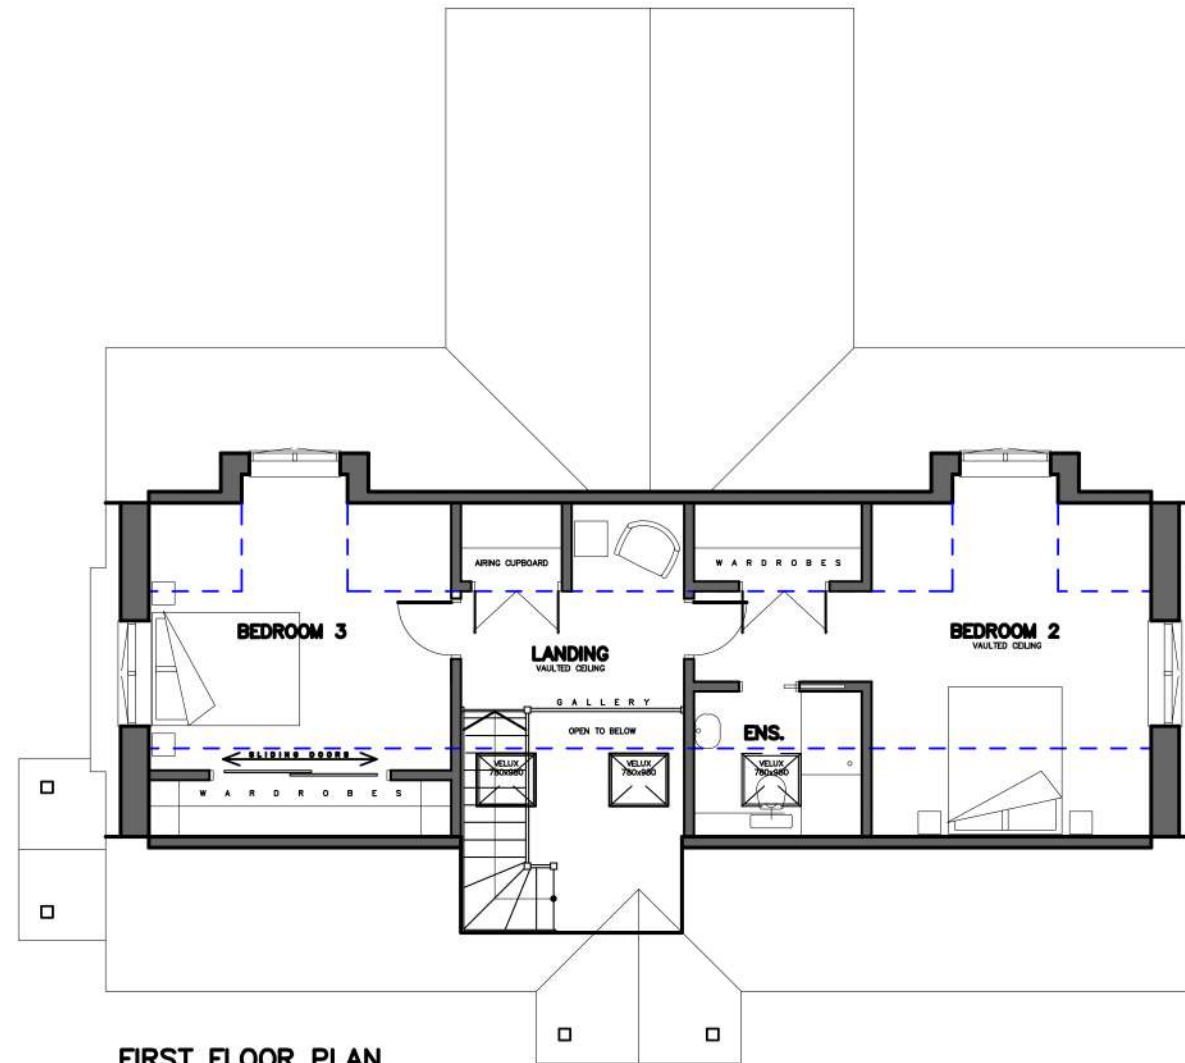

FIRST FLOOR PLAN
GEA = 71 sq.m / GIA = 54 sq.m

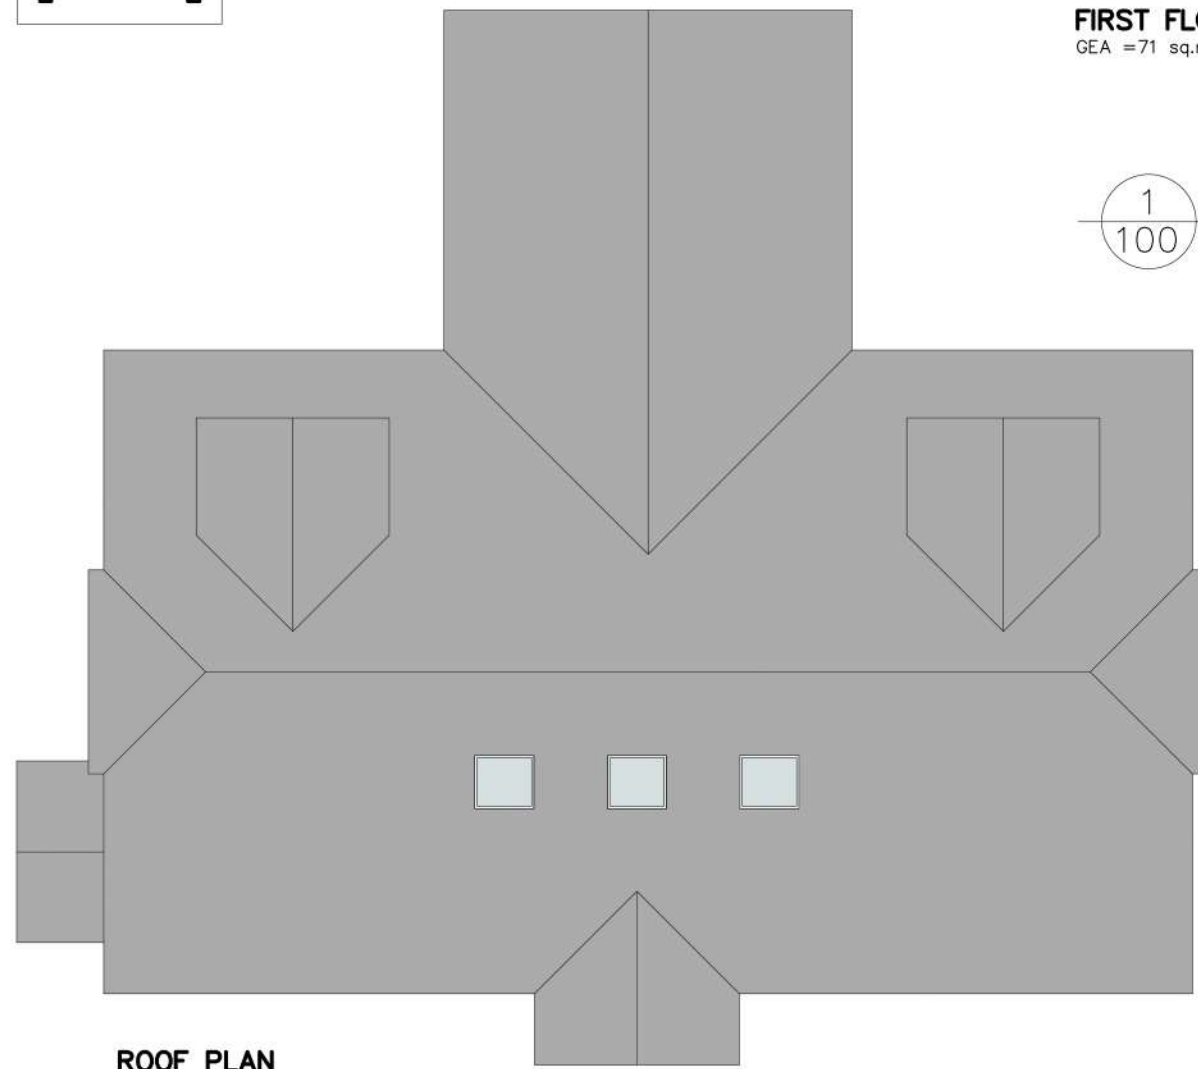 

ROOF PLAN

scandiahus

SCANDIA-HUS BUSINESS PARK,
FELCOURT ROAD, FELCOURT, EAST GRINSTEAD,
WEST SUSSEX, RH19 2LP : TEL 01342 838060

FOR
MRS CHRISTINE WELLS

SITE
land adj. to Cherry Tree
Cottage, Pickhurst Lane,
Pulborough, W/S RH20 1DA

TITLE

PROPOSED DWELLING
FLOOR PLANS
& ROOF PLAN

C/No. 307452	O/No.	SCALE 1:100 @A2
-----------------	-------	--------------------

DRAWN	DRAWING NUMBER
-------	----------------

JP	X01a
DATE 8/7/26	

REV A