




Front Elevation (South-East)
1 : 100

Rear Elevation (North-West)
1 : 100

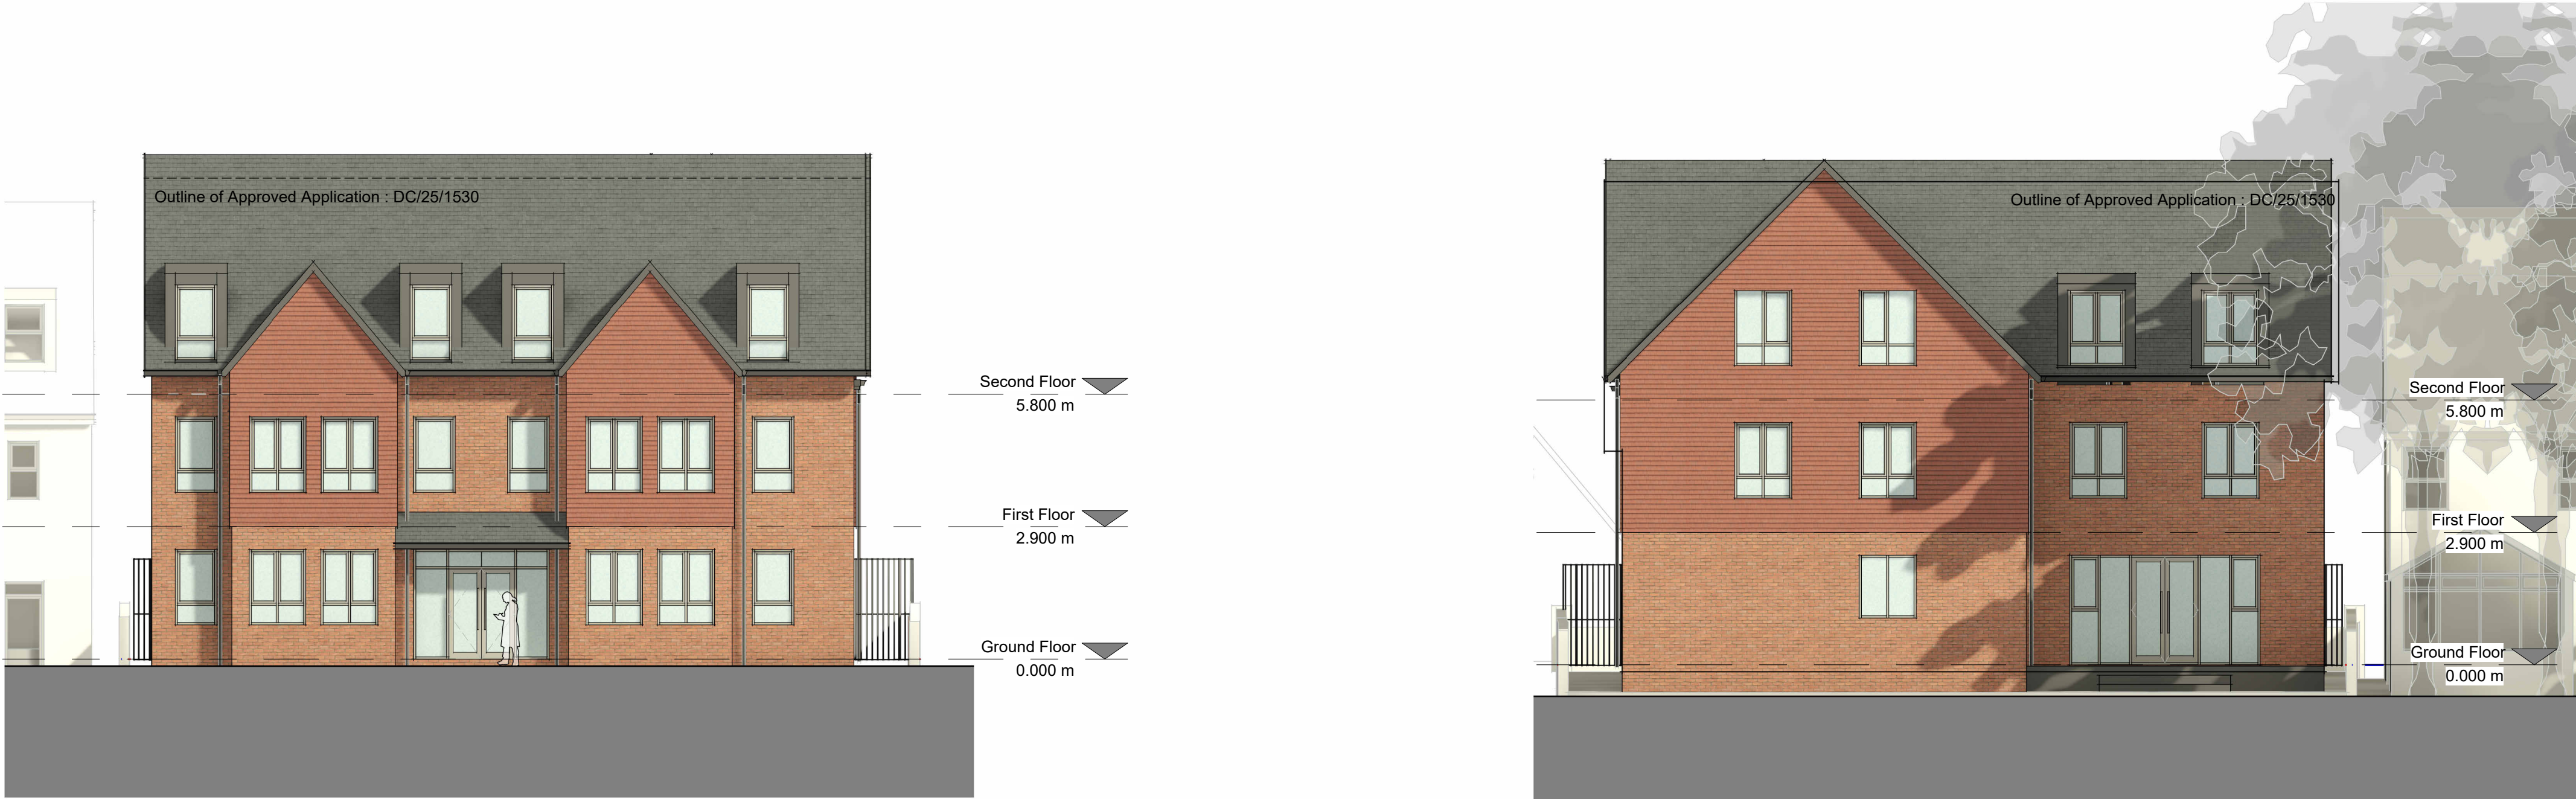

Side Elevation (North-East)
1 : 100



Side Elevation (South-West)
1 : 100



Internal Elevation (South-East)
1 : 100

Internal Elevation (North-West)
1 : 100

F

27.07.2026

ES

Client

Design Team Issue

E

23.07.2026

ES

Client

Ground floor updates inline with client comments

D

17.07.2026

ES

Client

Revised issue inline with client comments

C

07.07.2026

ES

Client

Revised fenestration for client review

B

07.07.2026

ES

Client

The revised layout directly incorporates all client feedback. The building footprint has been enlarged to accommodate all previously missing elements, ensuring all required facilities are fully integrated

A

30.06.2026

ES

Client

Revised issue for Client Approval

REV

DATE

DRAWN BY

CHECKD BY

DESCRIPTION

REFORM

ARCHITECTURE AND INTERIOR DESIGN LTD

T 01802 218398
A Studio 5, 41-45 St Mary's Gate Nottingham, NG1 1PU

W www.reform-property.com
E info@reform-property.com

SCALE

1 : 100

SHEET SIZE

A1

PROJECT

Rosedale & Kings Court Care Home

25 Kings Road

HORSHAM

RH13 5PP

CLIENT

Rosedale Care Limited

DRAWING TITLE

Elevations

PROJECT No.	ORIGIN	ZONE	LEVEL	TYPE	ROLE	NUMBER	STATUS
2352	- REF -	xx	- XX	Planning	A	PPSD-30	P1

INTERNAL PROJECT NO.	PROJECT STATUS	REVISION DATE	REVISION
2352	PLANNING	27.07.2026	F

© COPYRIGHT