
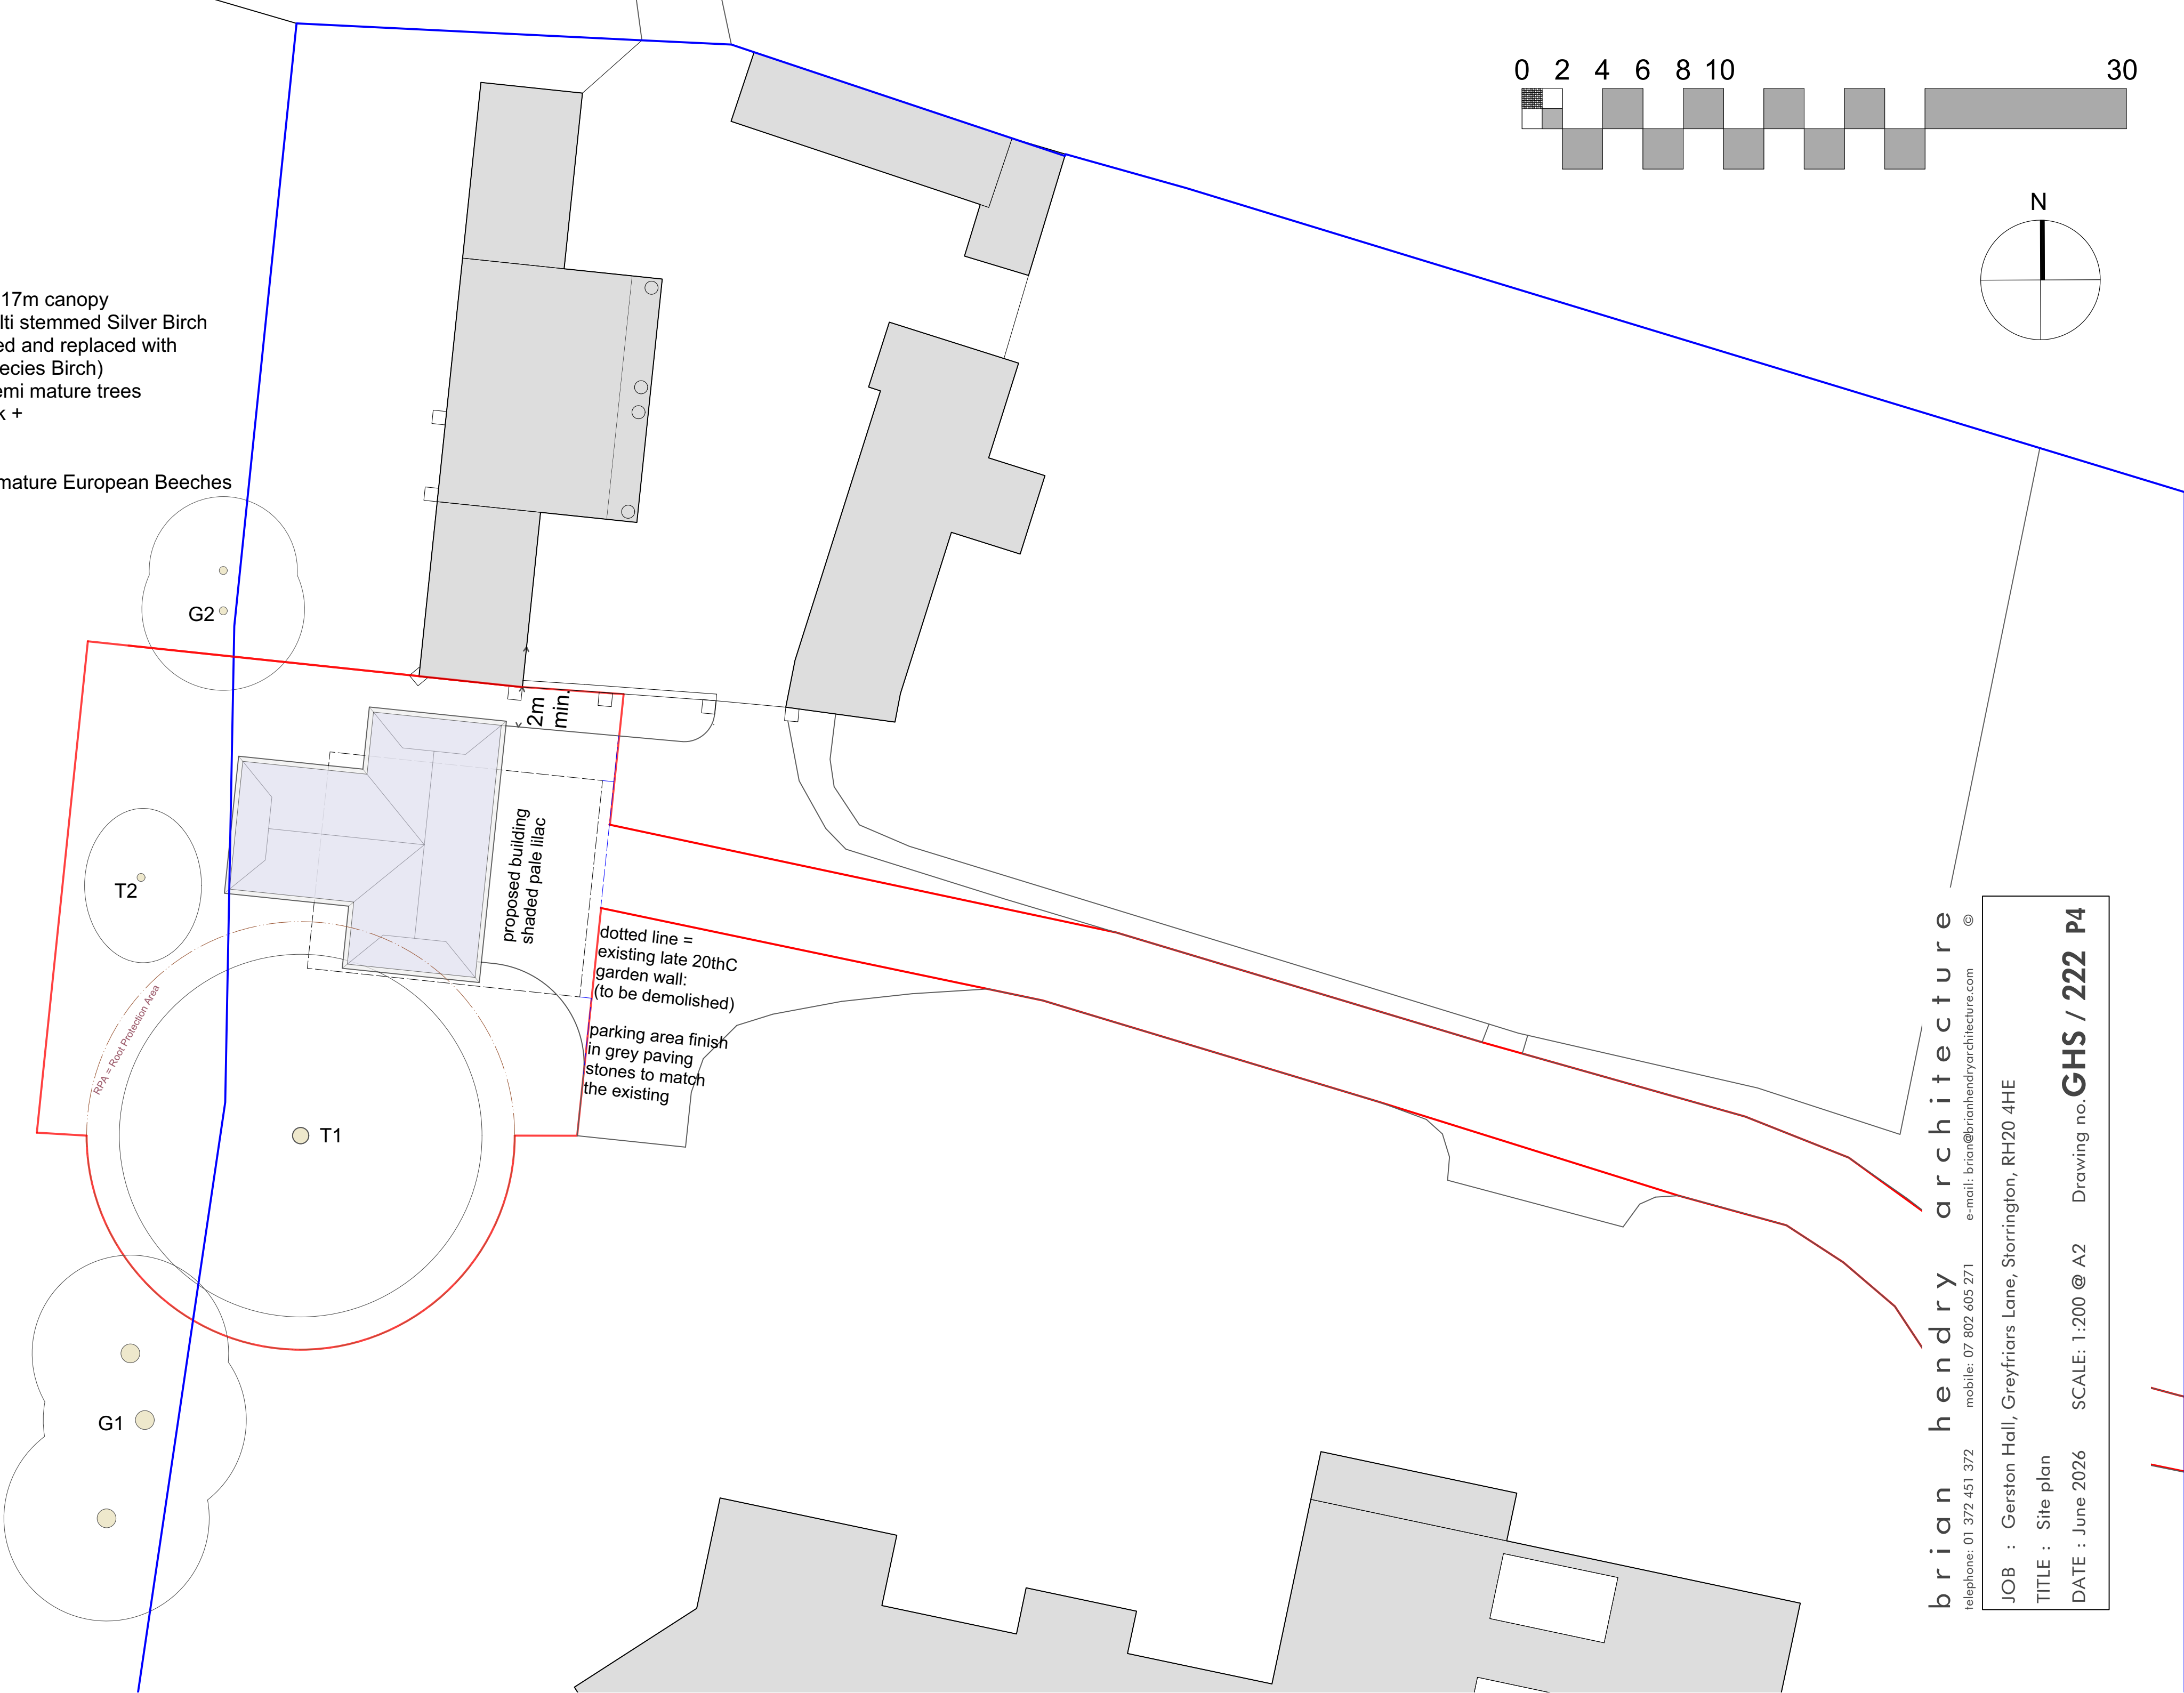


TREES:
T1 = mature oak ~17m canopy
T2 = immature multi stemmed Silver Birch
(to be removed and replaced with
5 x native species Birch)
G1 = group of 3 semi mature trees
common Oak +
Sycamore +
Silver Birch
G2 = pair of semi mature European Beeches

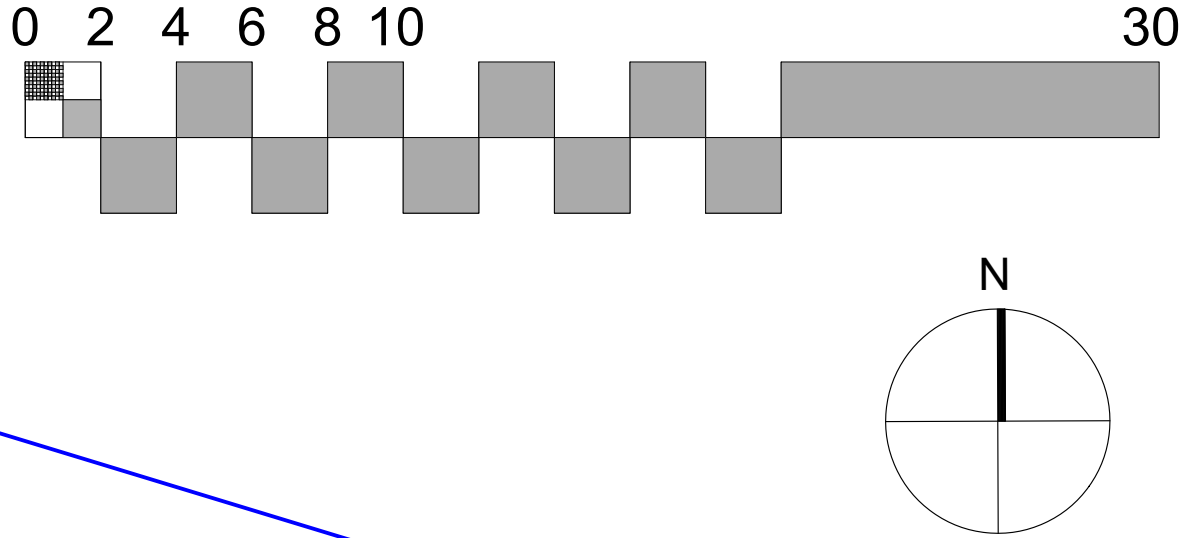

brian hendry architecture
telephone: 01 372 451 372 mobile: 07 802 605 271 e-mail: brian@brianhendryarchitecture.com

JOB : Gerston Hall, Greyfriars Lane, Storrington, RH20 4HE

TITLE : Site plan

DATE : June 2026

SCALE: 1:200 @ A2

Drawing no. **GHS / 222 P4**