



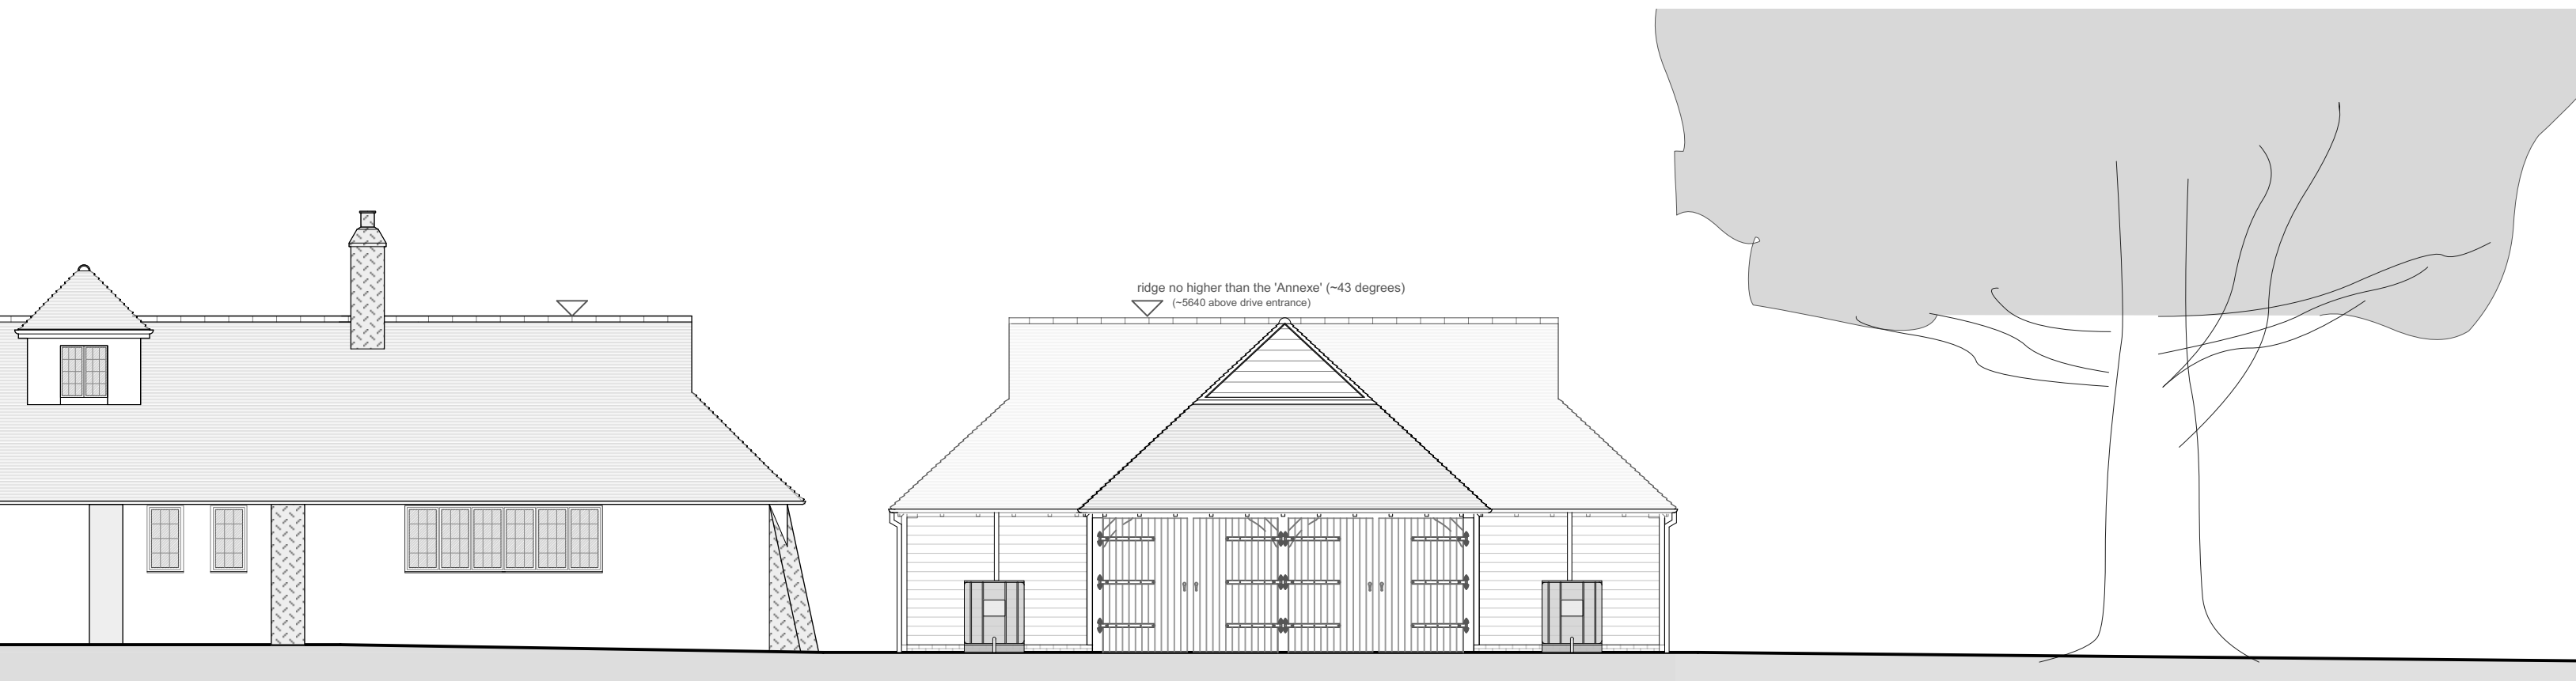

WEST ELEVATION to the vinyard and open farmland

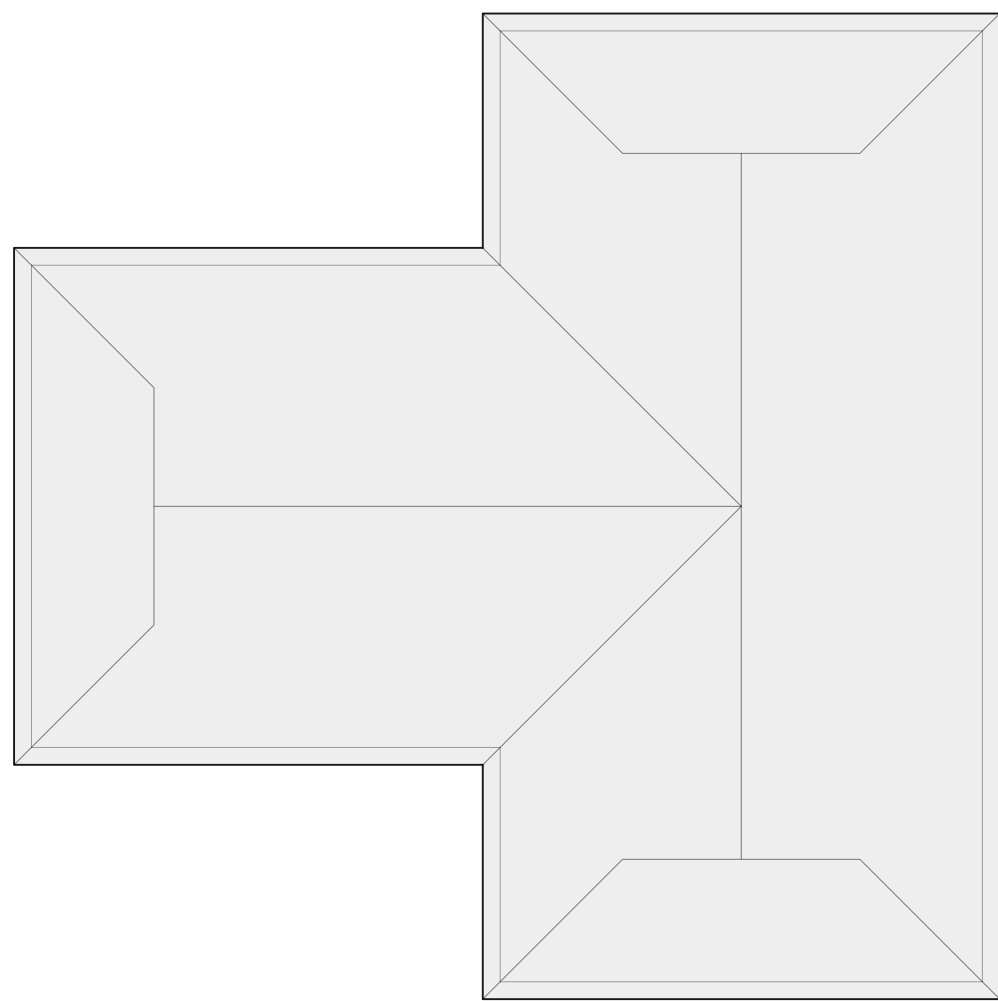



ROOF PLAN




SOUTH ELEVATION to the oak and the South Downs landscape beyond




NORTH ELEVATION facing the 'Annexe' (the outbuilding group)

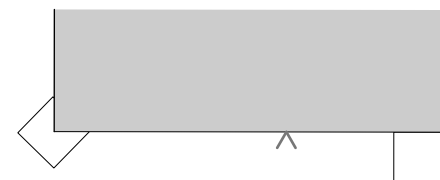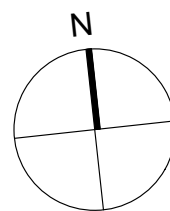


2000 mm.

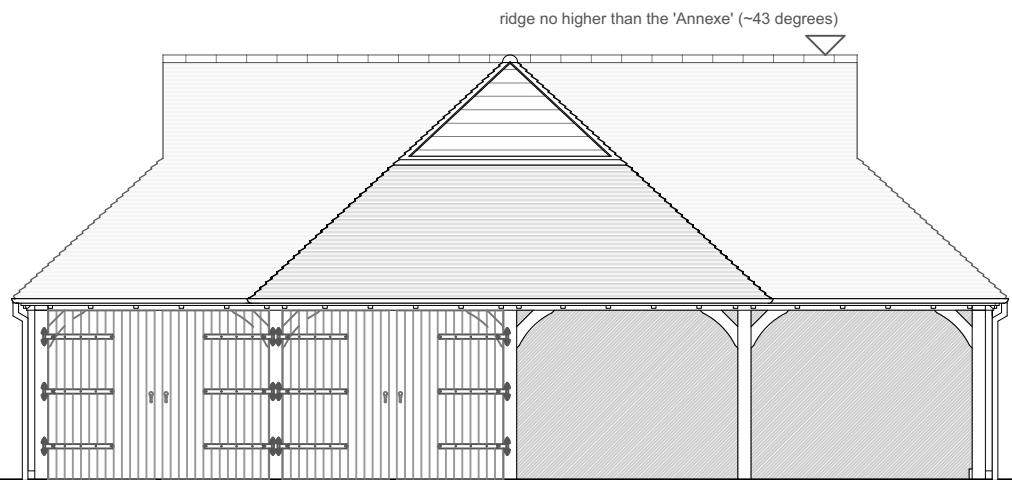

EAST ELEVATION to the driveway

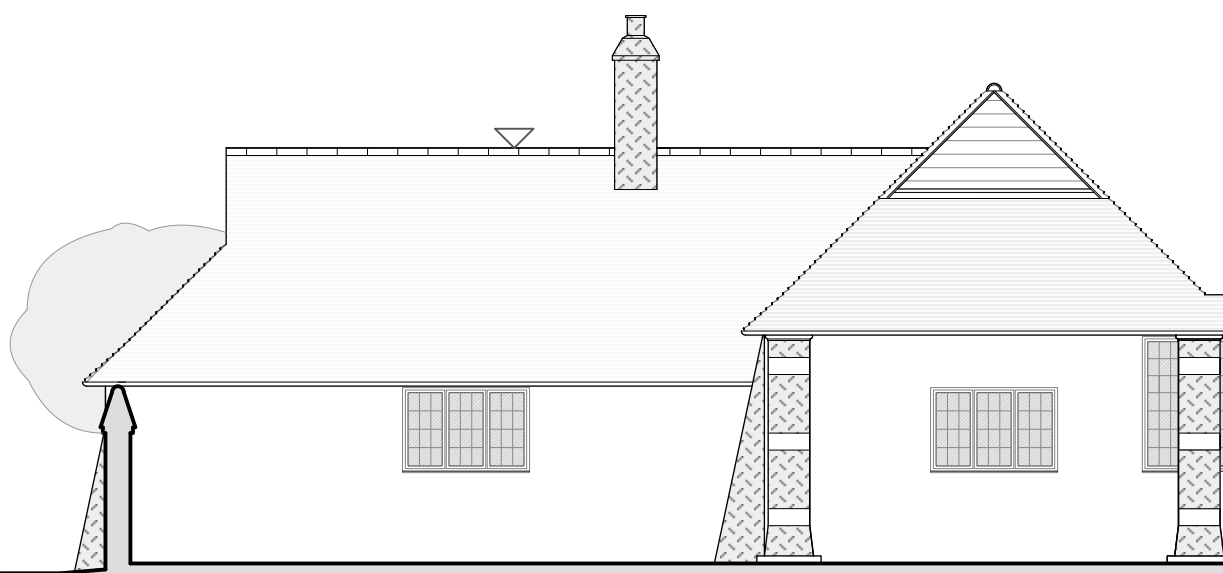


EAST ELEVATION of the Annexe to the courtyard

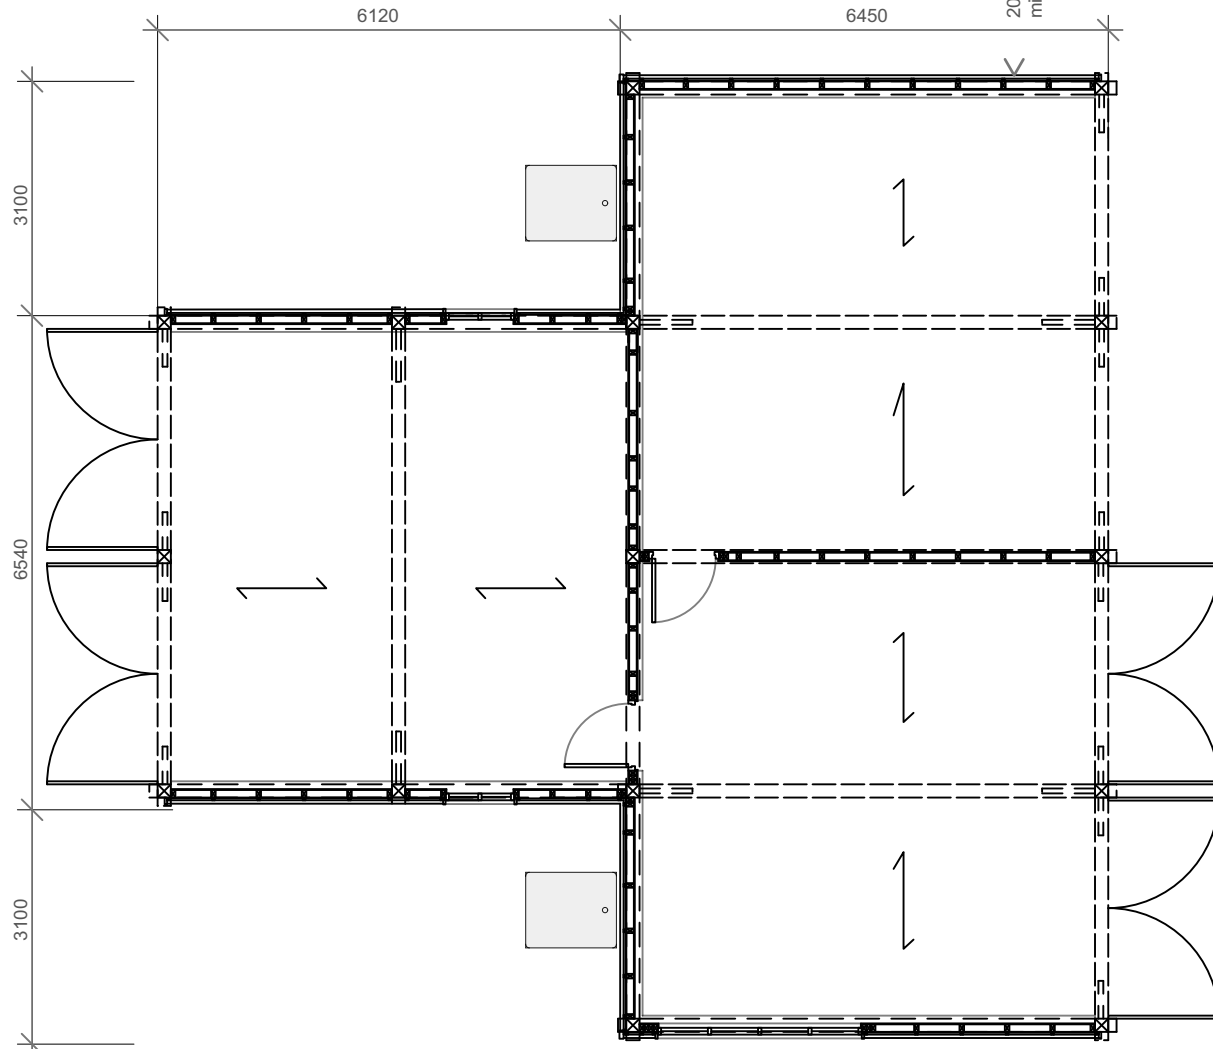

GROUND FLOOR PLAN

MATERIALS:
ROOFS: red clay hand made plain tiles (to match existing outbuildings), tile hanging to gablets
STRUCTURE: air dried oak
WALLS: oak feather edge boarding over oak structure
DOORS: oak boarding
WINDOWS: dark stained timber to match
WATER BUTTS: agricultural 1000 litre

 

brian hendry architecture
telephone: 01 372 451 372 mobile: 07 802 605 271 e-mail: brian@brianhendryarchitecture.com ©

JOB : Gerston Hall, Greyfriars Lane, Storrington, RH20 4HE

TITLE : plans and elevations as proposed

DATE : June '26 SCALE: 1:100 & 1:500 @ A2 Dwg no. **GHS/223 P5**

adapted from an original design by Sussex Oak Structures