

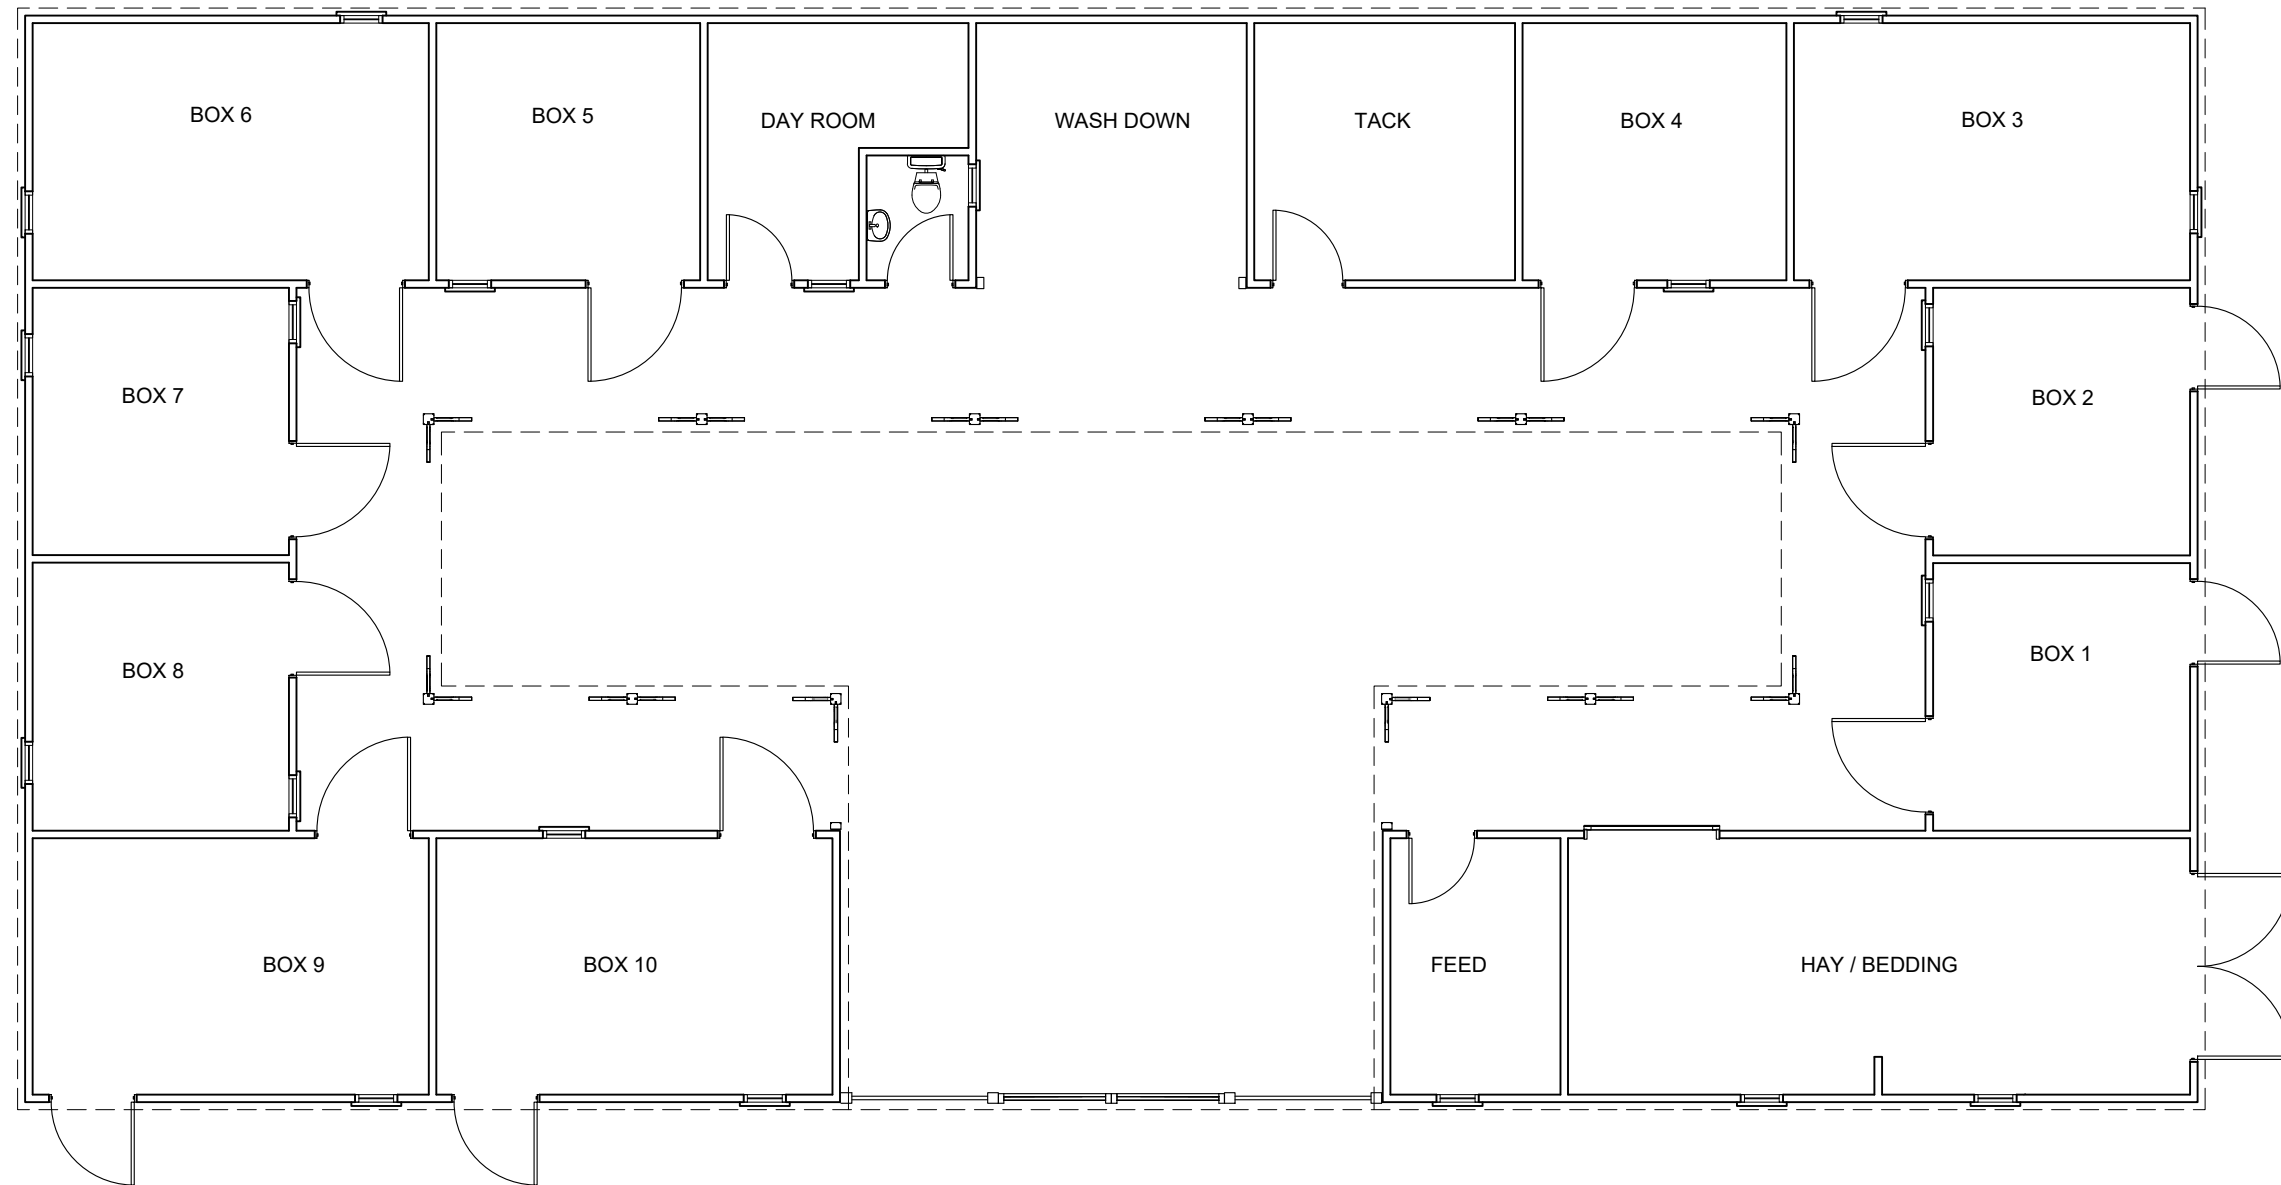


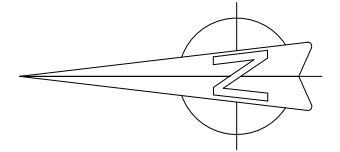

GROUND FLOOR PLAN

1:100

 



ARCHETYPE CENTRAL
ARCHITECTURAL & PLANNING SERVICES
e-mail: info@archetypecentral.co.uk
website: www.archetypecentral.co.uk

Project
BECKLEY STUD, REEDS LANE, SOUTHWATER, WEST SUSSEX

Drawing title
EXISTING PLAN

Drawing No. 685/01

Rev. Scale 1:100 @ A3 Date 08/25 Drawn by RS

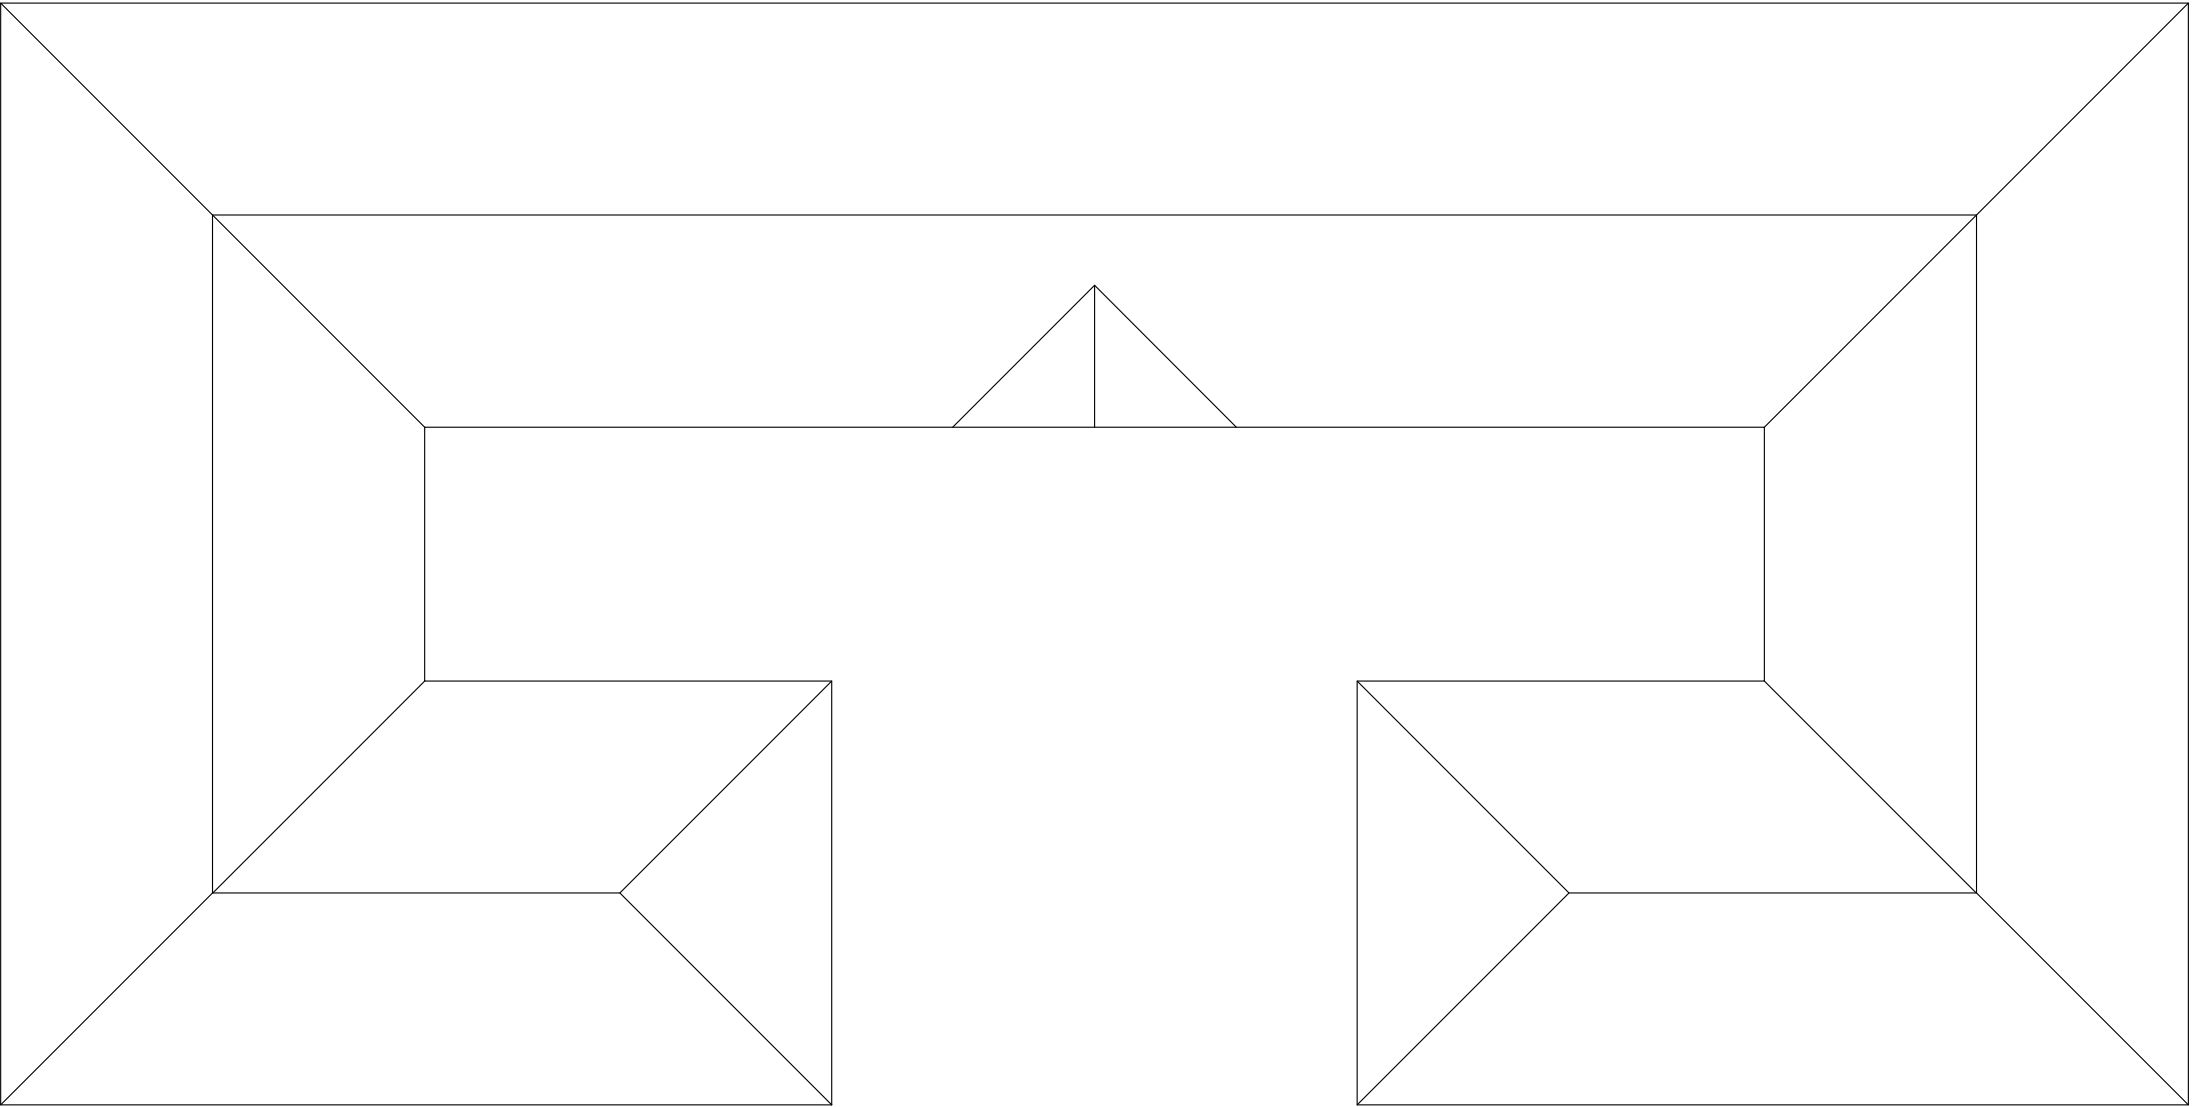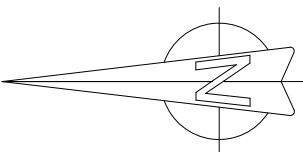


ROOF PLAN






ARCHETYPE CENTRAL
ARCHITECTURAL & PLANNING SERVICES
e-mail: info@archetypecentral.co.uk
website: www.archetypecentral.co.uk


Project BECKLEY STUD, REEDS LANE, SOUTHWATER, WEST SUSSEX				
Drawing title EXISTING ROOF PLAN				
Drawing No. 685/02	Rev.	Scale 1:100 @ A3	Date 08/25	Drawn by RS

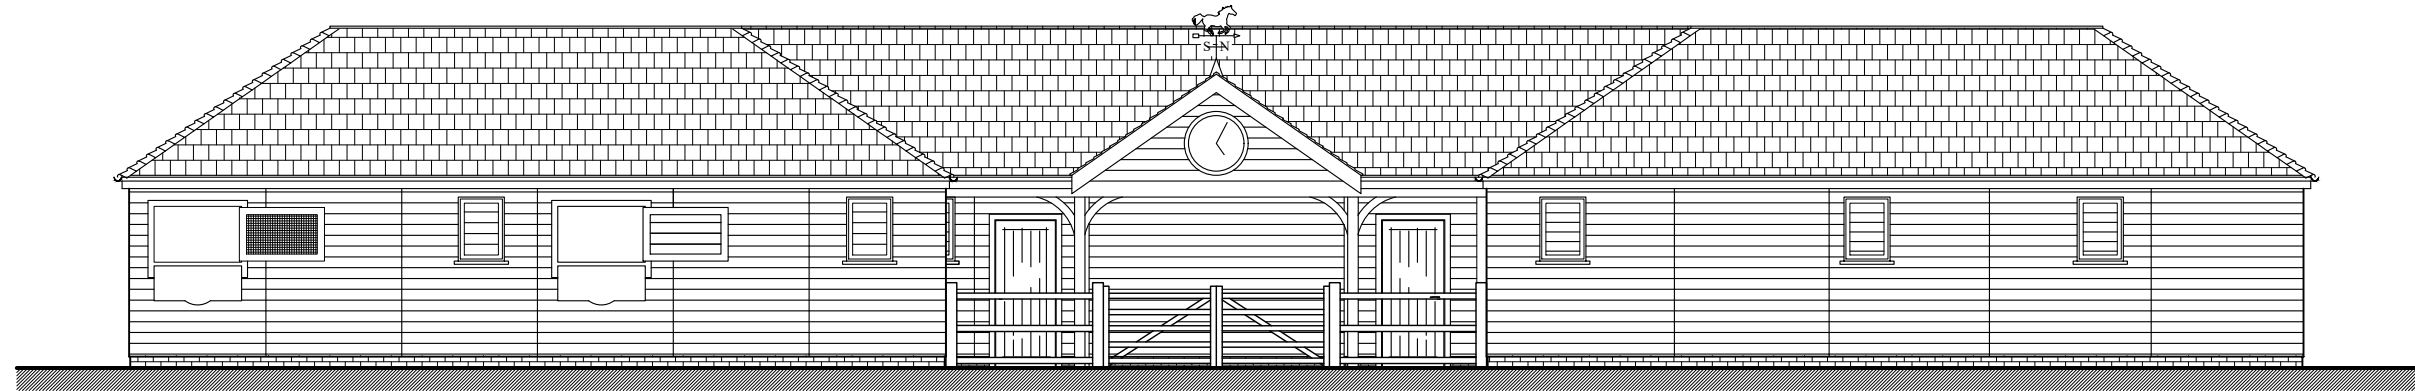


FRONT ELEVATION

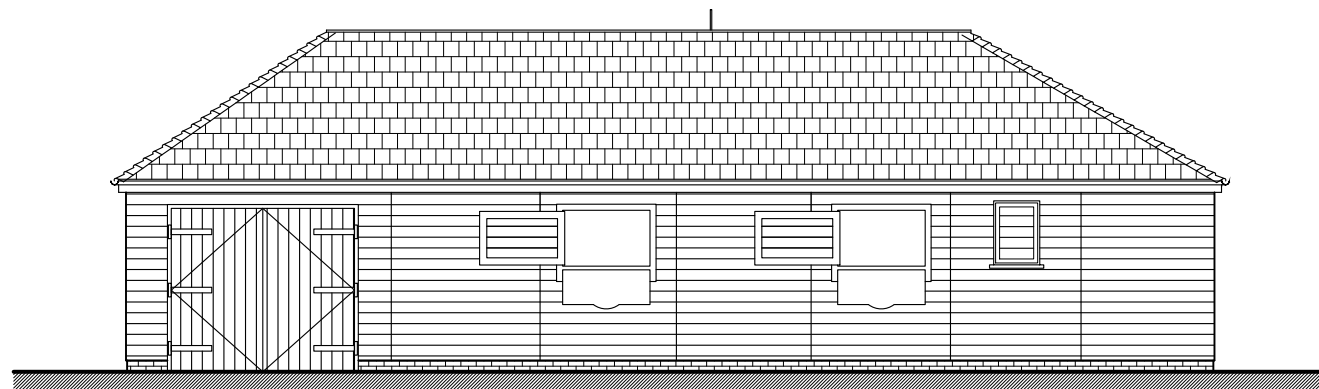

SIDE ELEVATION

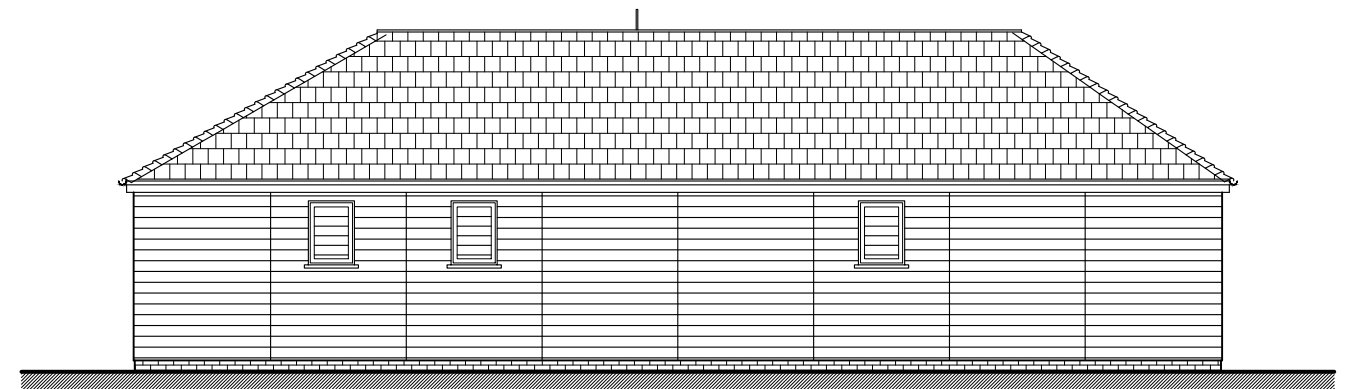


SIDE ELEVATION

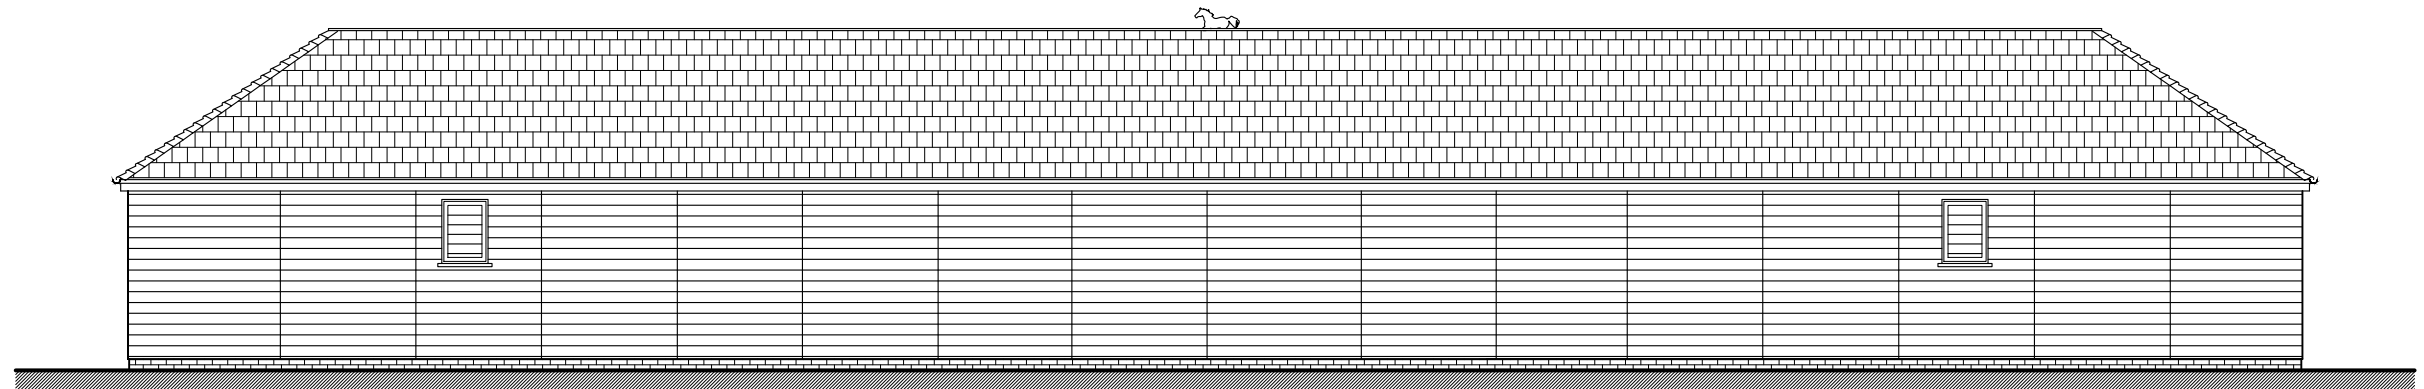

REAR ELEVATION

1:100

 



ARCHETYPE CENTRAL
ARCHITECTURAL & PLANNING SERVICES
e-mail: info@archetypecentral.co.uk
website: www.archetypecentral.co.uk

Project
BECKLEY STUD, REEDS LANE, SOUTHWATER, WEST SUSSEX

Drawing title
EXISTING ELEVATIONS


Drawing No. 685/03

Rev. Scale 1:100 @ A3 Date 08/25 Drawn by RS

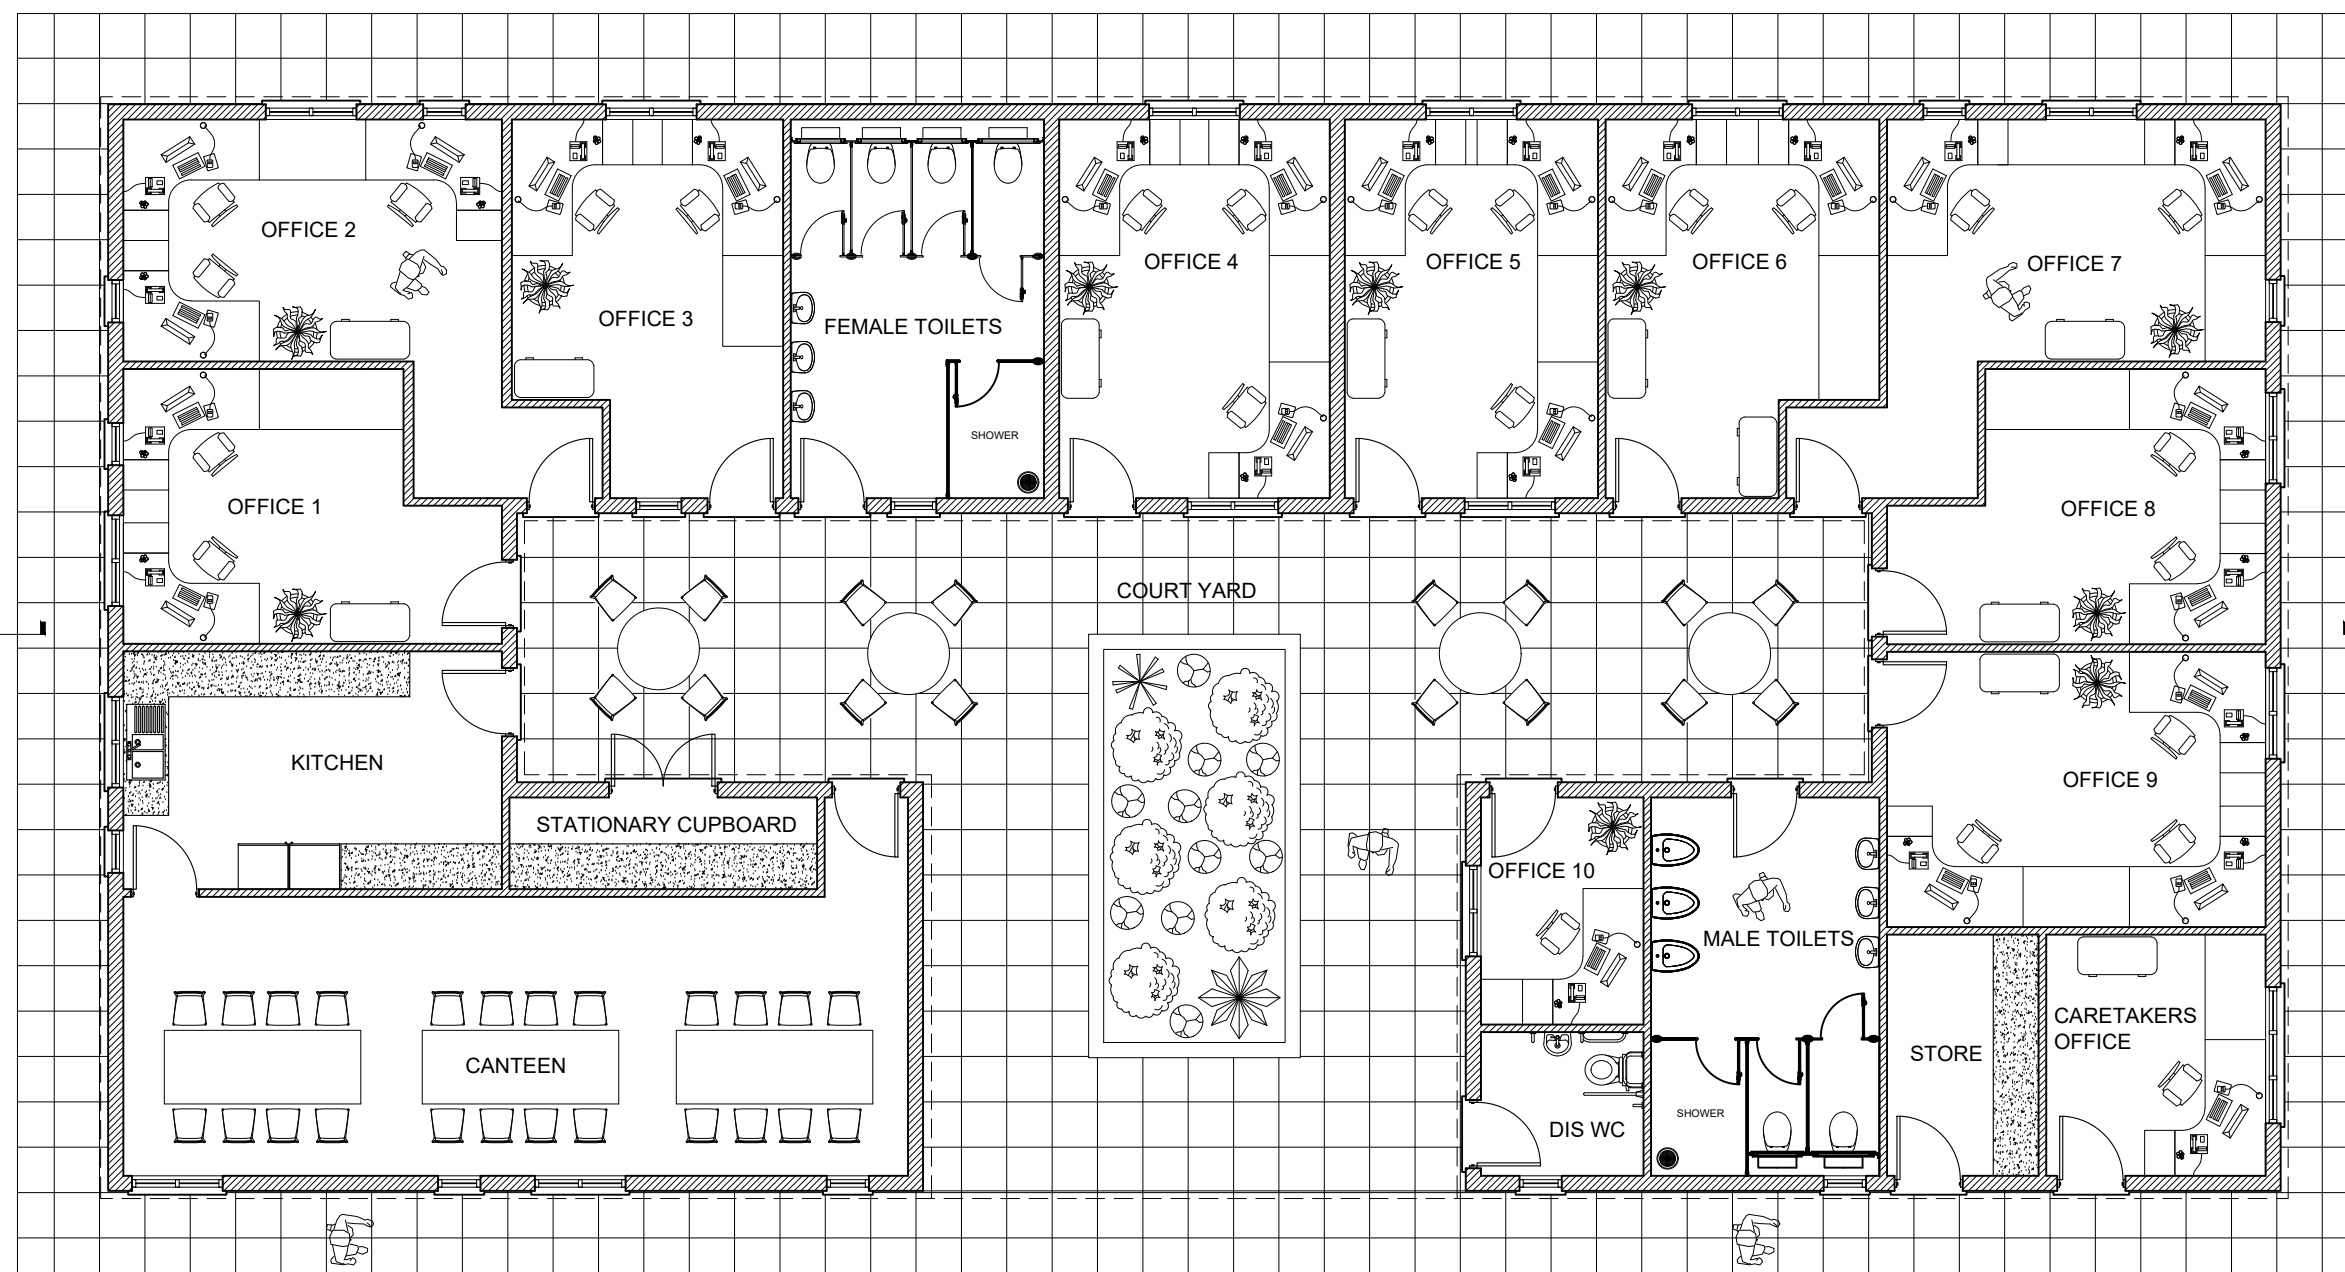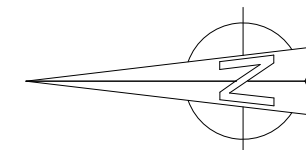

GROUND FLOOR PLAN

1:100

 

REV A 21.09.25: REVISED AT CLIENT REQUEST



ARCHETYPE CENTRAL
ARCHITECTURAL & PLANNING SERVICES
e-mail: info@archetypecentral.co.uk
website: www.archetypecentral.co.uk

Project
BECKLEY STUD, REEDS LANE, SOUTHWATER, WEST SUSSEX

Drawing title
PROPOSED PLAN



Drawing No.
685/04

Rev.
A

Scale
1:100 @ A3


Date
08/25

Drawn by
RS

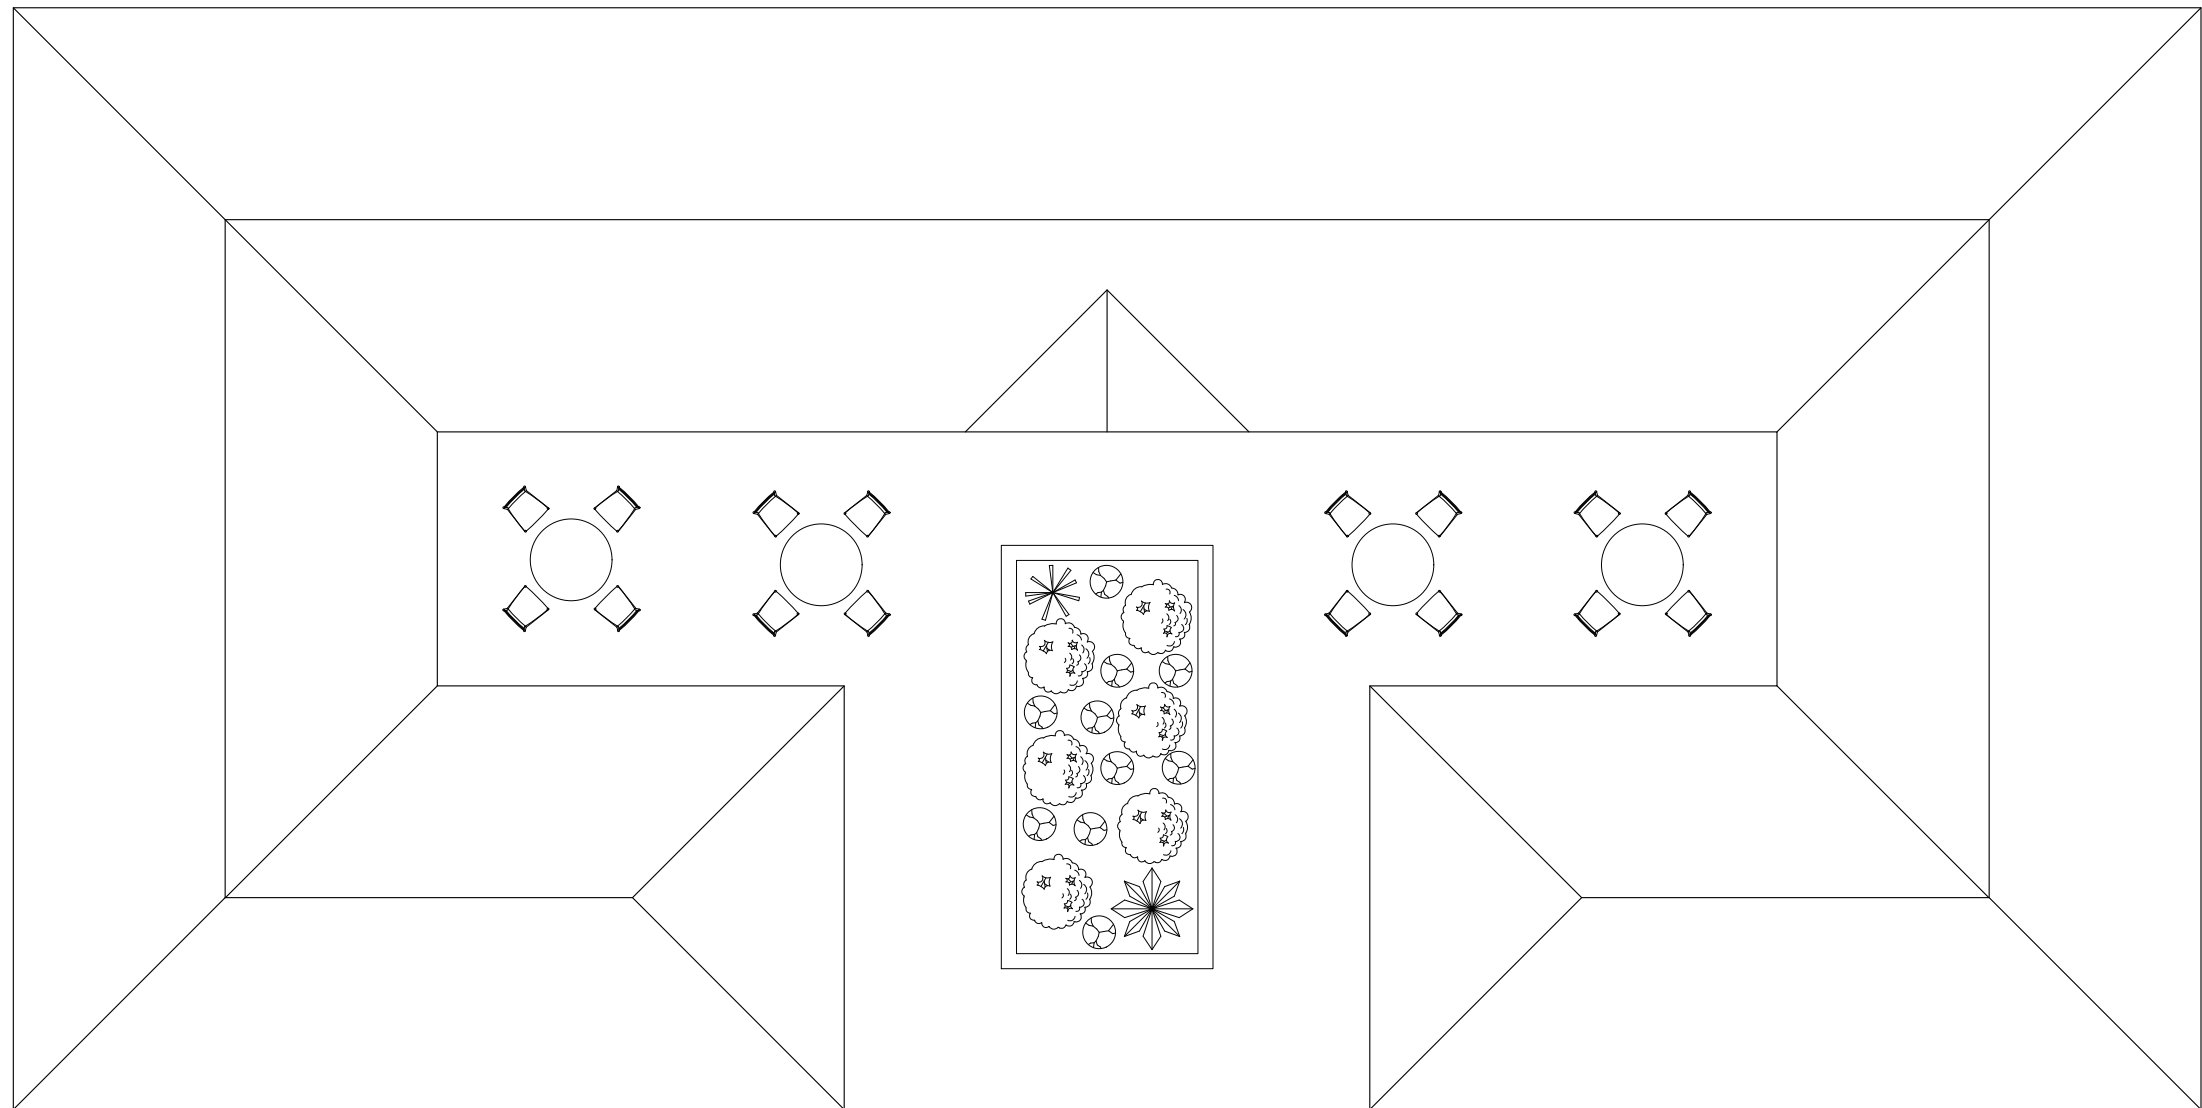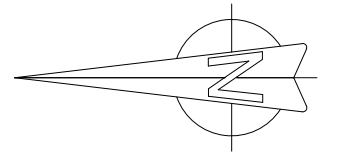

ROOF PLAN

1:100

 

REV A 21.09.25: REVISED AT CLIENT REQUEST




ARCHETYPE CENTRAL
ARCHITECTURAL & PLANNING SERVICES
e-mail: info@archetypecentral.co.uk
website: www.archetypecentral.co.uk


Project
BECKLEY STUD, REEDS LANE, SOUTHWATER, WEST SUSSEX

Drawing title
PROPOSED ROOF PLAN


Drawing No.	685/05	Rev.	A	Scale	1:100 @ A3	Date	08/25	Drawn by	RS
-------------	--------	------	---	-------	------------	------	-------	----------	----

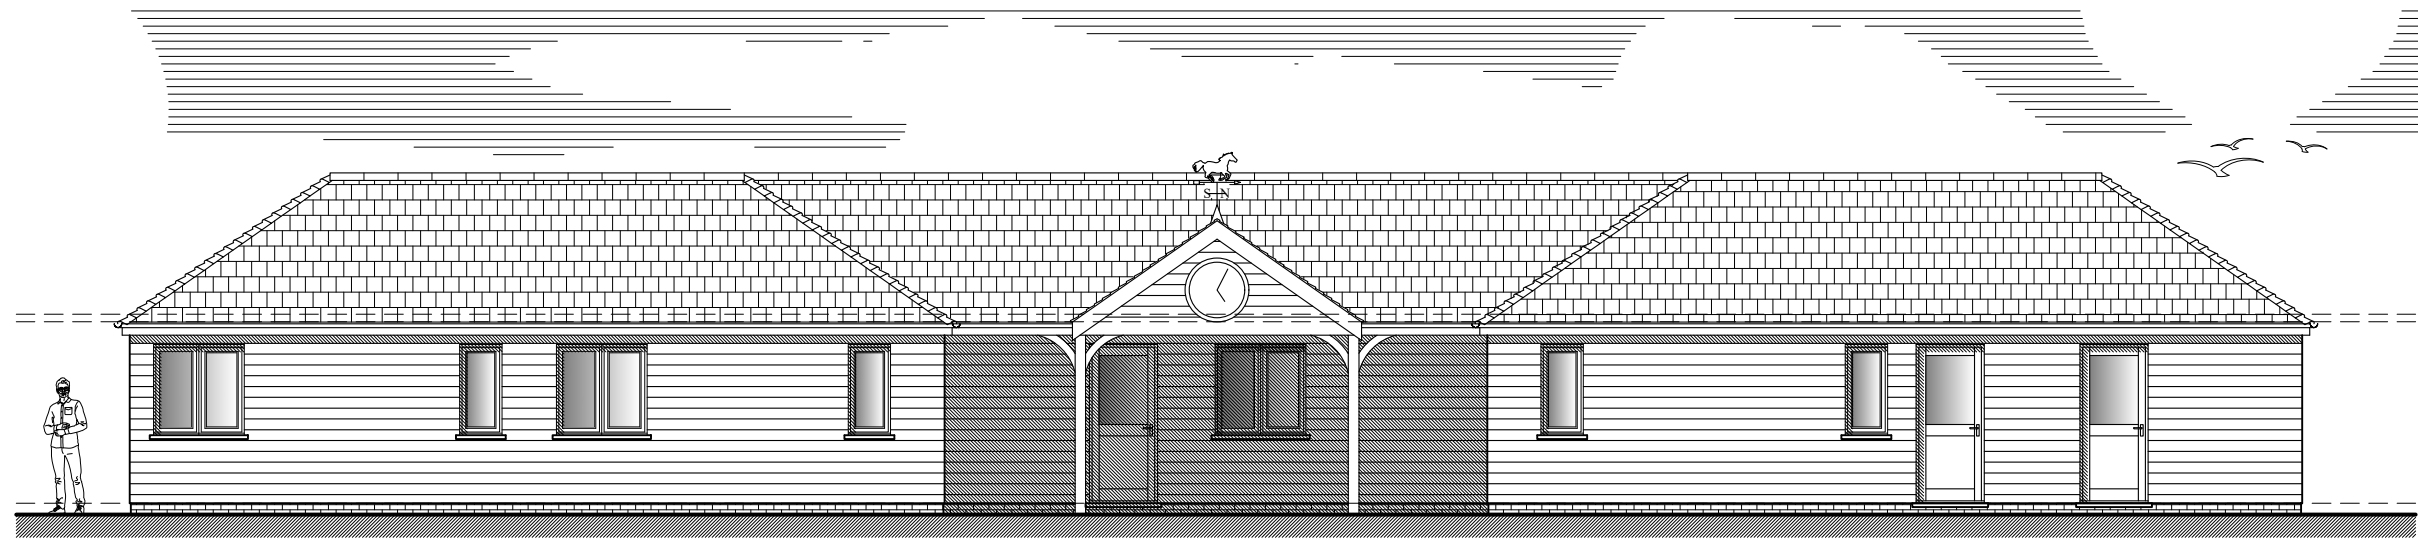

FRONT ELEVATION

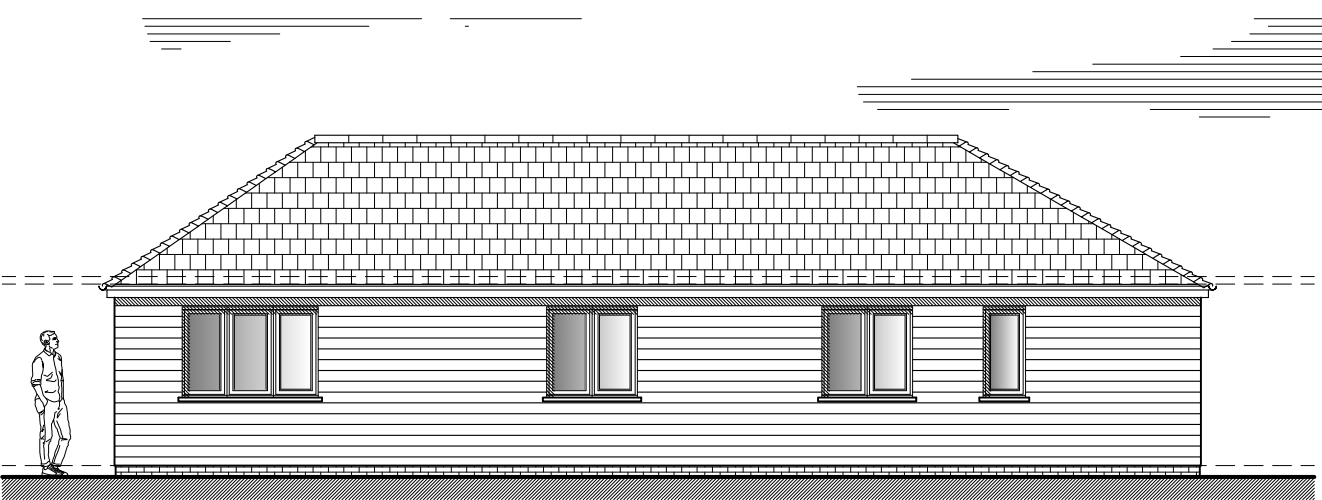


SIDE ELEVATION

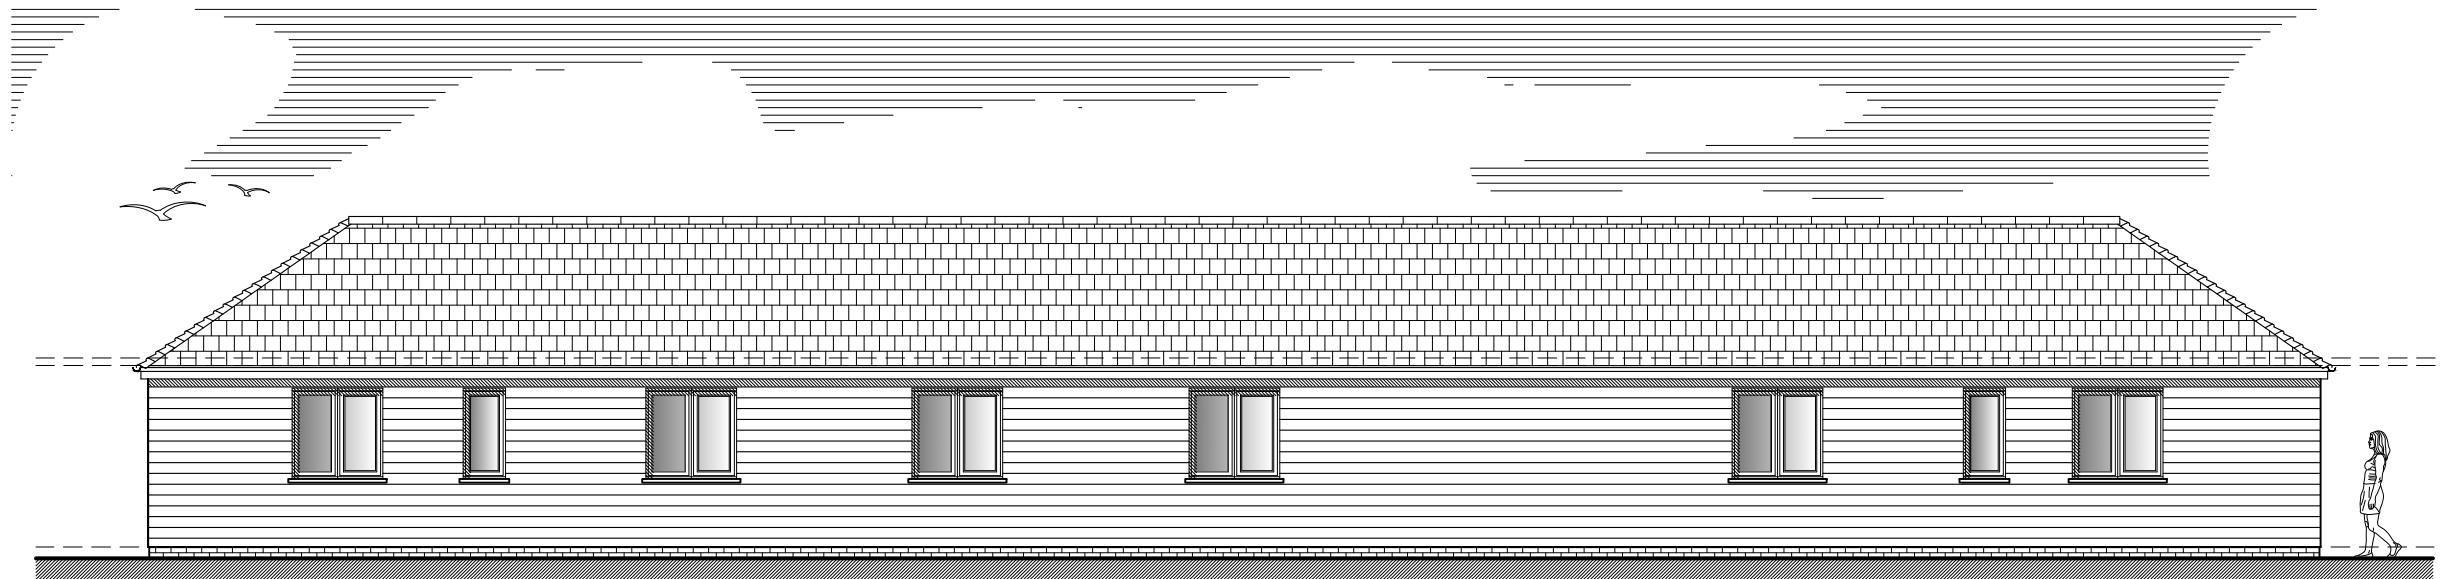

REAR ELEVATION

PROPOSED EXTERNAL FINISHES
 EXTERNAL WALLS TO TIMBER WEATHER BOARDING. ALL LEADWORK FLASHINGS, SOAKERS, ABUTMENT FLASHINGS, CAVITY TRAYS AND VALLEYS TO BE FORMED IN CODE 4/5 LEADWORK, TREATED WITH PATINATION OILS. WINDOWS/DOORS TO BE PURPOSE - MADE UPVC CASEMENT WINDOWS , DOUBLE GLAZED UNITS. RAINWATER GOODS TO BE BLACK COLOUR U.P.V.C. ROUND DOWNPIPES.

 




ARCHETYPE CENTRAL
 ARCHITECTURAL & PLANNING SERVICES
 e-mail: info@archetypecentral.co.uk
 website: www.archetypecentral.co.uk

Project
 BECKLEY STUD, REEDS LANE, SOUTHWATER, WEST SUSSEX


Drawing title
 PROPOSED ELEVATIONS

Drawing No. 685/06	Rev. B	Scale 1:100 @ A3	Date 08/25	Drawn by RS
-----------------------	-----------	---------------------	---------------	----------------

REV B 13.11.25: DRAWING ADDED
 REV A 21.09.25: REVISED AT CLIENT REQUEST

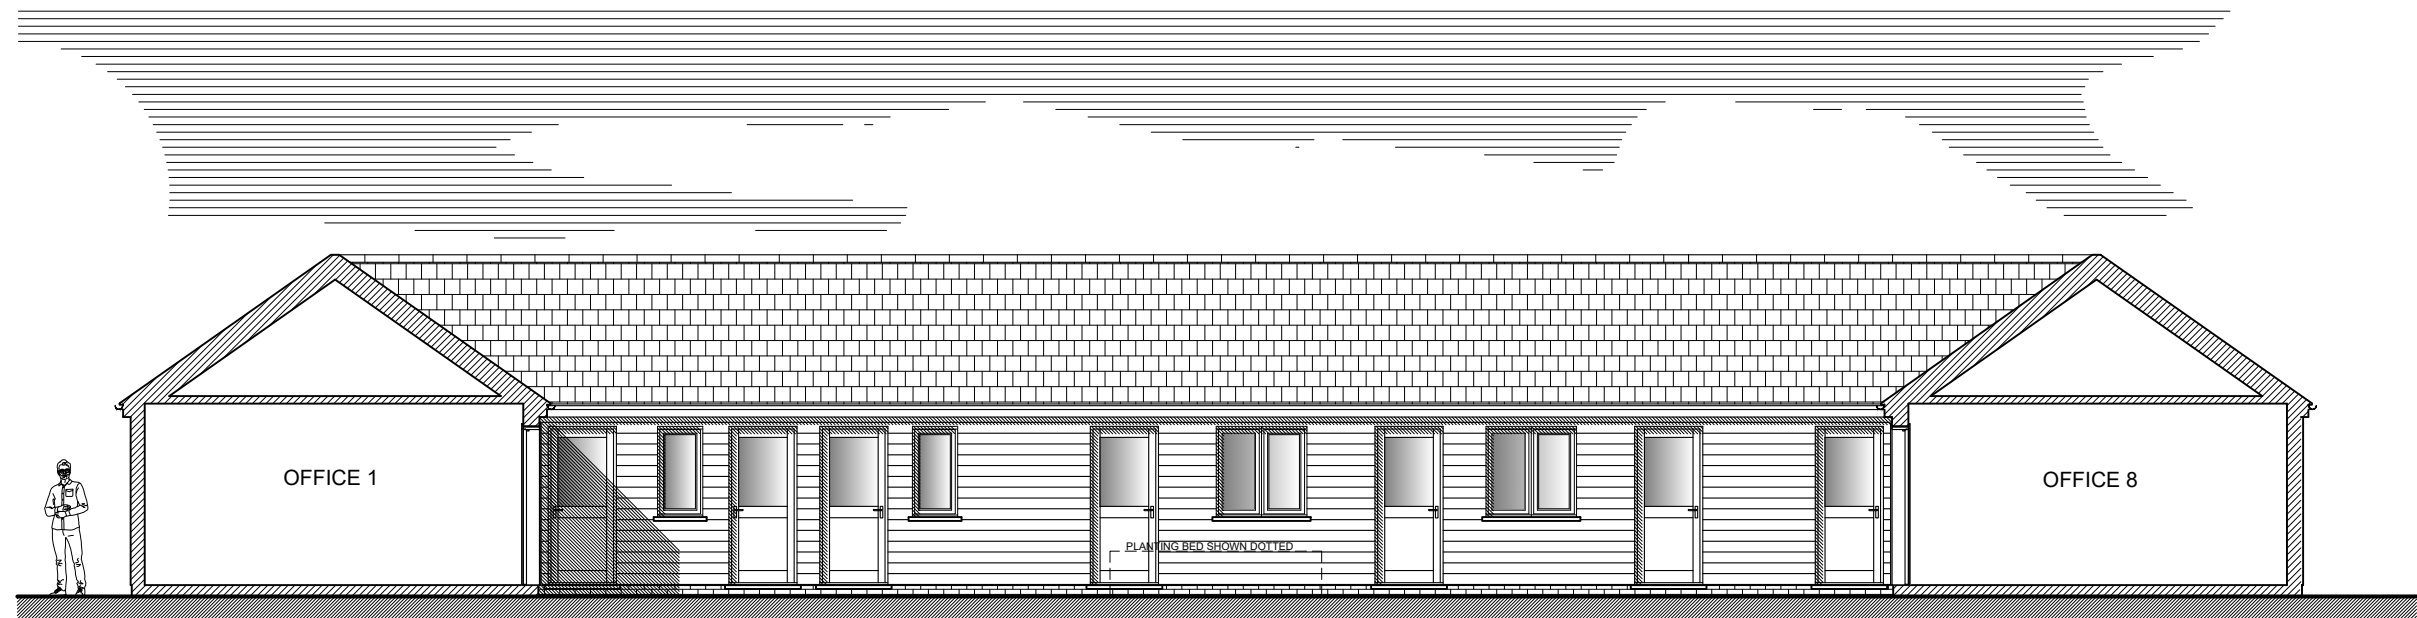

SECTIONAL ELEVATION A

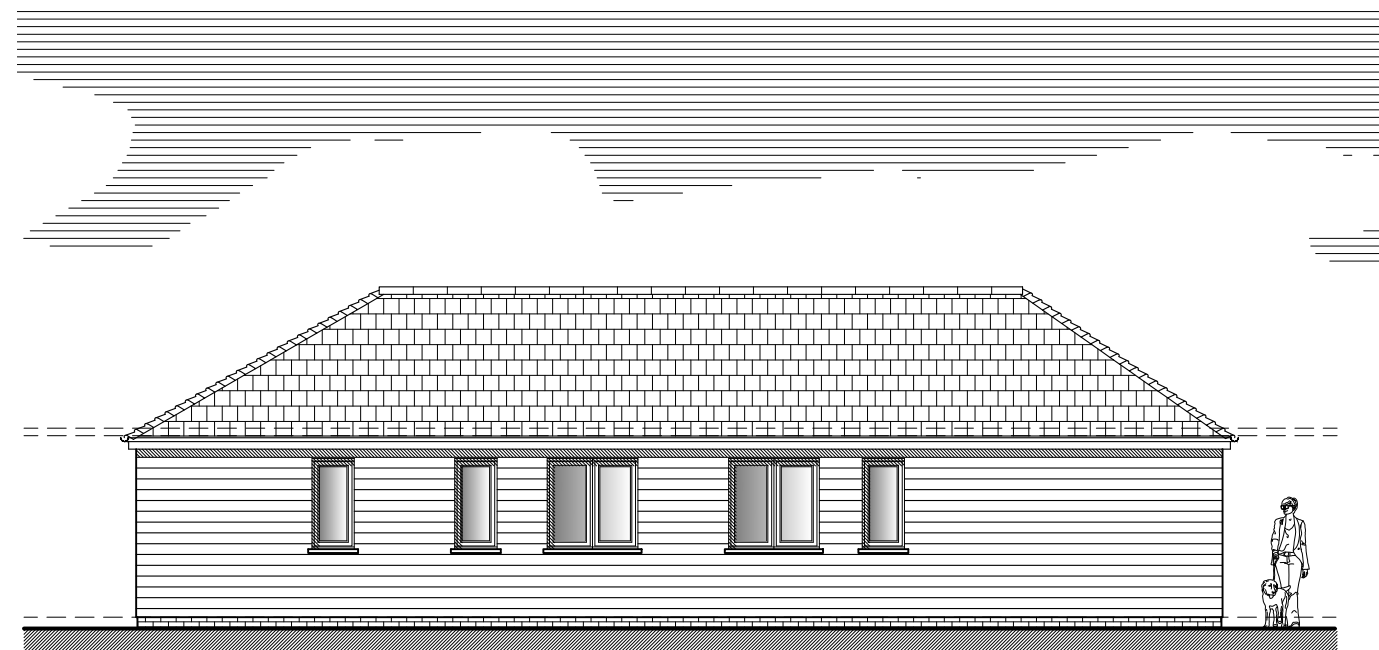


SIDE ELEVATION

PROPOSED EXTERNAL FINISHES

EXTERNAL WALLS TO TIMBER WEATHER BOARDING. ALL LEADWORK FLASHINGS, SOAKERS, ABUTMENT FLASHINGS, CAVITY TRAYS AND VALLEYS TO BE FORMED IN CODE 4/5 LEADWORK, TREATED WITH PATINATION OILS. WINDOWS/DOORS TO BE PURPOSE - MADE UPVC CASEMENT WINDOWS , DOUBLE GLAZED UNITS. RAINWATER GOODS TO BE BLACK COLOUR U.P.V.C. ROUND DOWNPIPES.

1:100

 

REV A 14.11.25: SKIAGRAPHY ADDED



ARCHETYPE CENTRAL
ARCHITECTURAL & PLANNING SERVICES
e-mail: info@archetypecentral.co.uk
website: www.archetypecentral.co.uk

Project
BECKLEY STUD, REEDS LANE, SOUTHWATER, WEST SUSSEX

Drawing title
PROPOSED ELEVATIONS

Drawing No. 685/07	Rev. A	Scale 1:100 @ A3	Date 08/25	Drawn by RS
-----------------------	-----------	---------------------	---------------	----------------