

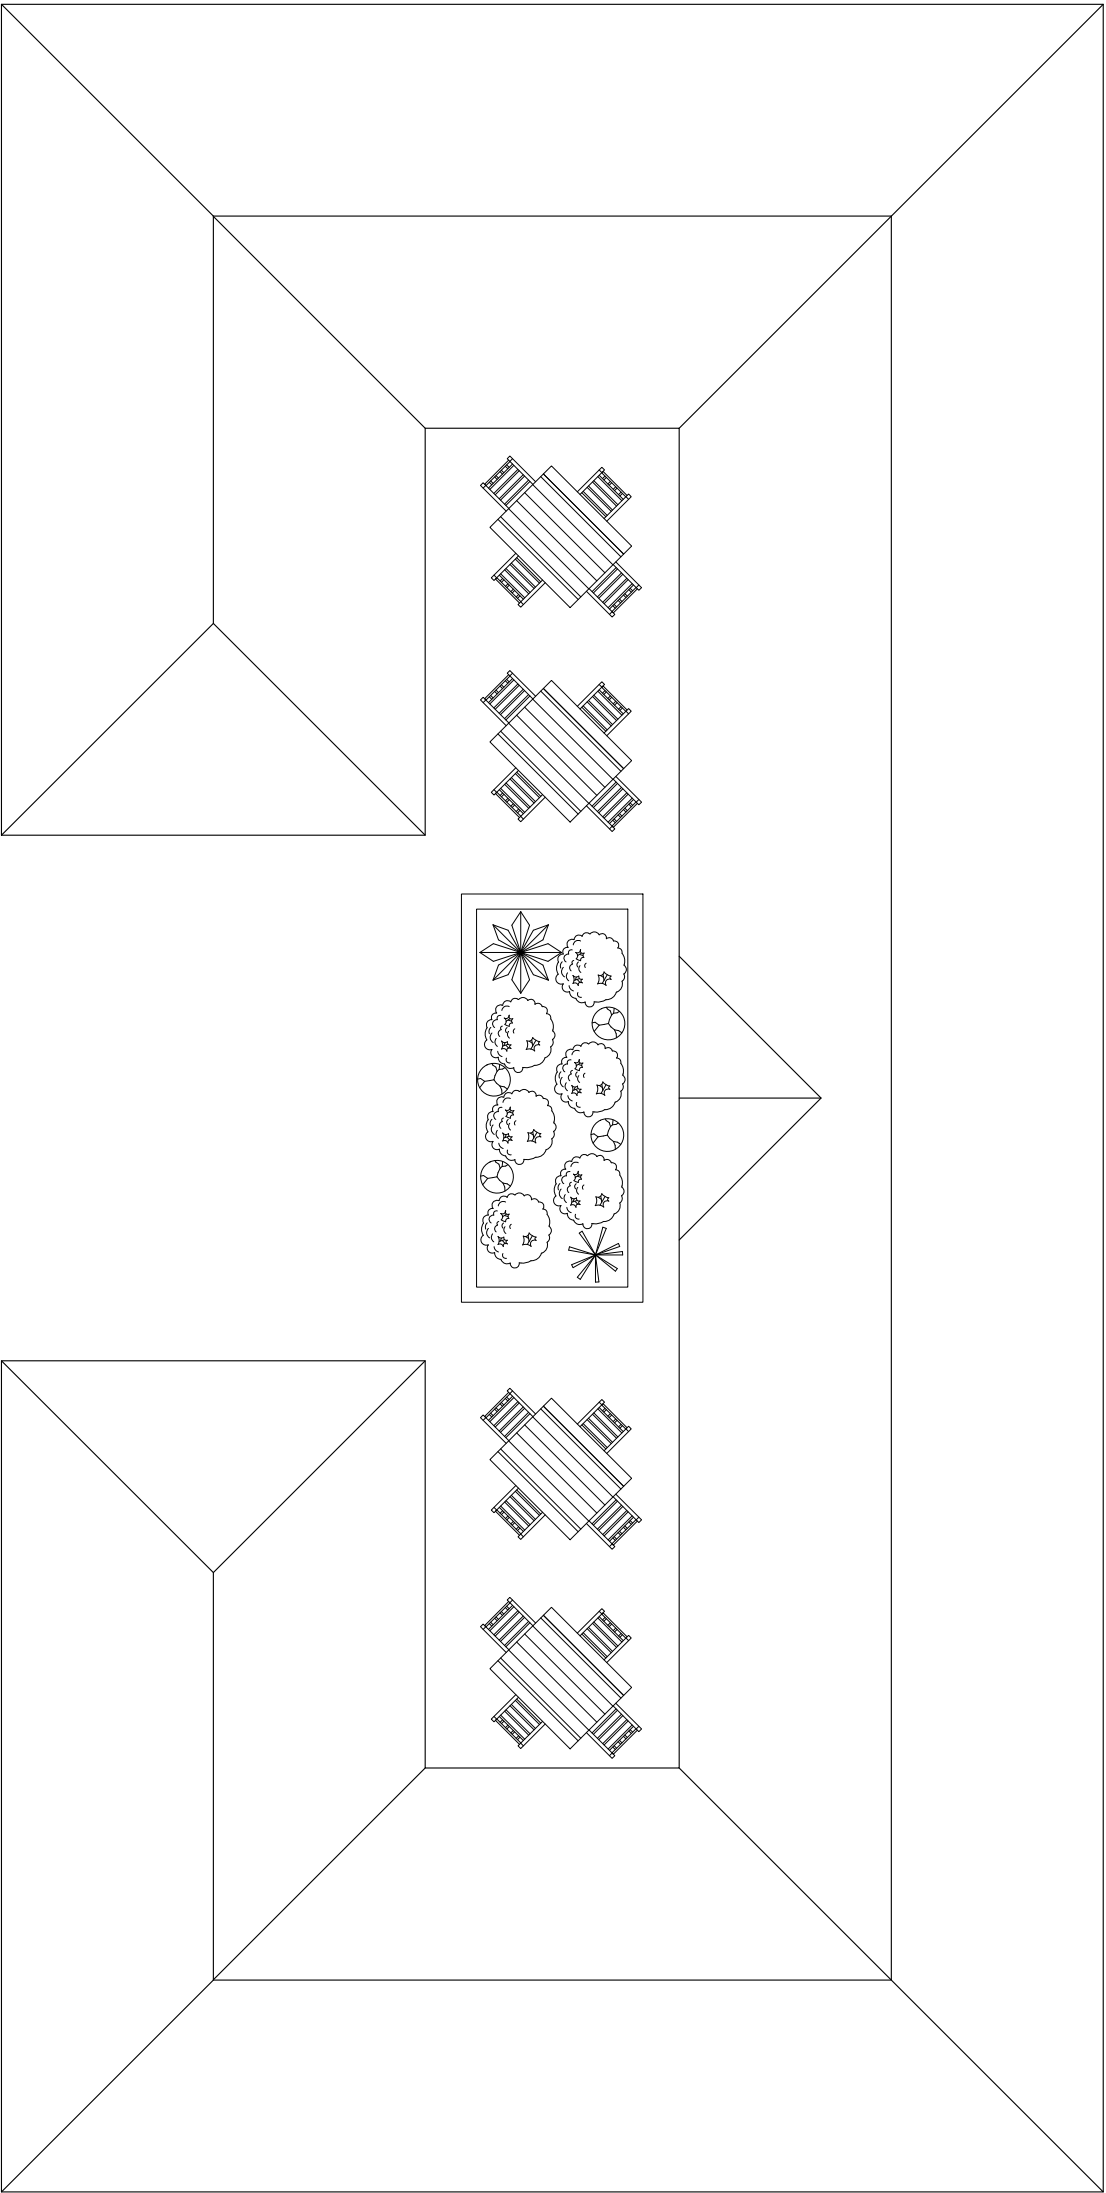


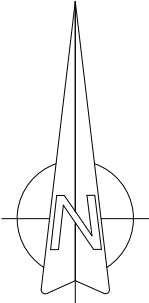

ROOF PLAN

 

			
ARCHETYPE CENTRAL ARCHITECTURAL & PLANNING SERVICES e-mail: info@archetypecentral.co.uk website: www.archetypecentral.co.uk			
Project BECKLEY STUD, REEDS LANE, SOUTHWATER, WEST SUSSEX			
Drawing Title PROPOSED ROOF PLAN			
Drawing No. 685/05	Rev. 	Scale 1:100 @ A3	Date 08/25
Drawn By RS		Checked By 	