

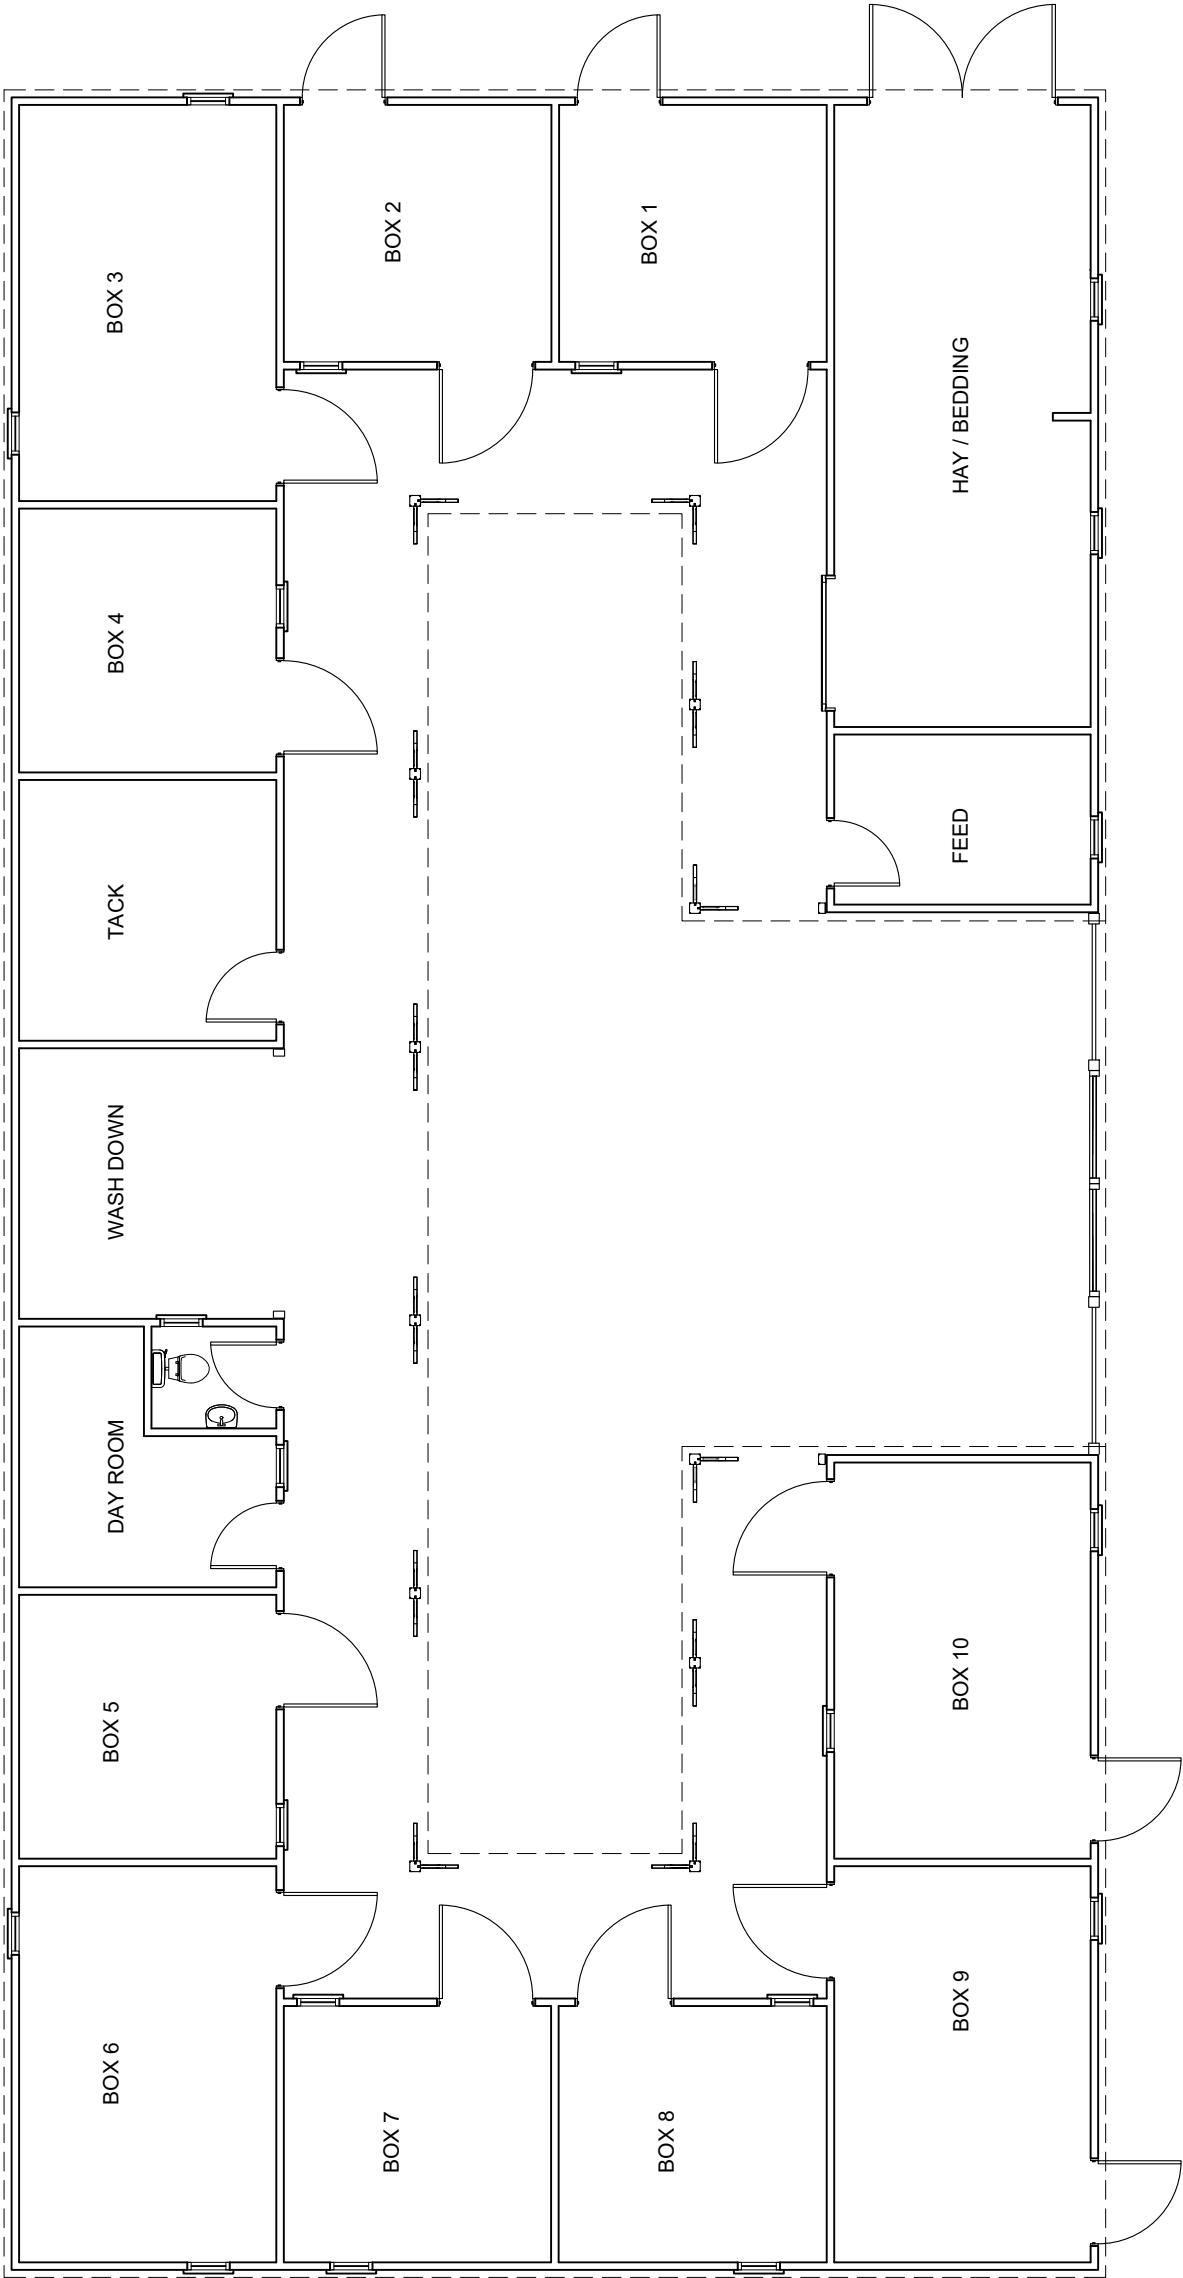


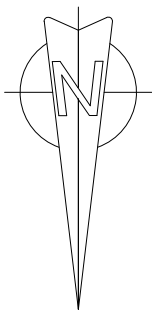



GROUND FLOOR PLAN

 


ARCHETYPE CENTRAL
ARCHITECTURAL & PLANNING SERVICES
e-mail: info@archetypecentral.co.uk
website: www.archetypecentral.co.uk

Project: BECKLEY STUD, REEDS LANE, SOUTHWATER, WEST SUSSEX
Drawing Title: EXISTING PLAN

Rev.	Scale	Drawn By
685/01	1:100 @ A3 08/25	RS

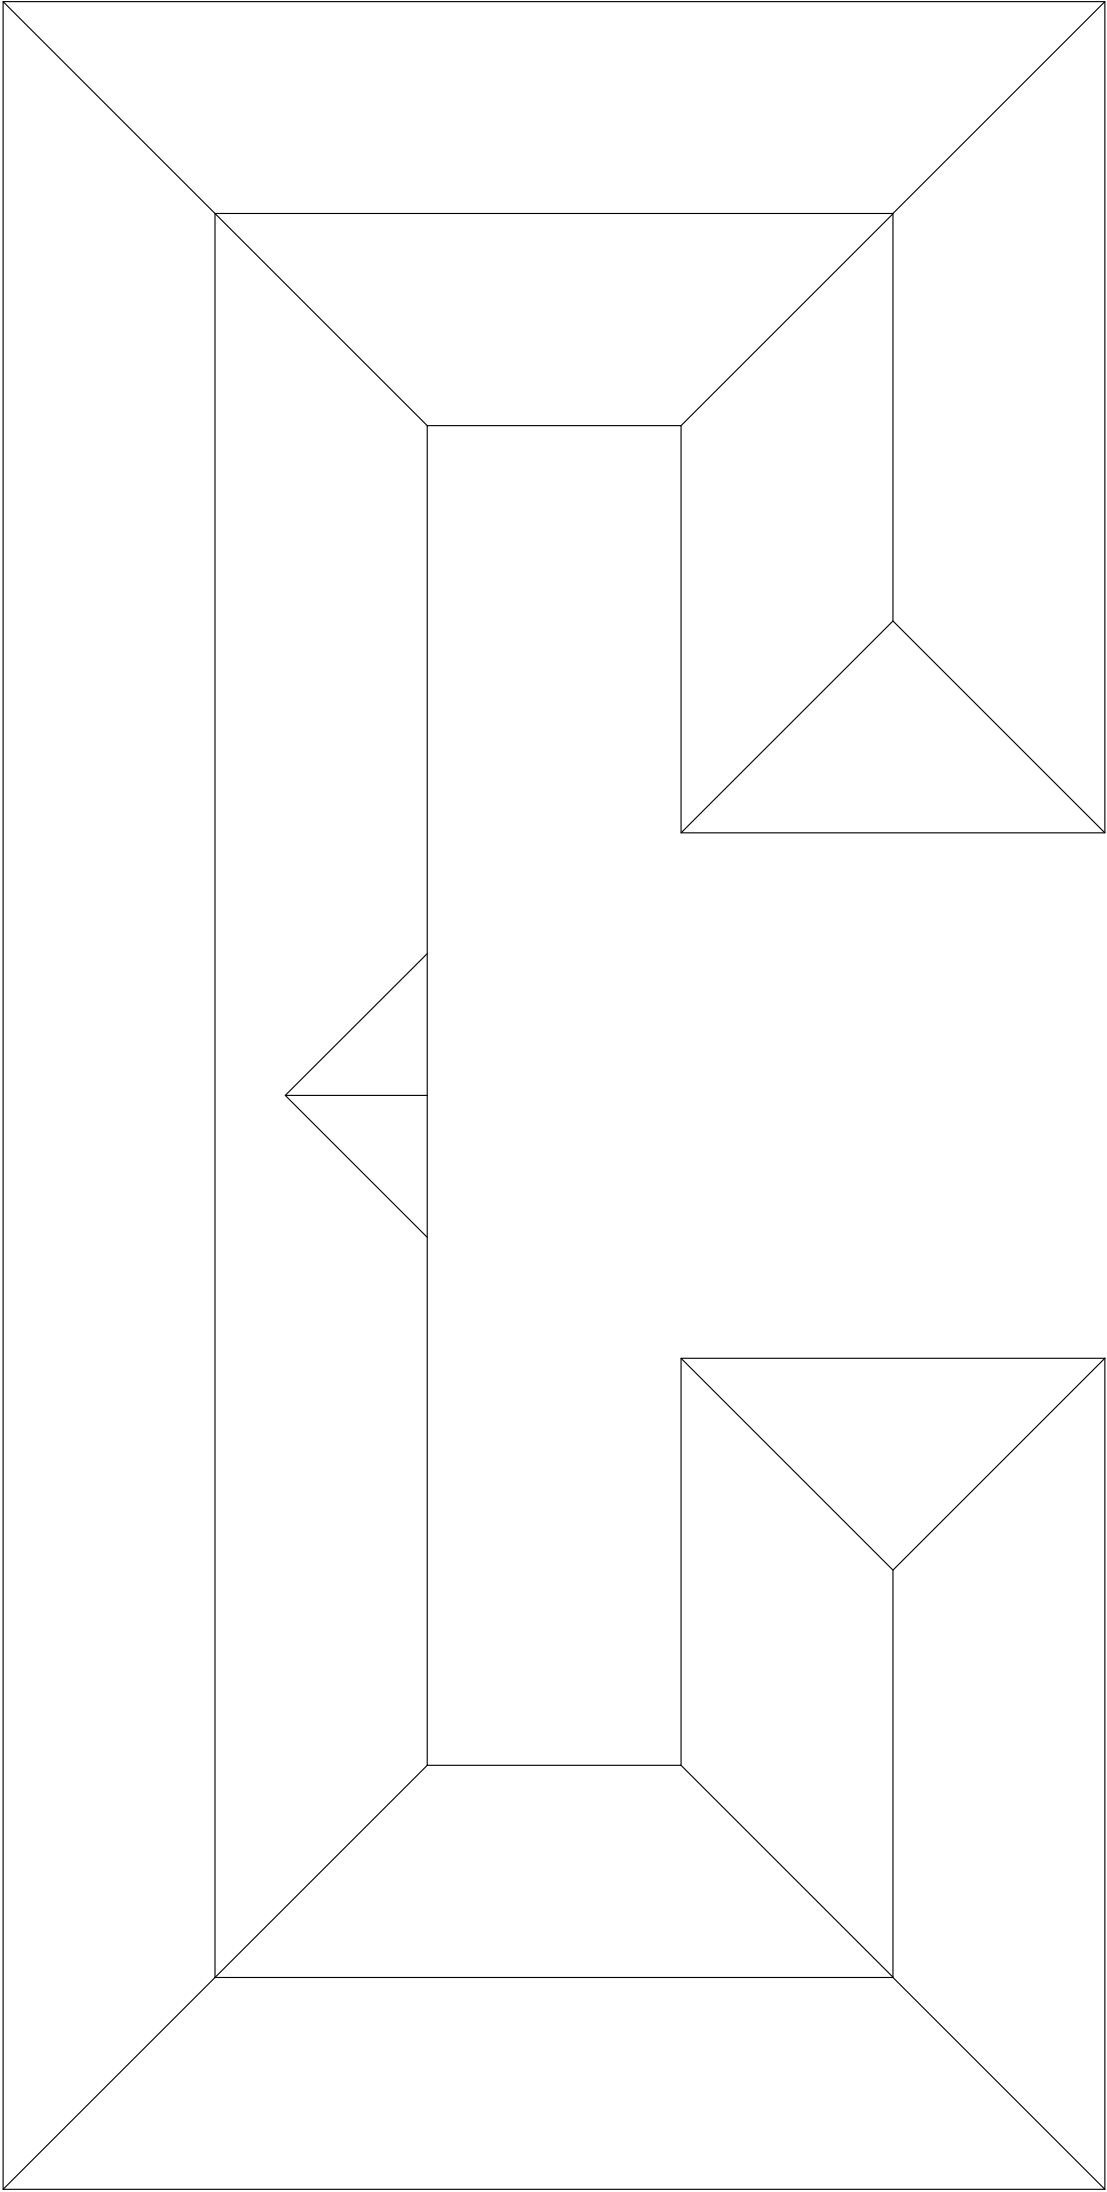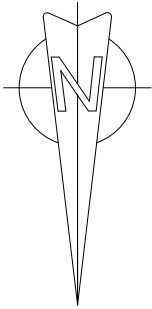


ROOF PLAN

 


ARCHETYPE CENTRAL
ARCHITECTURAL & PLANNING SERVICES
e-mail: info@archetypecentral.co.uk
website: www.archetypecentral.co.uk

Project
BECKLEY STUD, REEDS LANE, SOUTHWATER, WEST SUSSEX
Drawing Title
EXISTING ROOF PLAN


Drawing No. **685/02** Rev. Scale **1:100 @ A3** Date **08/25** Drawn By **RS**

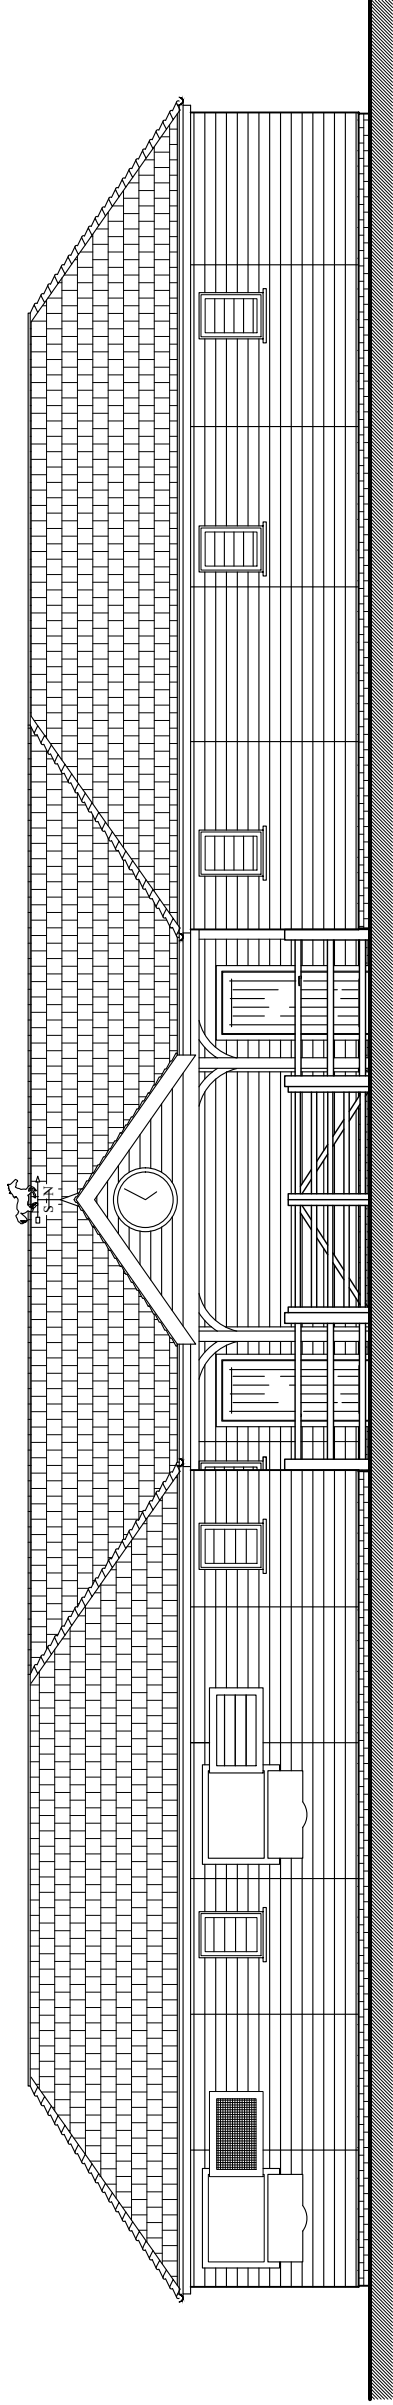


FRONT ELEVATION

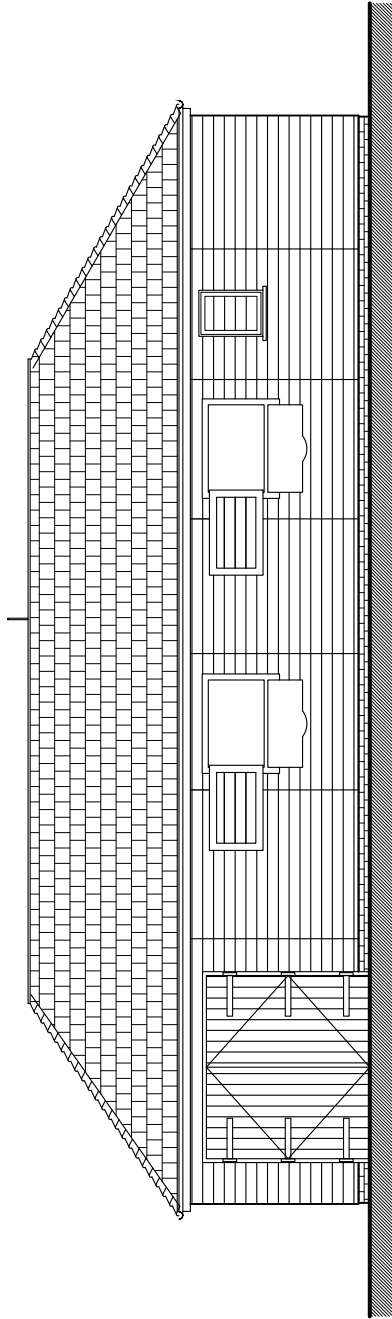


SIDE ELEVATION

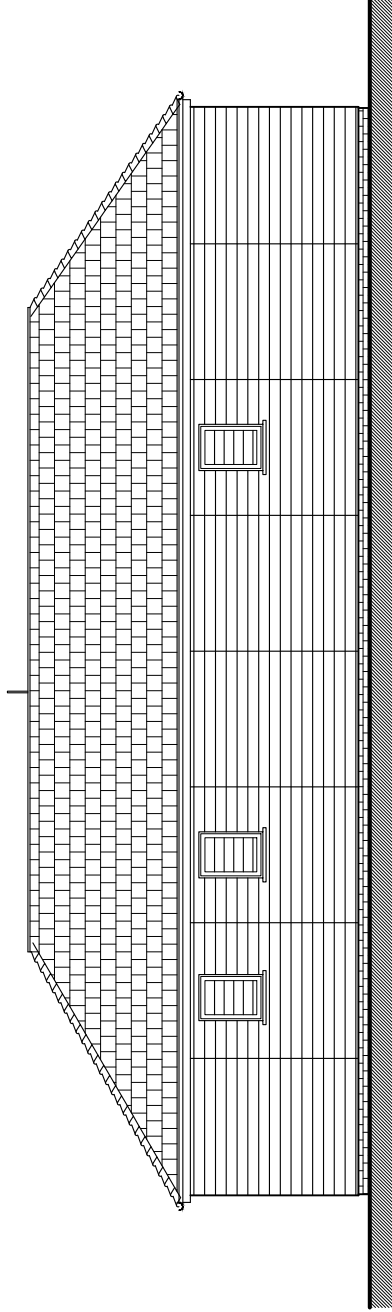

SIDE ELEVATION

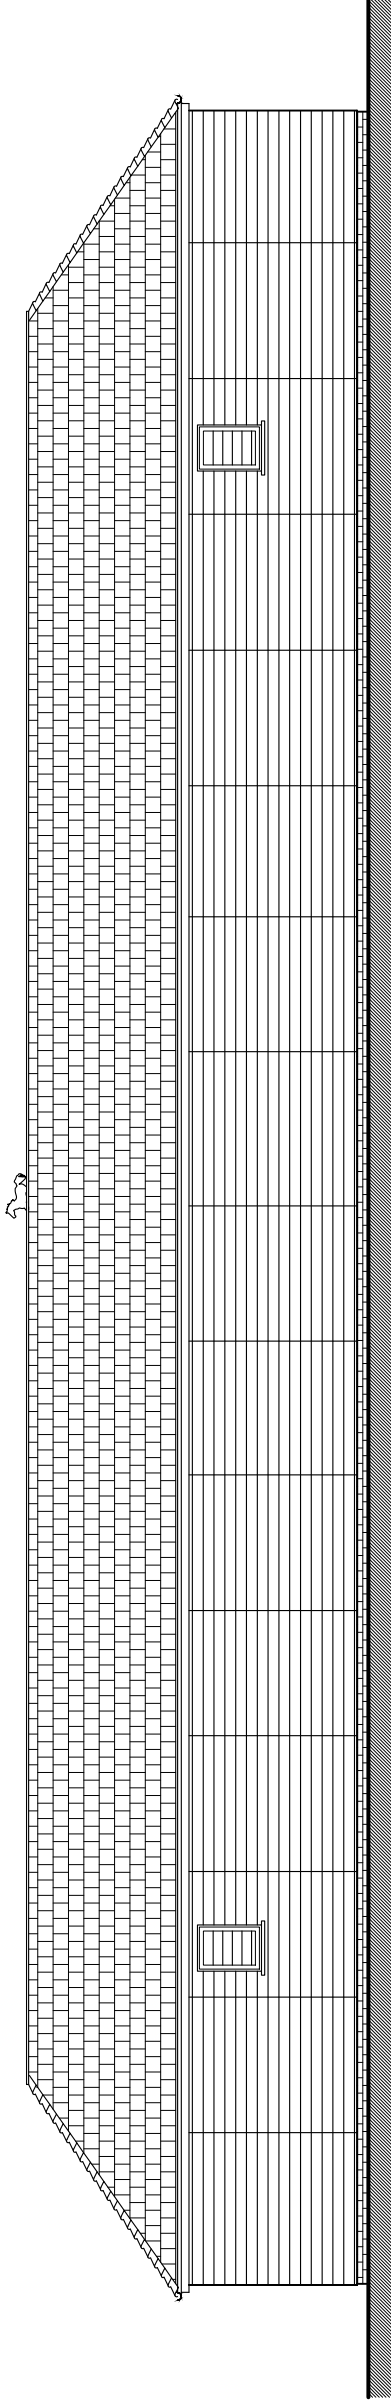

REAR ELEVATION

 

ARCHETYPE CENTRAL
ARCHITECTURAL & PLANNING SERVICES
e-mail: info@archetypecentral.co.uk
website: www.archetypecentral.co.uk

Project
BECKLEY STUD, REEDS LANE, SOUTHWATER, WEST SUSSEX
Drawing title
EXISTING ELEVATIONS

Drawing No.

685/03

Rev.

Scale



1:100 @ A3

Date

08/25

Drawn by

RS

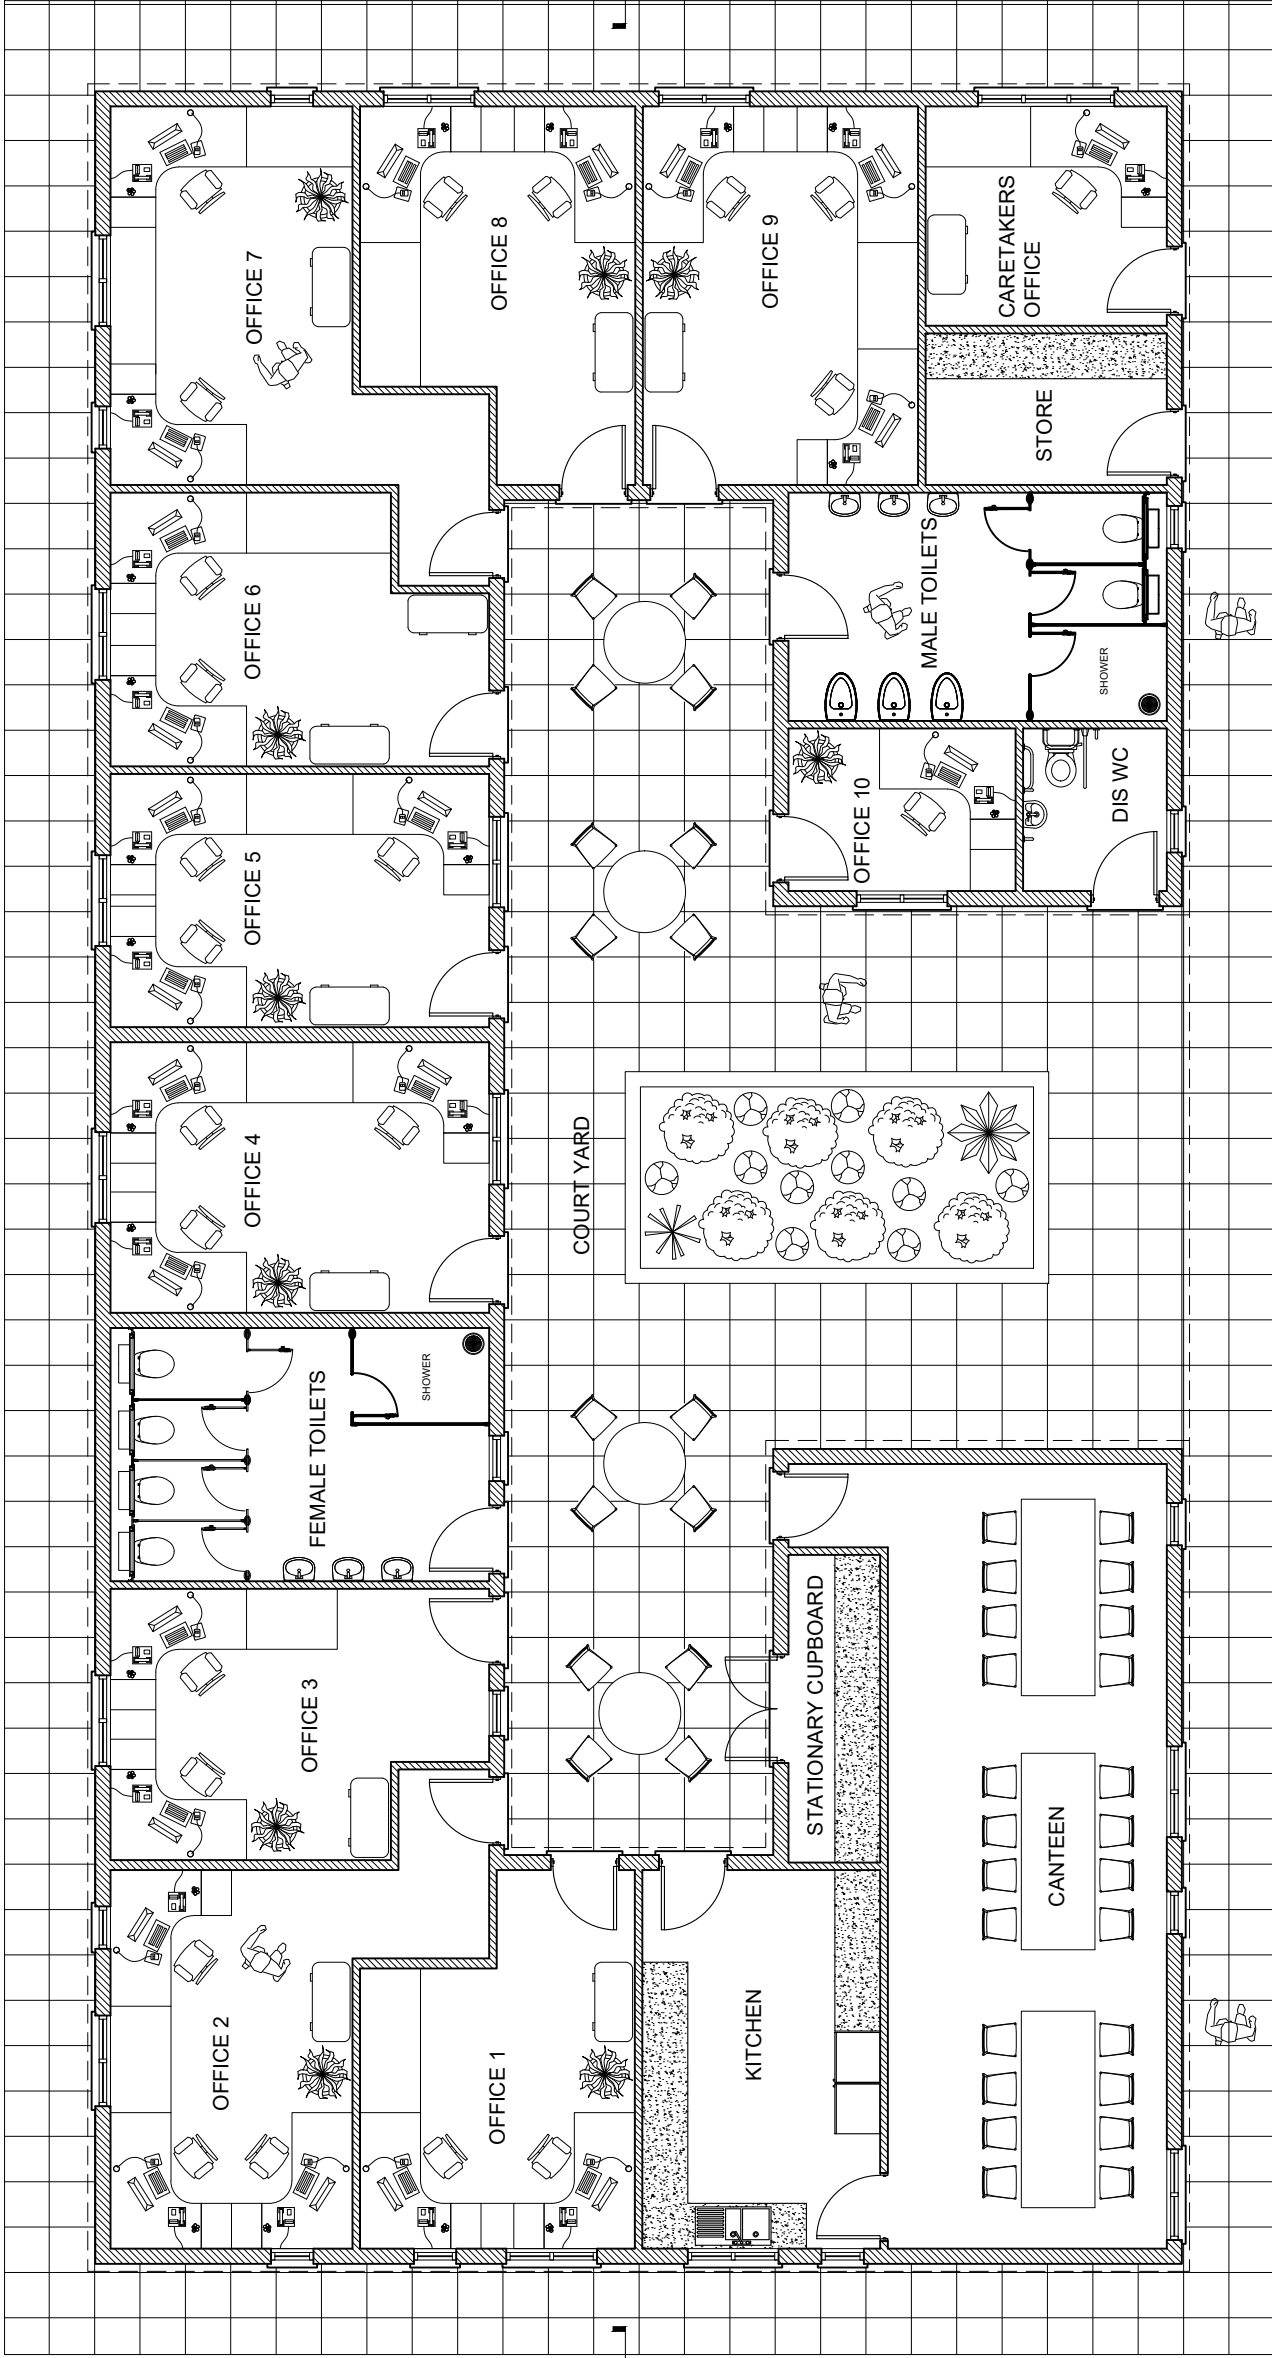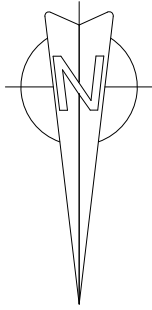

GROUND FLOOR PLAN

REV A 21.08.25: REVISED AT CLIENT REQUEST



ARCHETYPE CENTRAL
ARCHITECTURAL & PLANNING SERVICES
e-mail: info@archetypecentral.co.uk
website: www.archetypecentral.co.uk

Project
BECKLEY STUD, REEDS LANE, SOUTHWATER, WEST SUSSEX
Drawing title
PROPOSED PLAN

Drawing No. 685/04

Rev. A

Scale



1:100 @ A3 08/25

Drawn by

RS

1:100



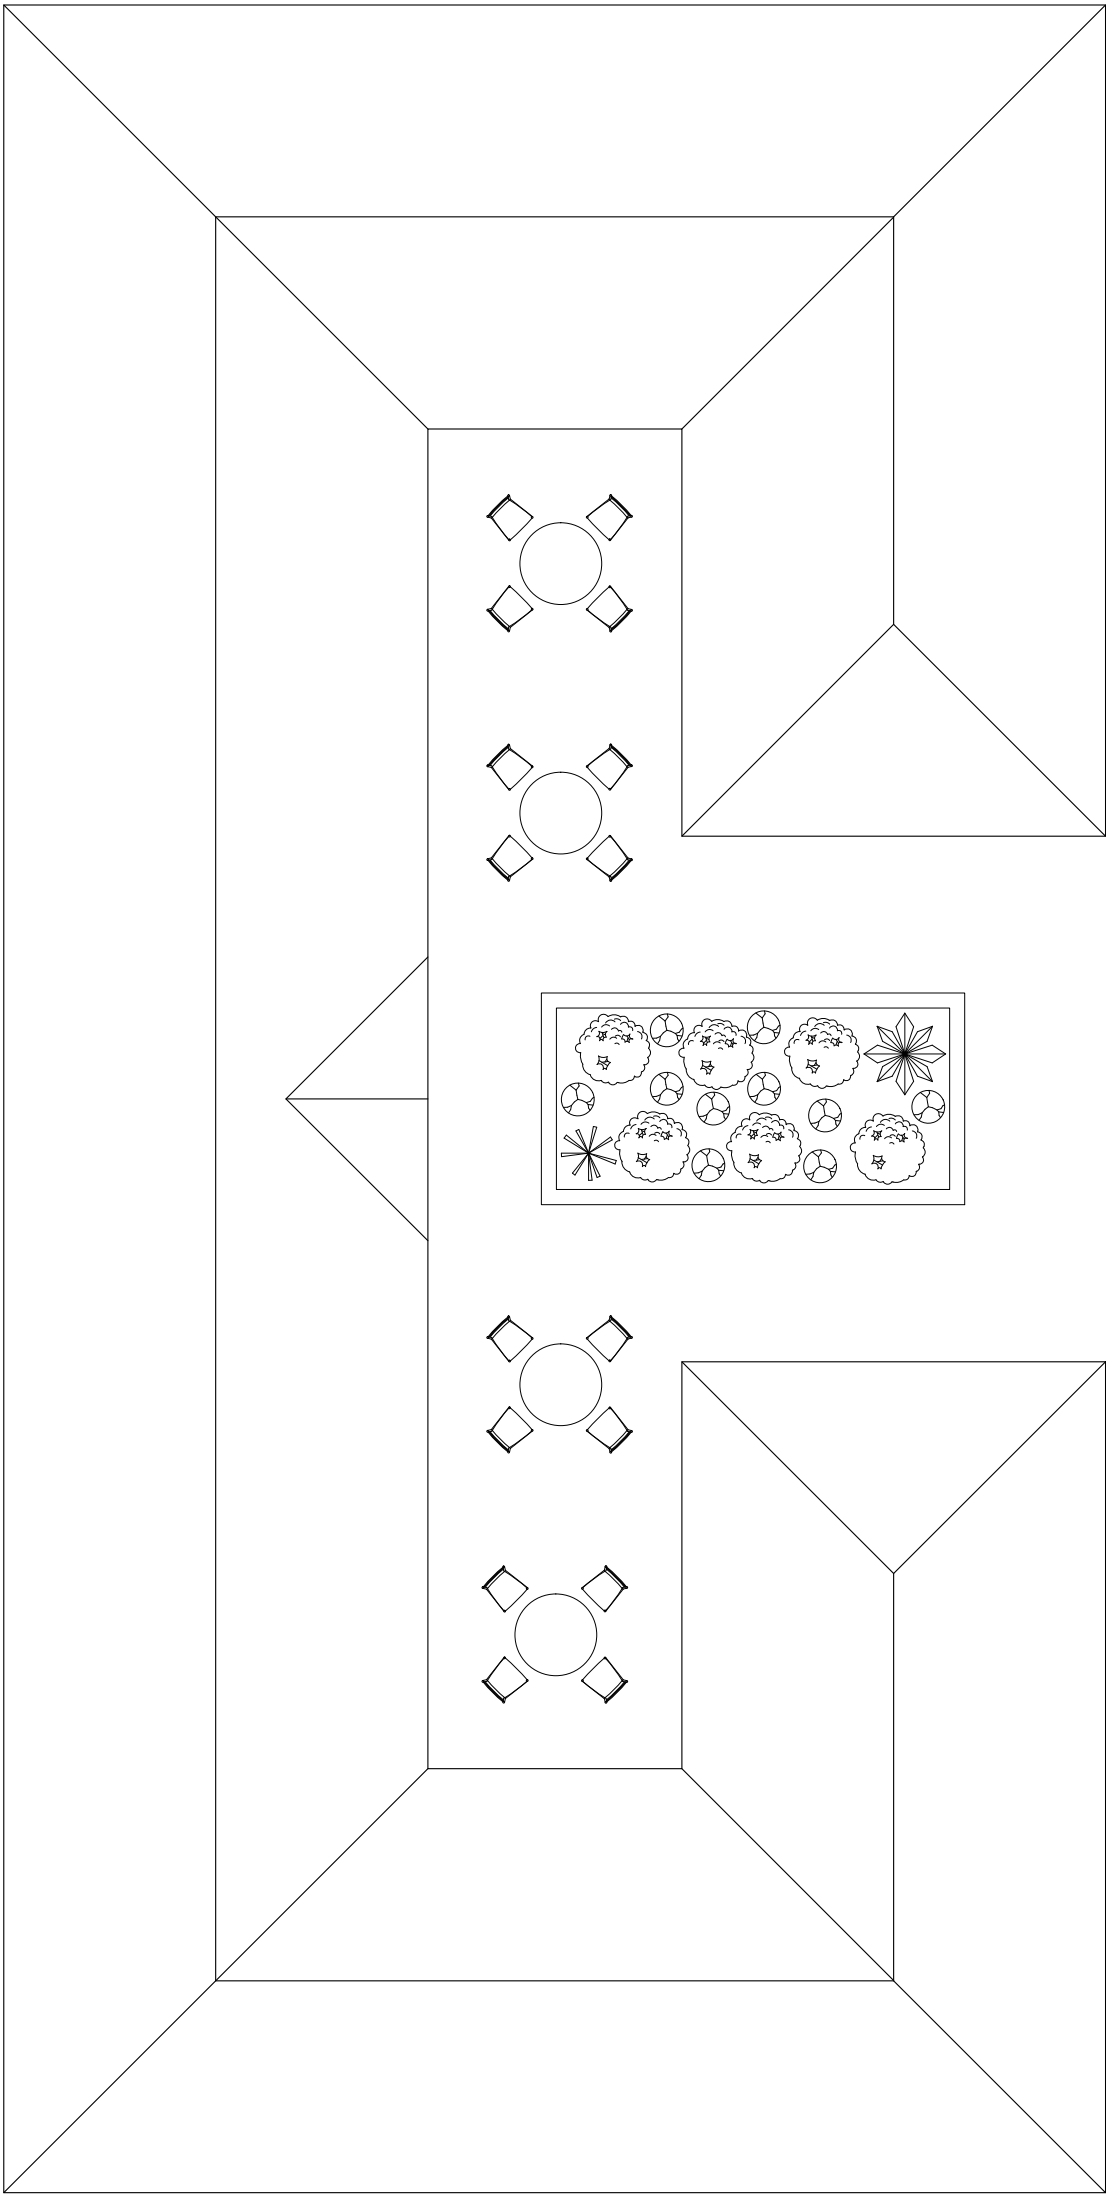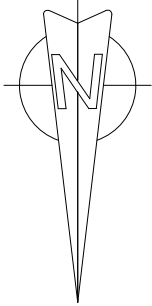

ROOF PLAN

REV A 21.08.25: REVISED AT CLIENT REQUEST



ARCHETYPE CENTRAL
ARCHITECTURAL & PLANNING SERVICES
e-mail: info@archetypecentral.co.uk
website: www.archetypecentral.co.uk

Project
BECKLEY STUD, REEDS LANE, SOUTHWATER, WEST SUSSEX
Drawing Title
PROPOSED ROOF PLAN

Drawing No. **685/05**

Rev. **A**

Scale **1:100**


Sheet **A3**

Date **08/25**


Drawn By **RS**

1:100




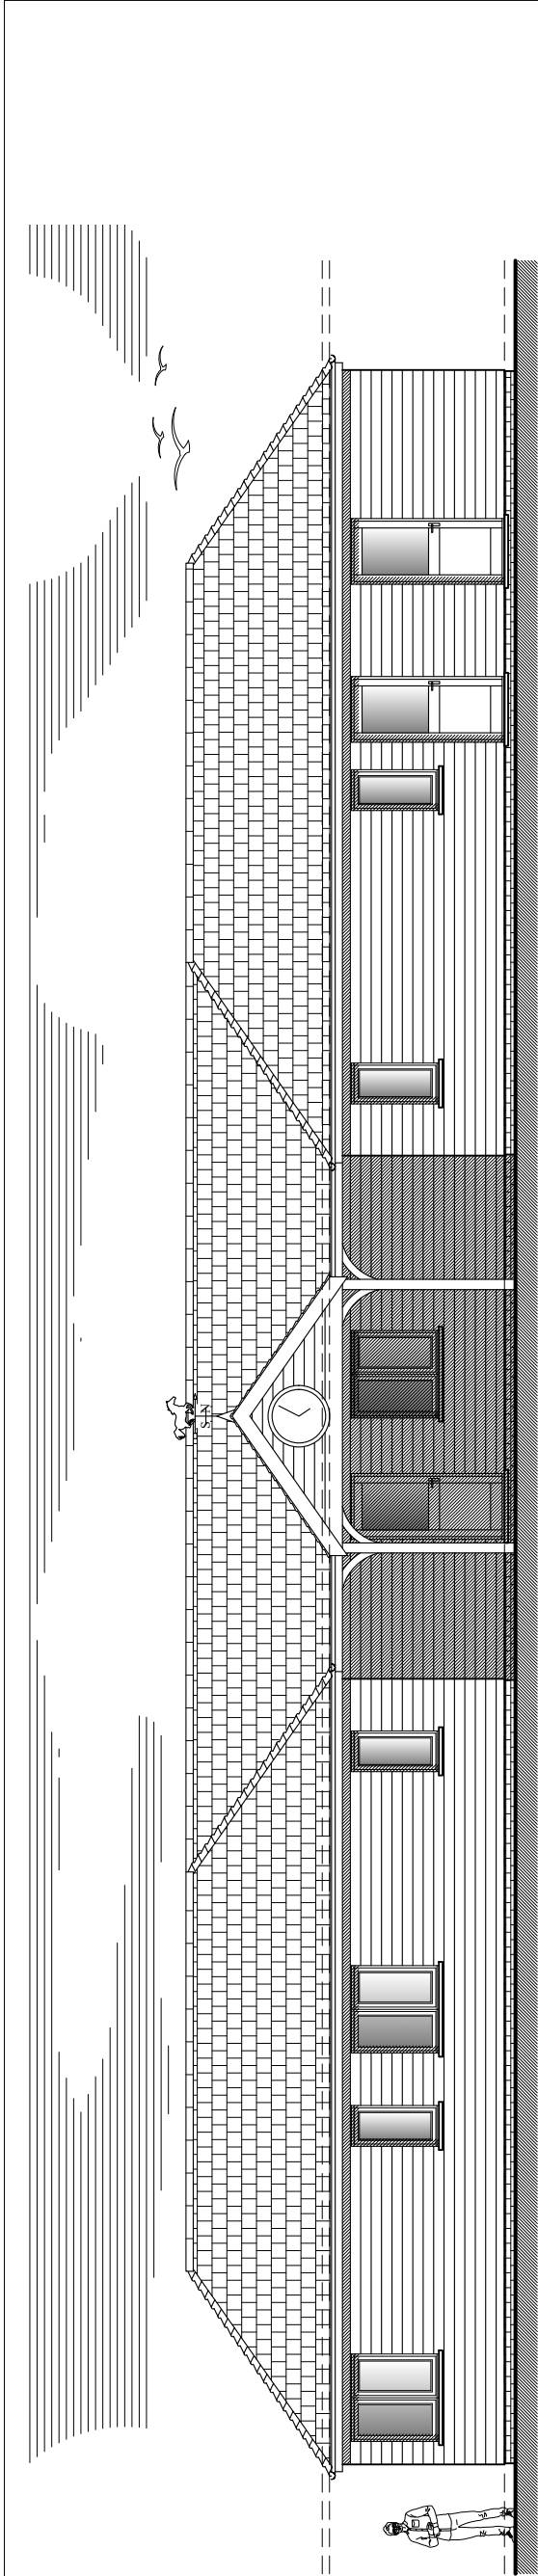

FRONT ELEVATION

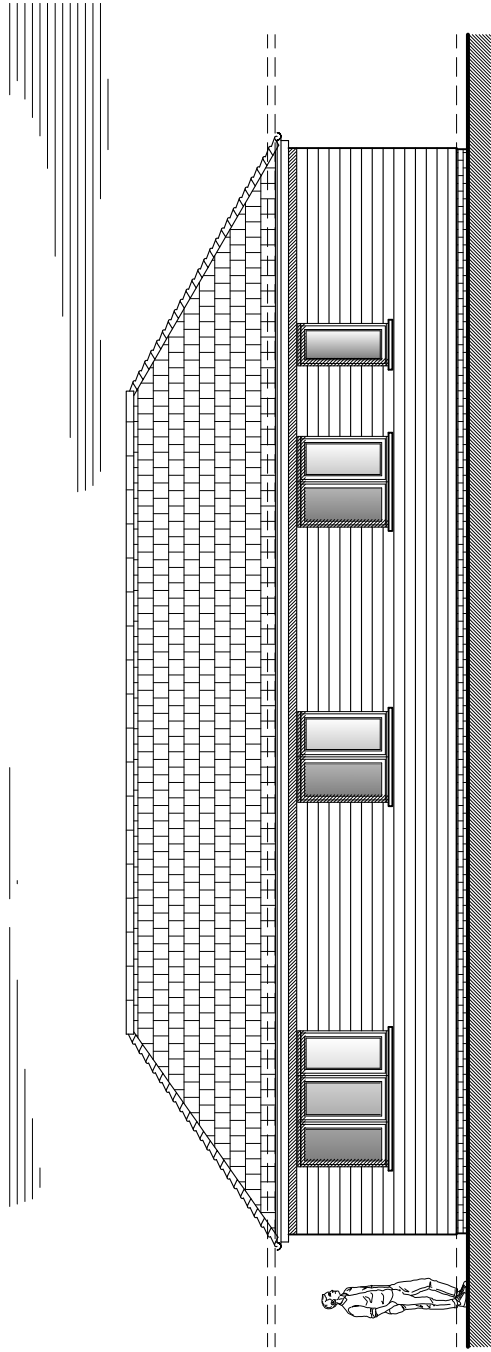

SIDE ELEVATION

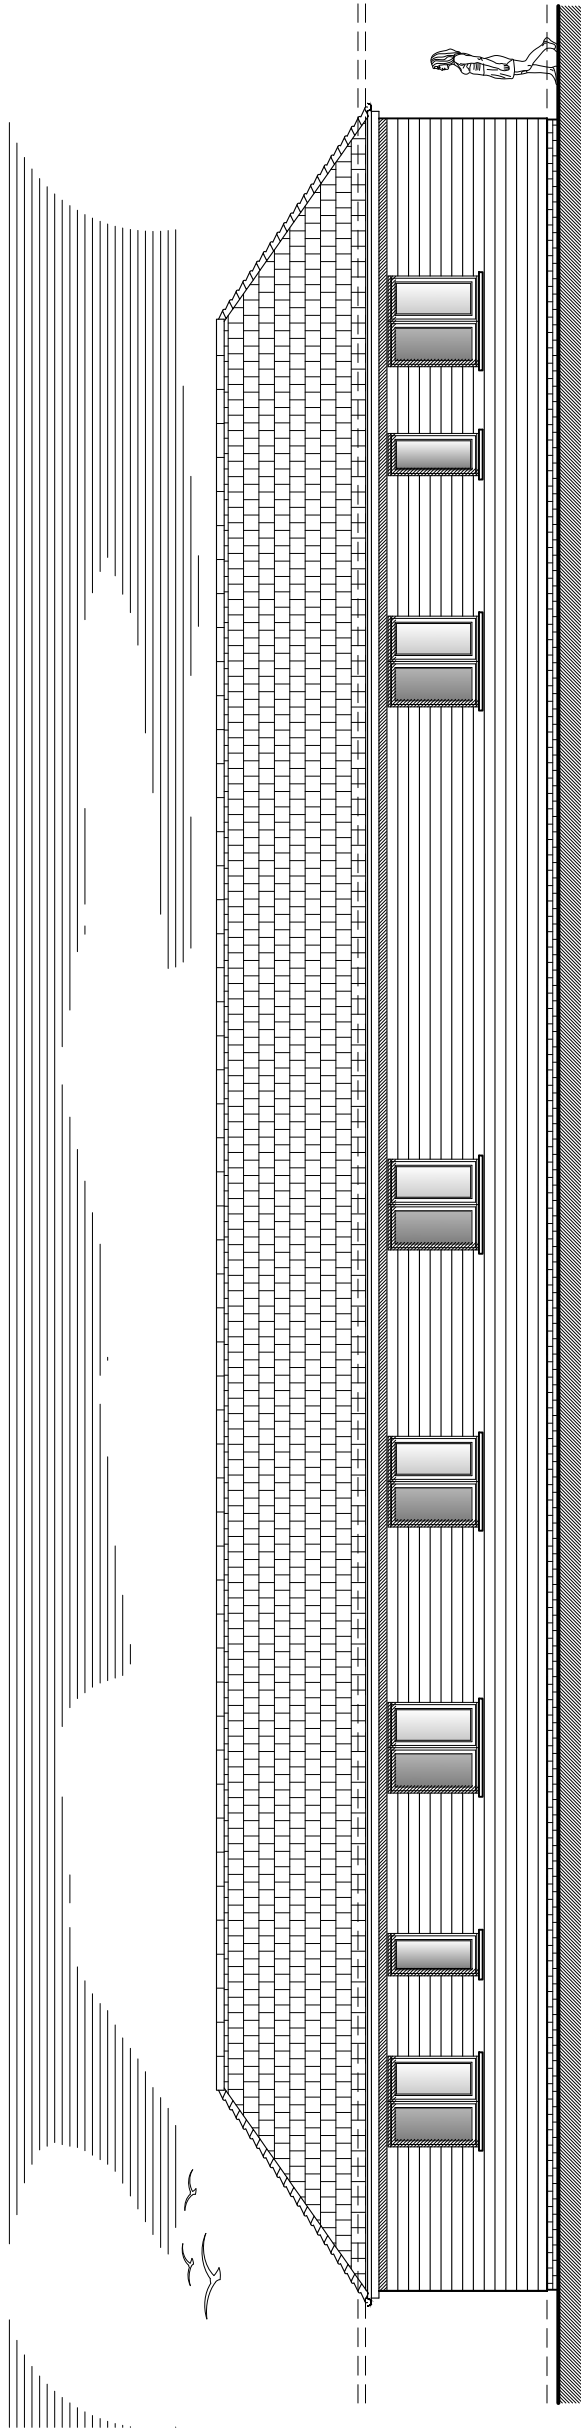

REAR ELEVATION

PROPOSED EXTERNAL FINISHES
EXTERNAL WALLS TO TIMBER WEATHER BOARDING. ALL LEADWORK FLASHINGS,
SOAKERS, ABUTMENT FLASHINGS, CAVITY TRAYS AND VALLEYS TO BE FORMED IN
CODE 4/5 LEADWORK, TREATED WITH PATINATION OILS. WINDOWS/DOORS TO BE
PURPOSE - MADE UPVC CASEMENT WINDOWS , DOUBLE GLAZED UNITS. RAINWATER
GOODS TO BE BLACK COLOUR U.P.V.C. ROUND DOWNPIPES.



ARCHETYPE CENTRAL
ARCHITECTURAL & PLANNING SERVICES
e-mail: info@archetypecentral.co.uk
website: www.archetypecentral.co.uk

Project
BECKLEY STUD, REEDS LANE, SOUTHWATER, WEST SUSSEX

Drawing title

PROPOSED ELEVATIONS

Drawing No. **685/06**

Rev: **B**

Scale: **1:100 @ A3**


Date: **RS**

Drawn by: **RS**


REV B 13.11.25: DRAWING ADDED
REV A 21.09.25: REVISED AT CLIENT REQUEST

1:100



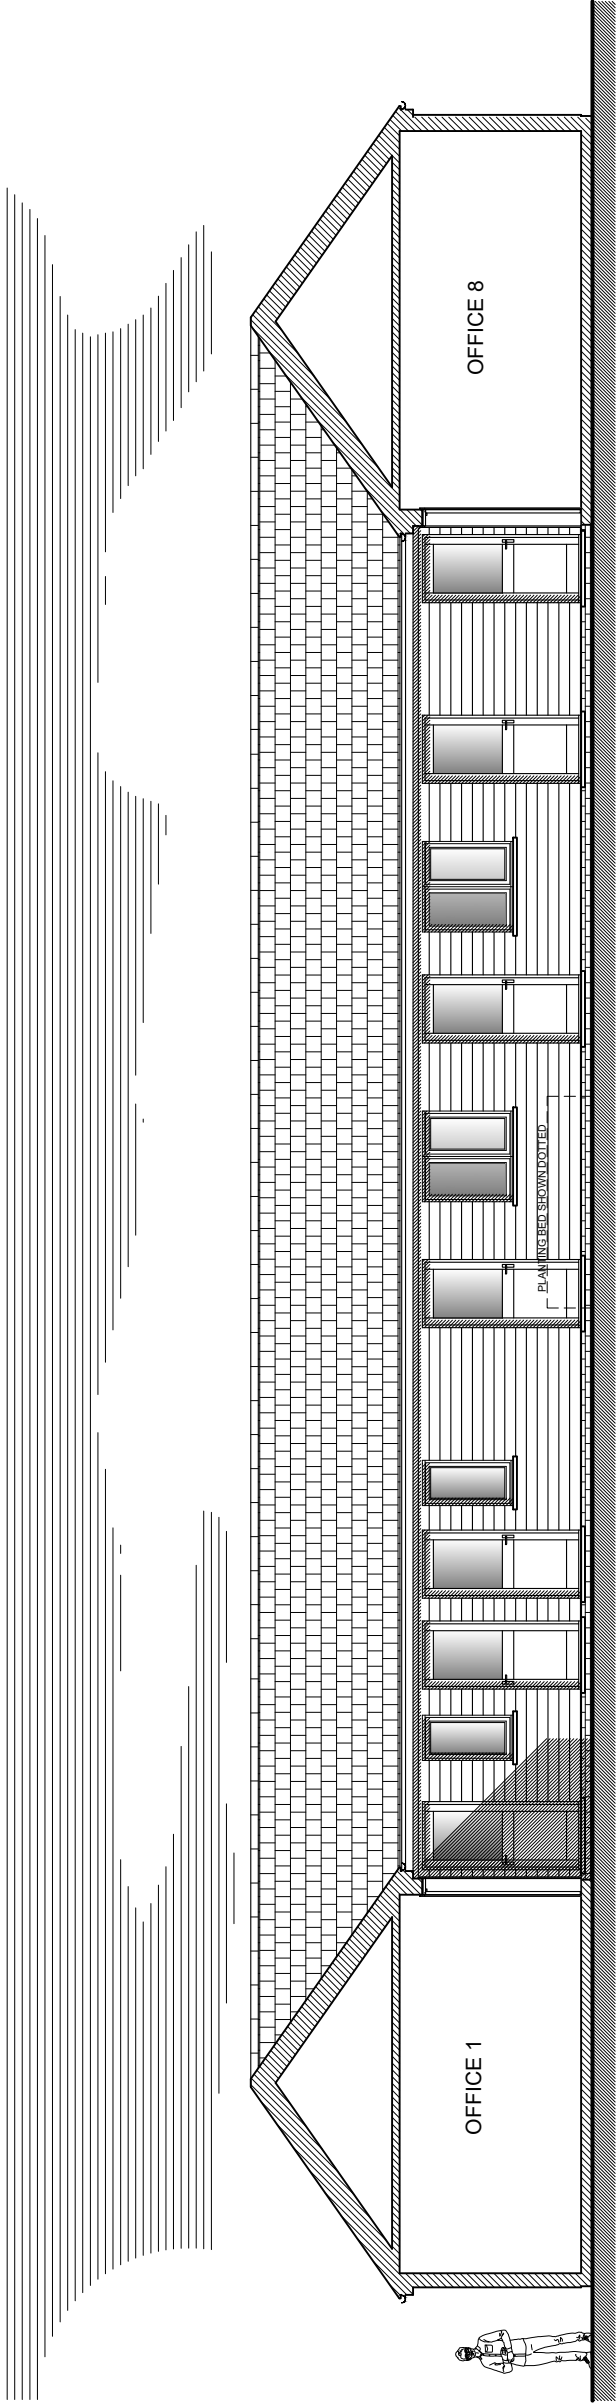


SECTIONAL ELEVATION A

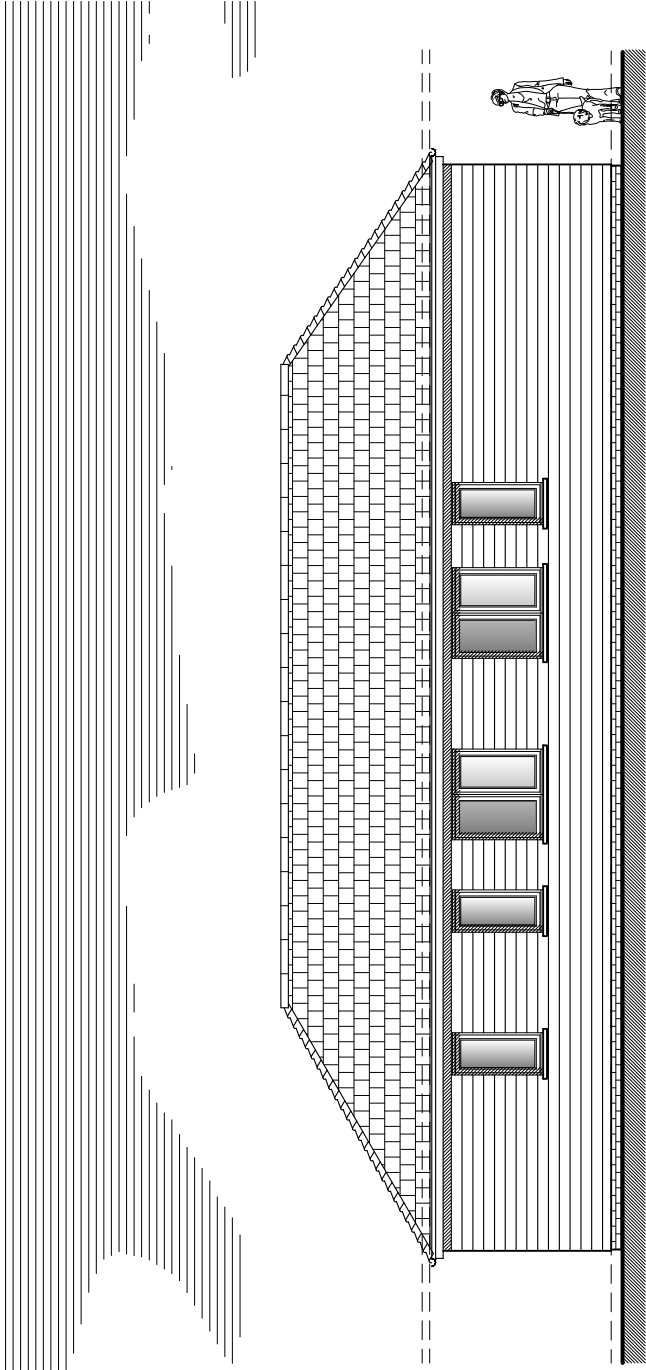

SIDE ELEVATION

PROPOSED EXTERNAL FINISHES
EXTERNAL WALLS TO TIMBER WEATHER BOARDING. ALL LEADWORK FLASHINGS,
SOAKERS, ABUTMENT FLASHINGS, CAVITY TRAYS AND VALLEYS TO BE FORMED IN
CODE 4/5 LEADWORK, TREATED WITH PATINATION OILS. WINDOWS/DOORS TO BE
PURPOSE - MADE UPVC CASEMENT WINDOWS , DOUBLE GLAZED UNITS. RAINWATER
GOODS TO BE BLACK COLOUR U.P.V.C. ROUND DOWNPIPES.

 

REV A 14.11.25: SKIAGRAPHY ADDED



ARCHETYPE CENTRAL
ARCHITECTURAL & PLANNING SERVICES
e-mail: info@archetypecentral.co.uk
website: www.archetypecentral.co.uk

Project
BECKLEY STUD, REEDS LANE, SOUTHWATER, WEST SUSSEX
Drawing title
PROPOSED ELEVATIONS

Drawing No. **685/07**

Rev. **A**

Scale
1:100 @ A3

Date
08/25

Drawn by
RS