
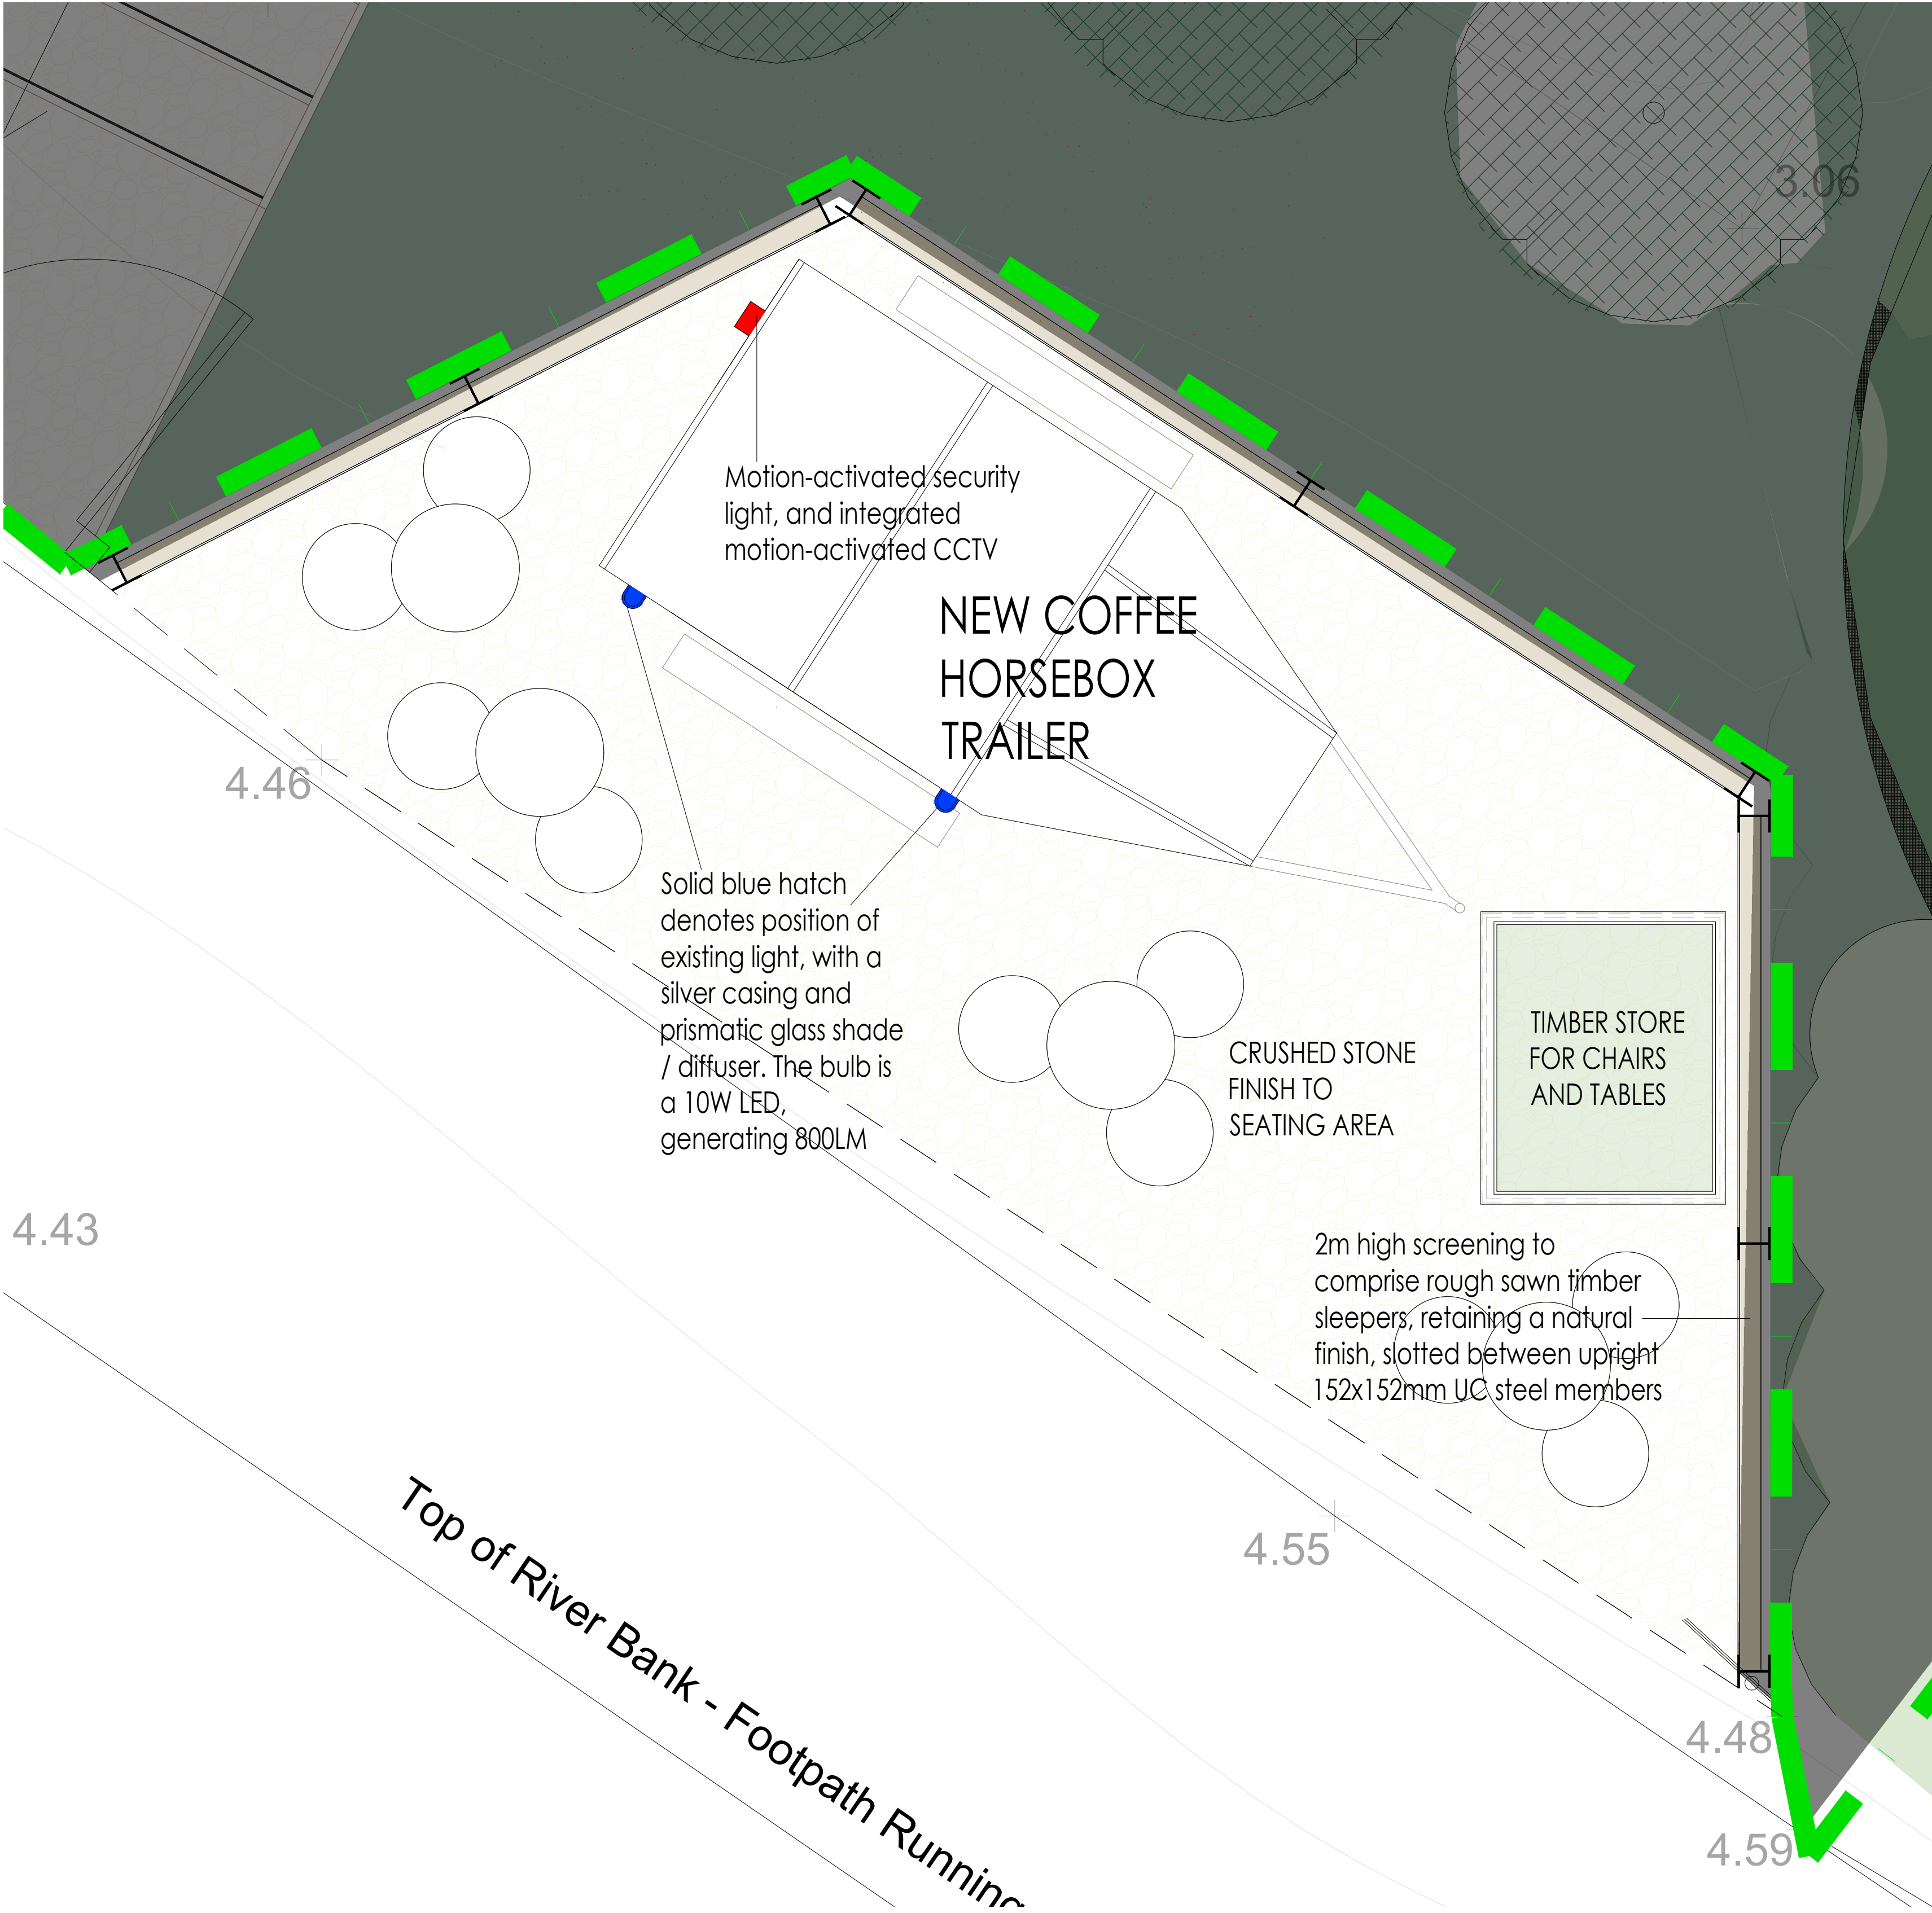


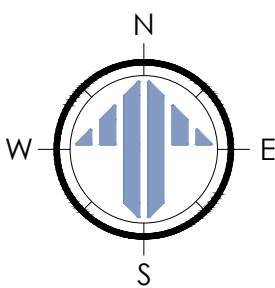

GROUND FLOOR AND PARTIAL SITE PLAN - AS PROPOSED
SCALE @ 1:20 ON AN A1 SHEET

REV.	DATE	BY	AMENDMENT	CHK.
*	*	*	*	*

PLANNING

gould baxter

2 Lucaster Mews, Paddockhall Road,
Haywards Heath,
West Sussex. RH16 1HE
(01444) 452604
rh@gouldbaxter.co.uk
www.gouldbaxter.co.uk

NOTES:
DO NOT SCALE OFF THIS DRAWING UNLESS FOR PLANNING PURPOSES.
CHECK ALL DIMENSIONS ON SITE BEFORE ANY WORK IS COMMENCED.
ALL GOODS MATERIALS AND WORKMANSHIP MUST CONFORM WITH
CURRENT BUILDING REGULATIONS, BRITISH STANDARDS AND CODES OF
PRACTICE.
COPYRIGHT OF THIS DRAWING IS RETAINED BY GOULD PROPERTY
CONSULTANTS LLP T/A GOULD BAXTER AND IT MUST NOT BE REPRODUCED
WITHOUT WRITTEN CONSENT.

CLIENT:
Mr & Mrs Slator

PROJECT:
Upper Beeding Pharmacy,
High Street, Upper Beeding
West Sussex,
BN44 3HZ

DRAWING:
Ground Floor and Partial Site Plan
As Proposed

DATE: 01.07.2026	SCALE AT A1: 1:20	DRAWN BY: RH CHECKED BY: *
---------------------	----------------------	-------------------------------

JOB NO. GH973	DRAWING NO. PL.202	REV. *
------------------	-----------------------	-----------

