

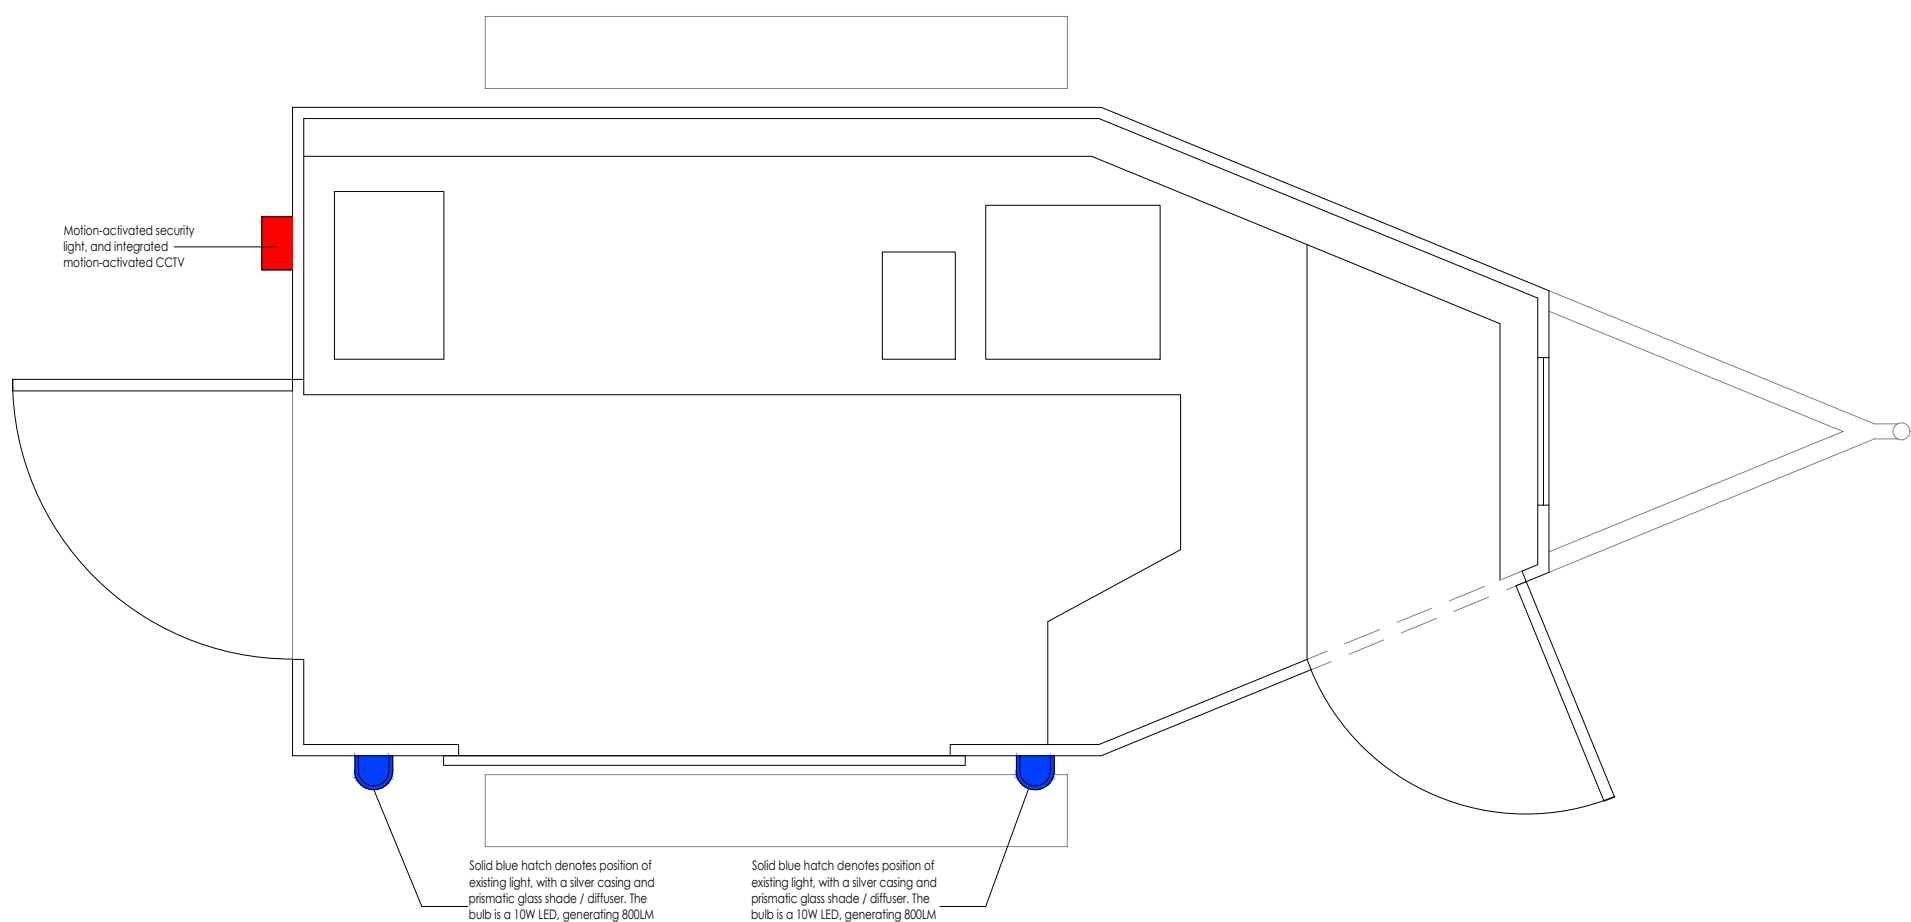



NOT FOR CONSTRUCTION

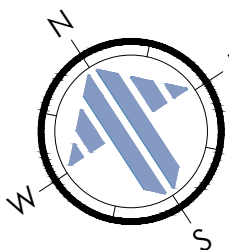


GROUND FLOOR PLAN - AS PROPOSED
SCALE @ 1:20 ON AN A1 SHEET

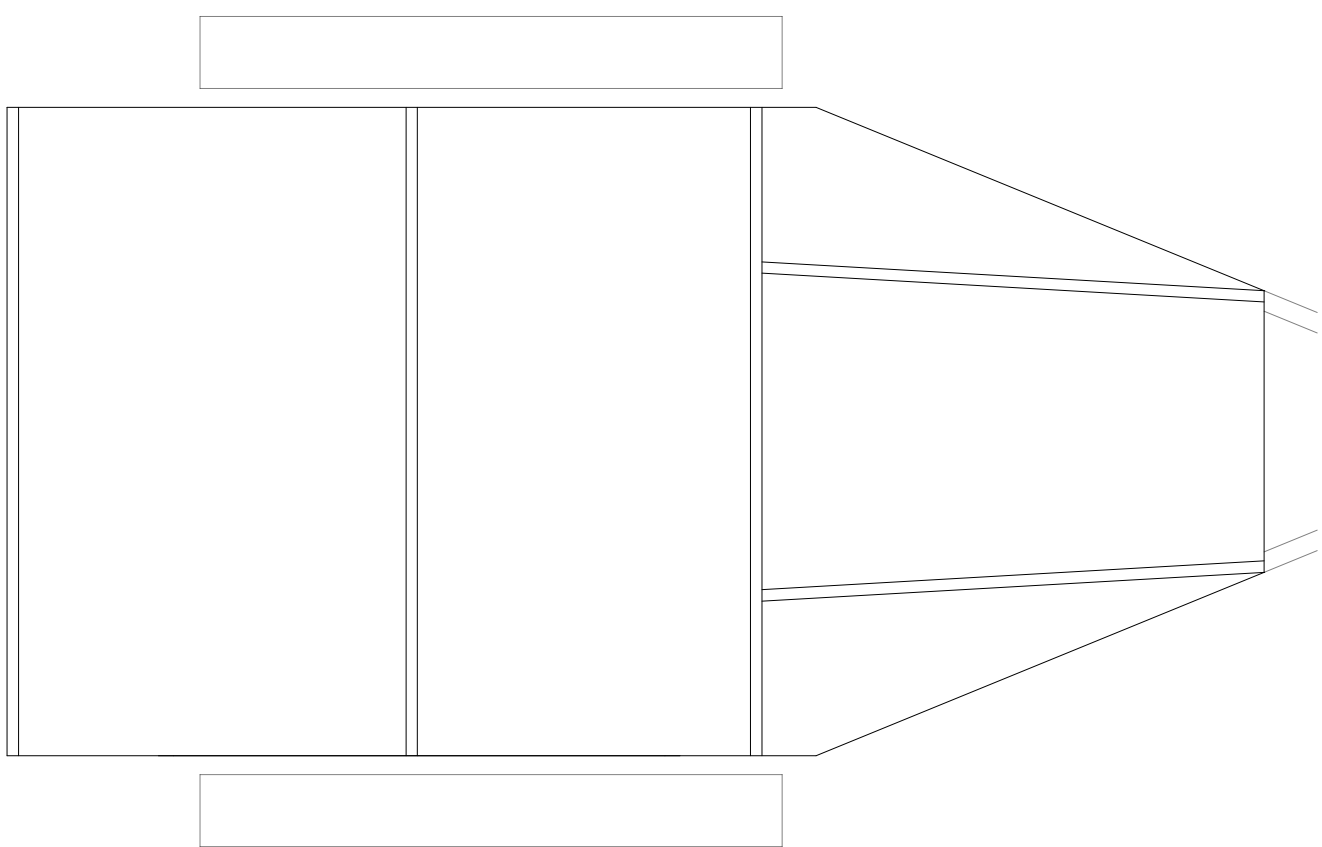


ROOF PLAN - AS PROPOSED
SCALE @ 1:20 ON AN A1 SHEET

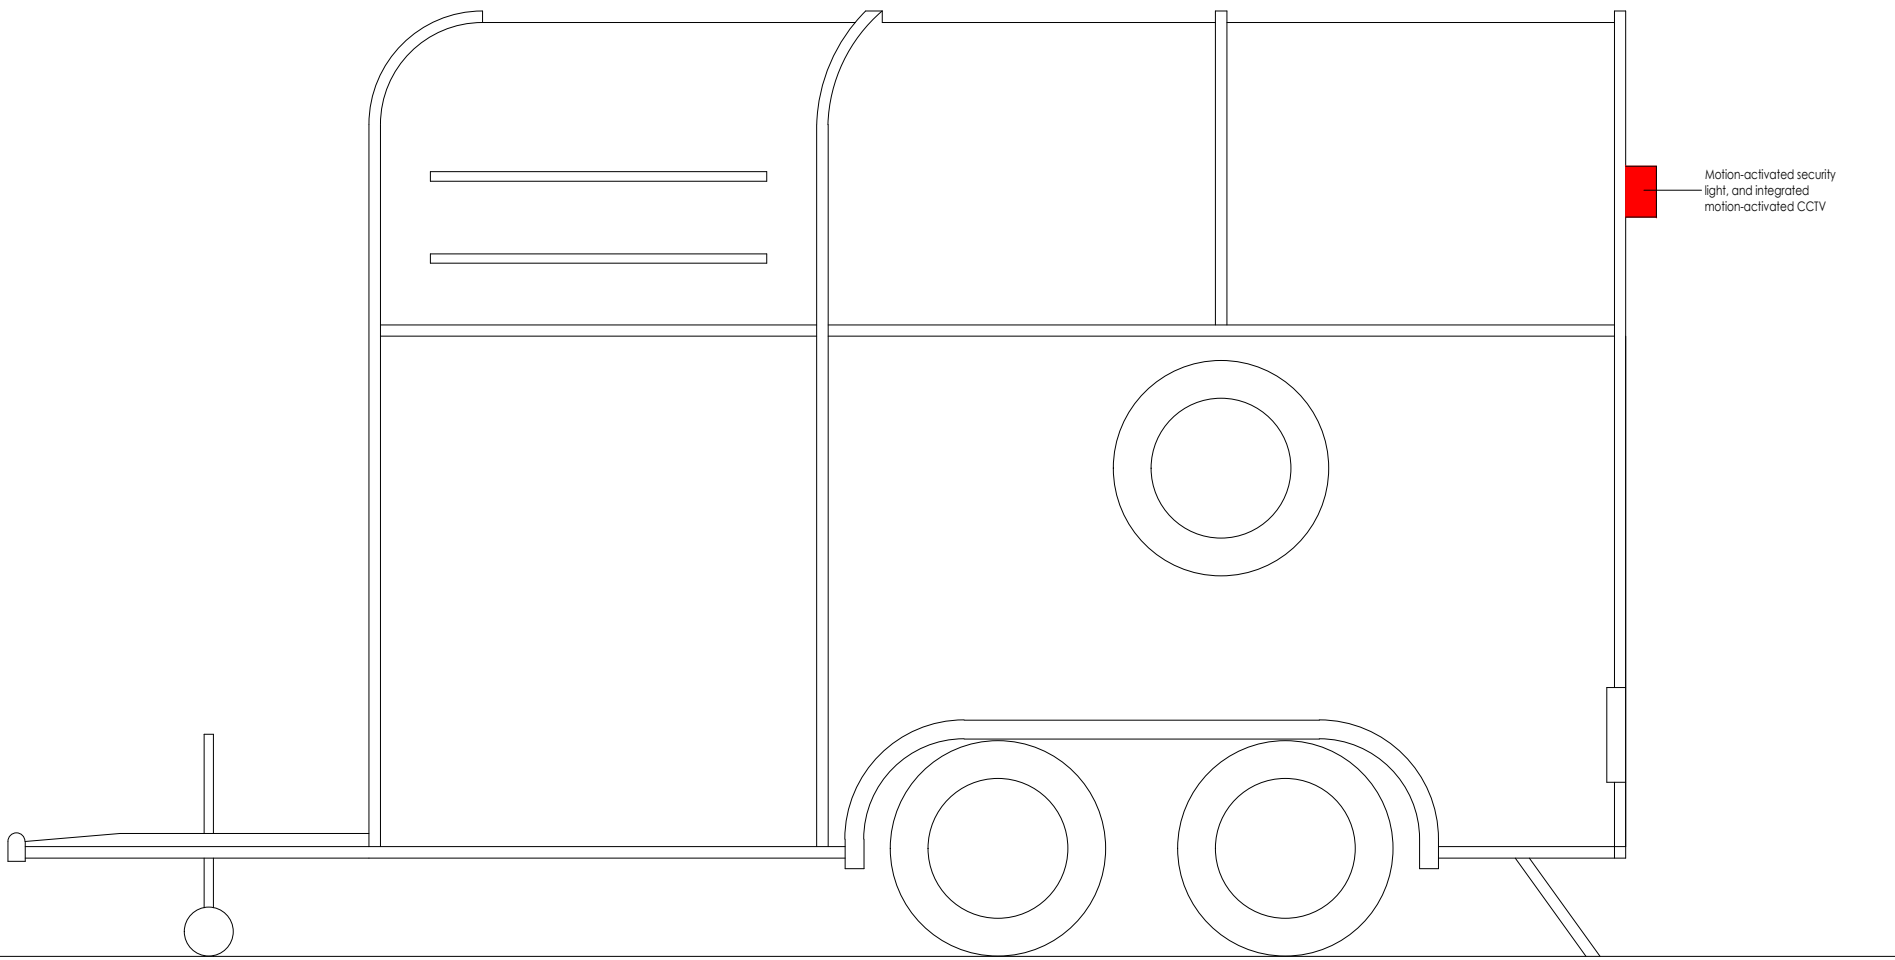


LEFT ELEVATION - AS PROPOSED
SCALE @ 1:20 ON AN A1 SHEET

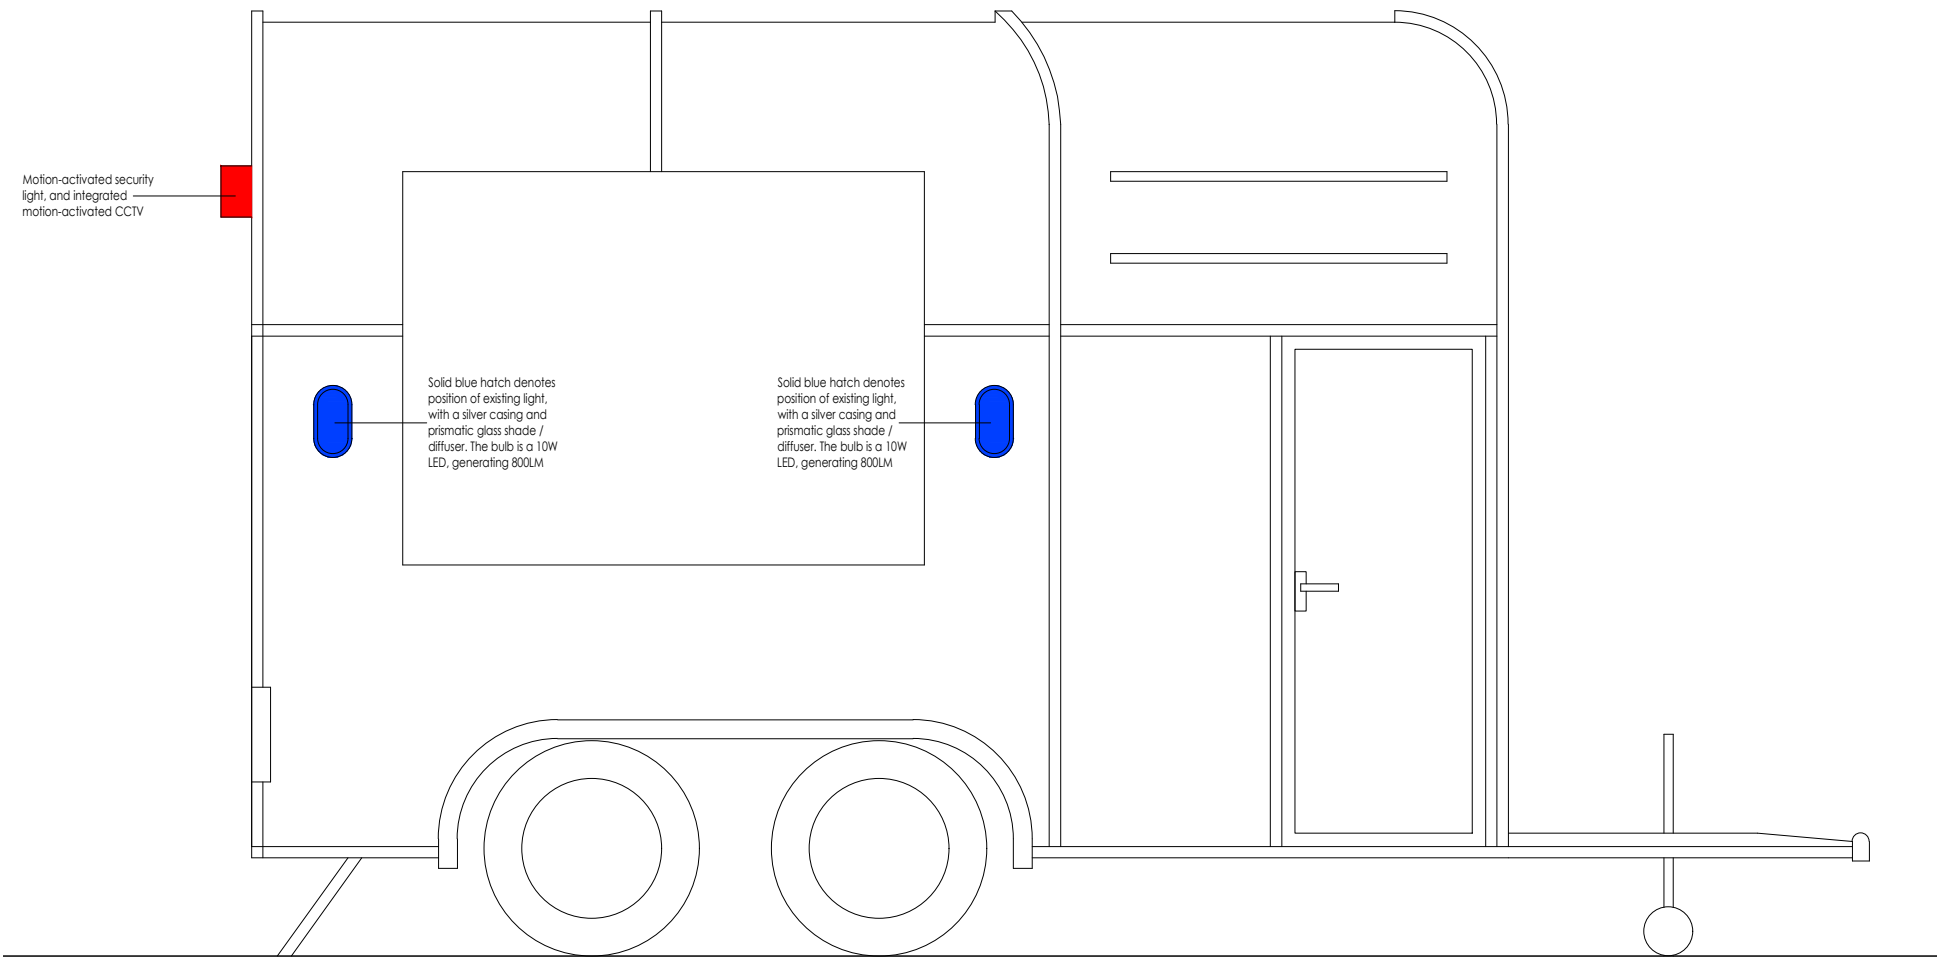

RIGHT ELEVATION - AS PROPOSED
SCALE @ 1:20 ON AN A1 SHEET

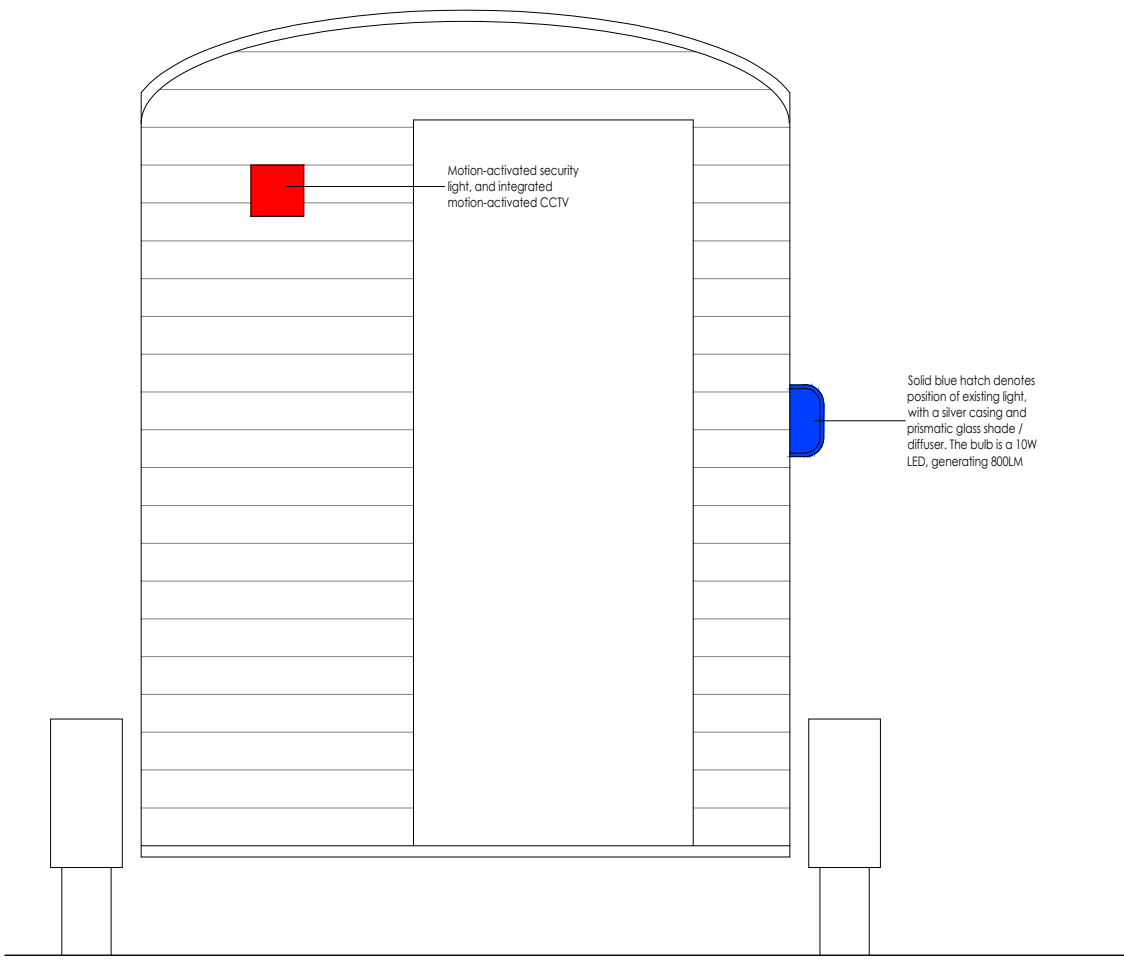

REAR ELEVATION - AS
PROPOSED
SCALE @ 1:20 ON AN A1 SHEET

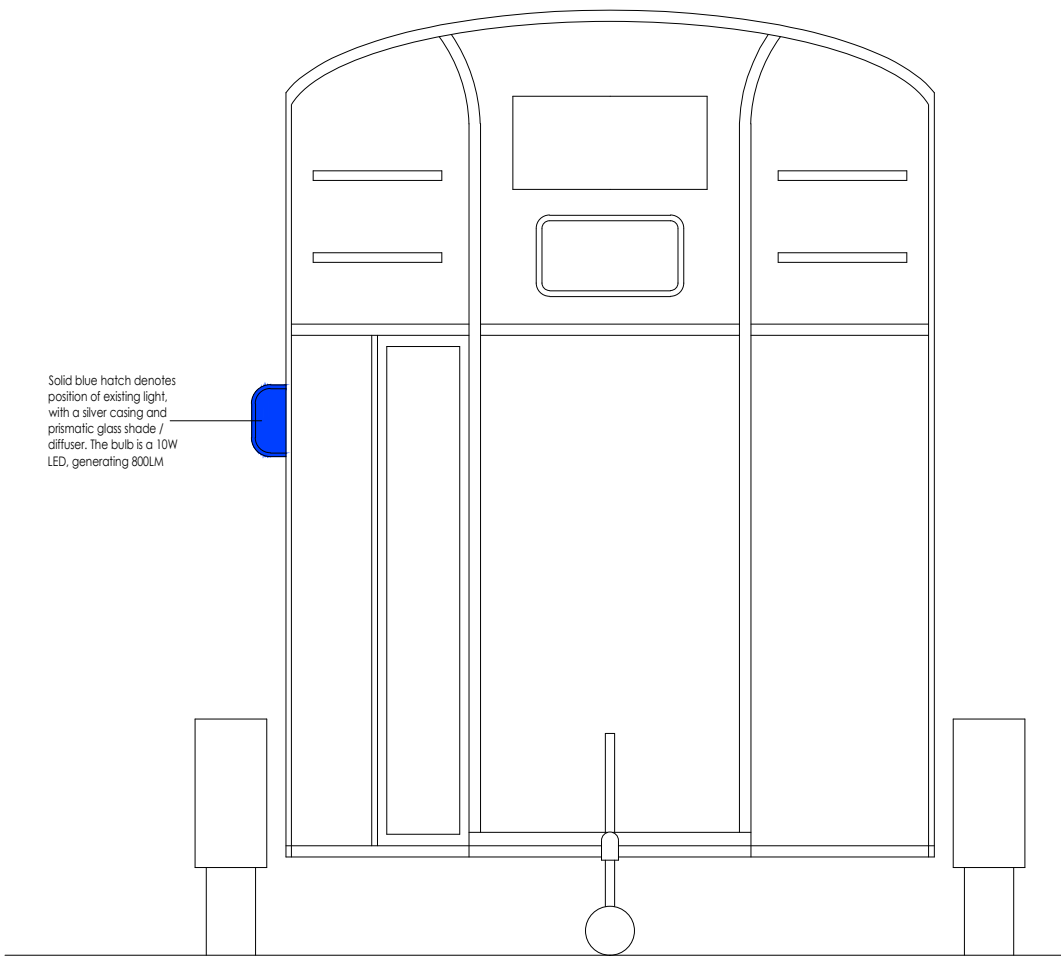

FRONT ELEVATION - AS
PROPOSED
SCALE @ 1:20 ON AN A1 SHEET


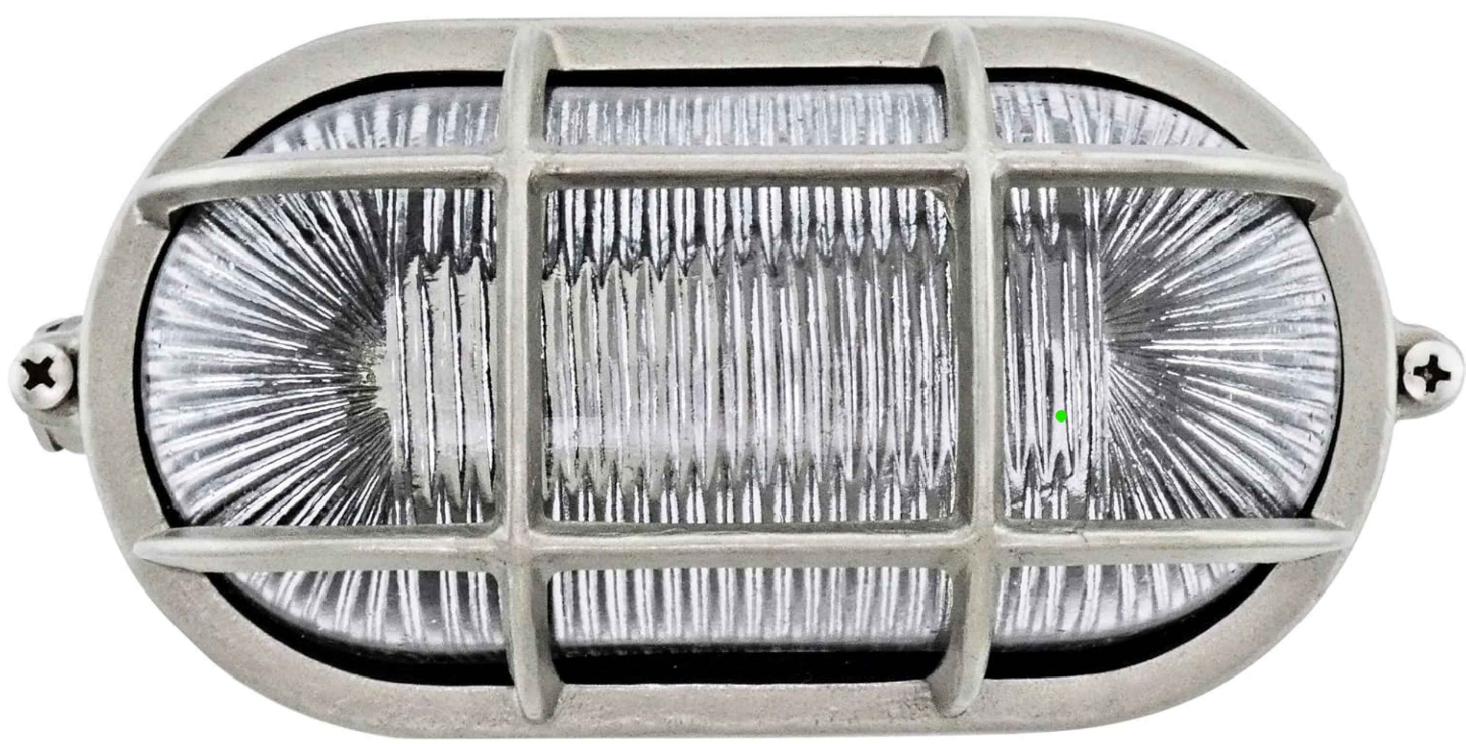


IMAGE OF EXISTING LIGHT FITTING
NOT TO SCALE



IMAGE OF PROPOSED LIGHT FITTING/CCTV CAMERA
NOT TO SCALE

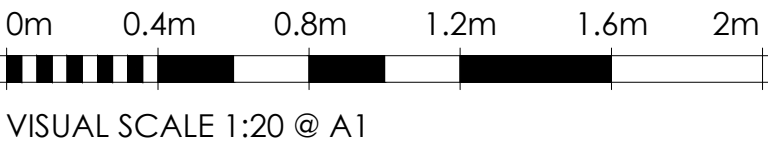

*	*	*	*		*
REV.	DATE.	BY.	AMENDMENT.	CHK.	
PLANNING					
gould baxter 2 Lucastes Mews, Paddockhall Road, Haywards Heath, West Sussex, RH16 1HE (01444) 452604 hh@gouldbaxter.co.uk www.gouldbaxter.co.uk					
NOTES: DO NOT SCALE OFF THIS DRAWING UNLESS FOR PLANNING PURPOSES. CHECK ALL DIMENSIONS ON SITE BEFORE ANY WORK IS COMMENCED. ALL GOODS MATERIALS AND WORKMANSHIP MUST CONFORM WITH CURRENT BUILDING REGULATIONS, BRITISH STANDARDS AND CODES OF PRACTICE. COPYRIGHT OF THIS DRAWING IS RETAINED BY GOULD PROPERTY CONSULTANTS LLP T/A GOULD BAXTER AND IT MUST NOT BE REPRODUCED WITHOUT WRITTEN CONSENT.					
CLIENT: Mr & Mrs Slator					
PROJECT: Upper Beeding Pharmacy, High Street, Upper Beeding West Sussex, BN44 3HZ					
DRAWING: Coffee Trailer Plans and Elevations, including Lighting - As Proposed					
DATE: 01.07.2026		SCALE AT A1: 1:20		DRAWN BY: RH CHECKED BY: *	
JOB NO. GH973		DRAWING NO. PL.203		REV. *	