




Front Elevation
Plot 9 Handed




Side Elevation
Plot 9 Handed




Rear Elevation
Plot 9 Handed

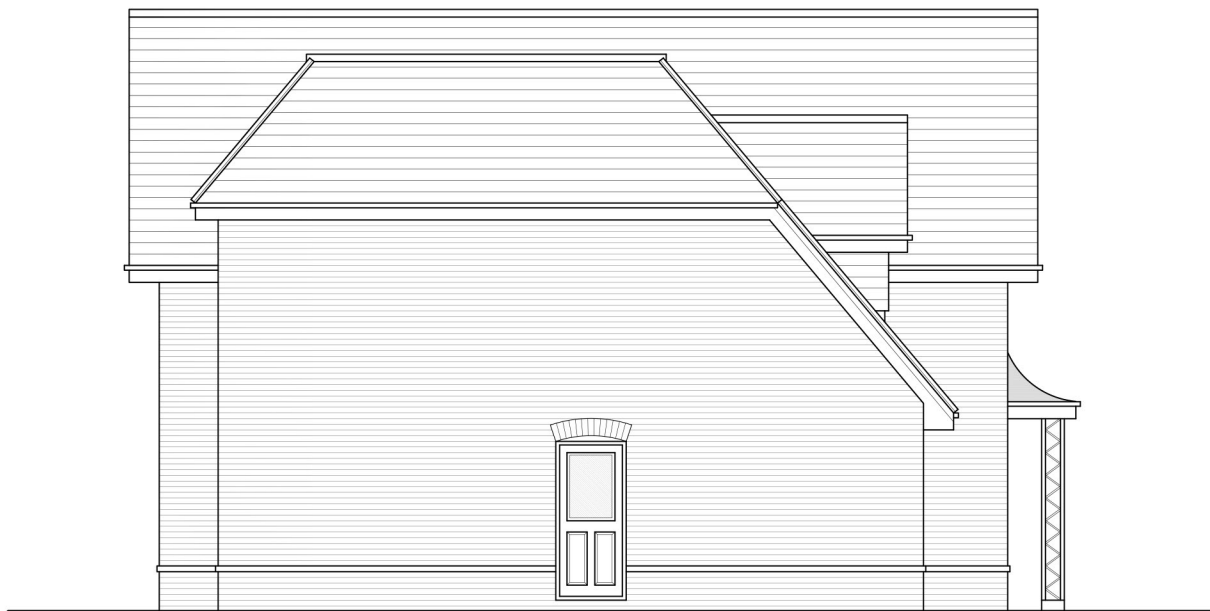


Side Elevation
Plot 9 Handed

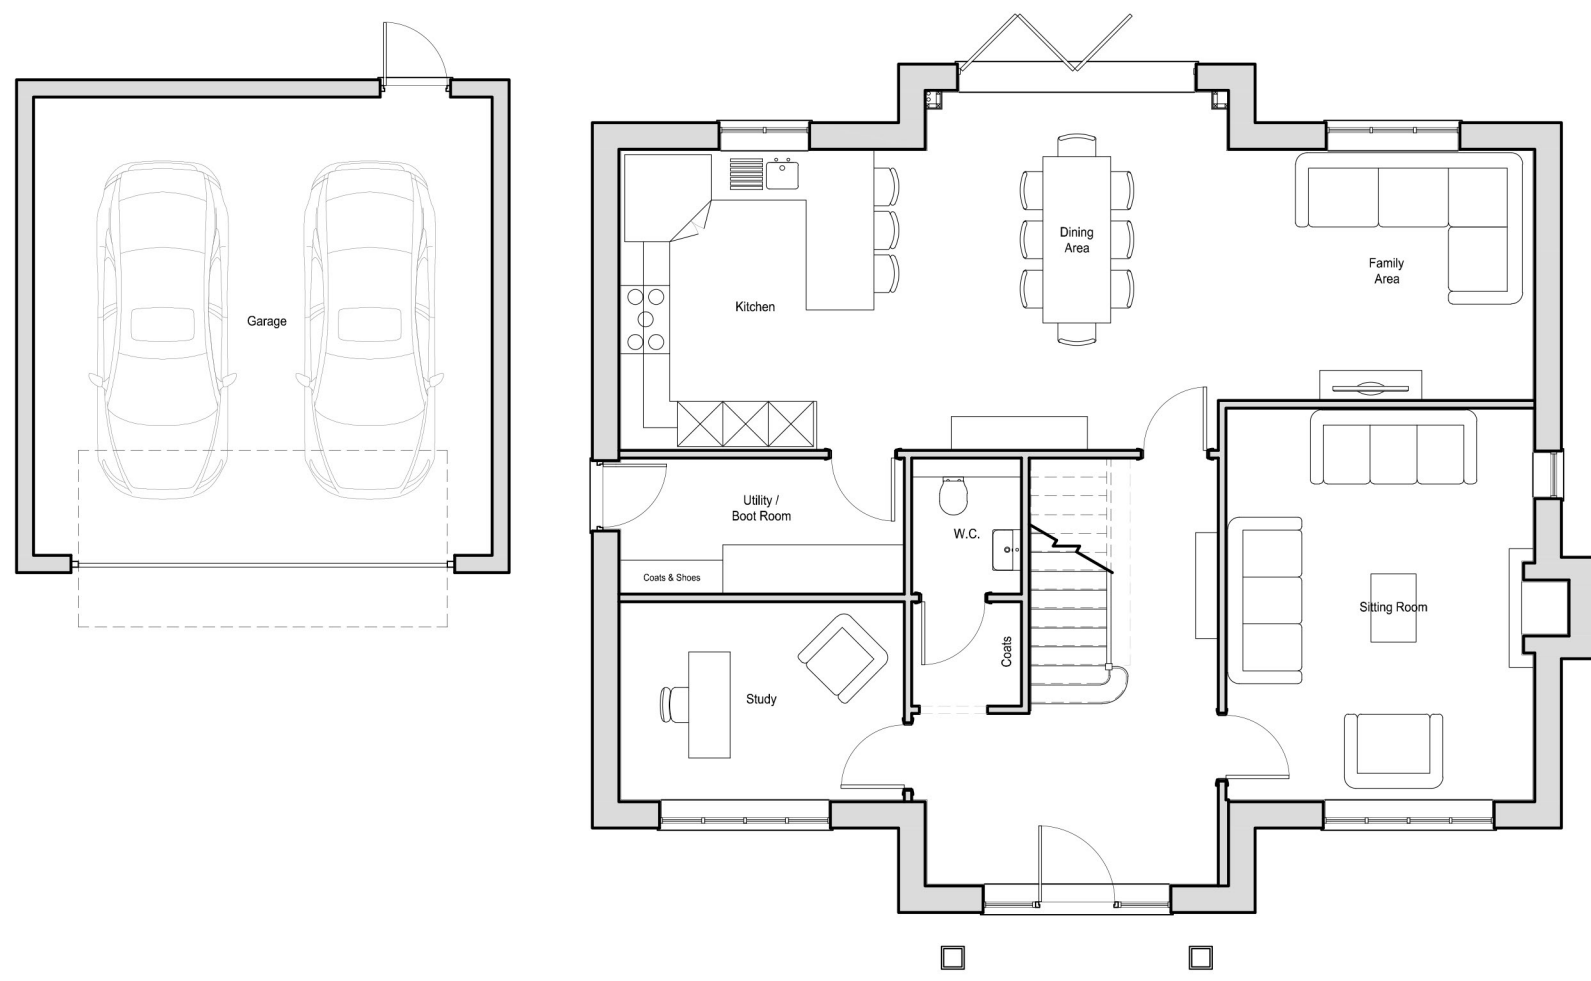


Ground Floor
Plots 7 & 9 (Handed)

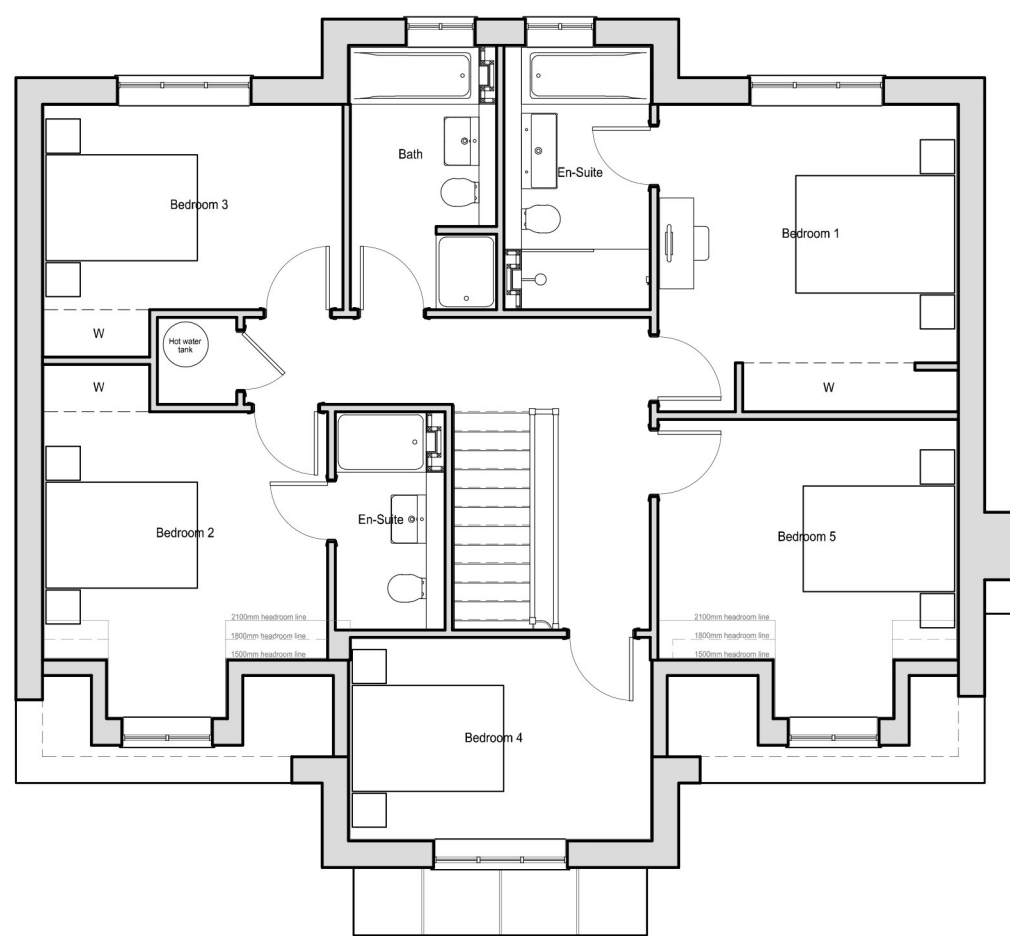

First Floor
Plots 7 & 9 (Handed)

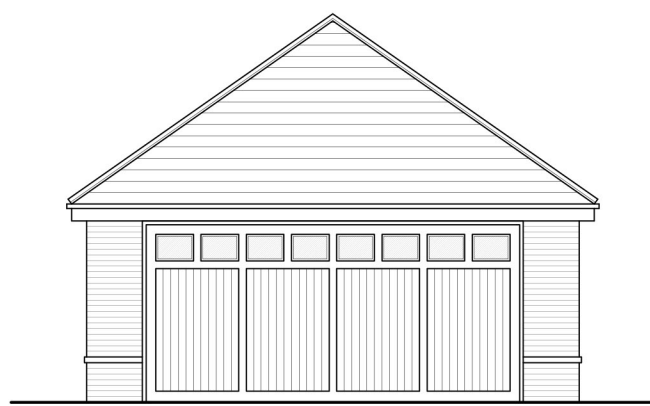


Front Elevation

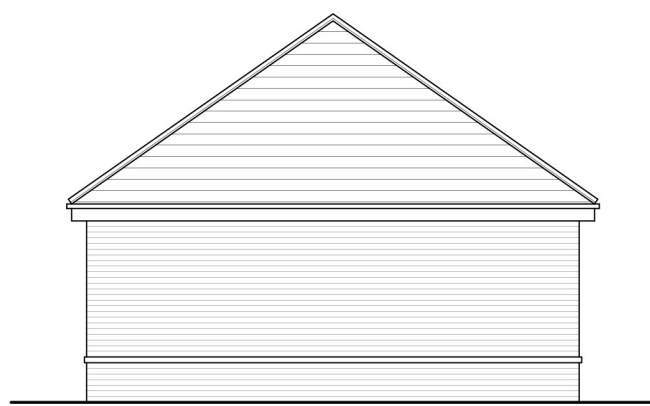

Side Elevation



Rear Elevation
Plot 9 Handed

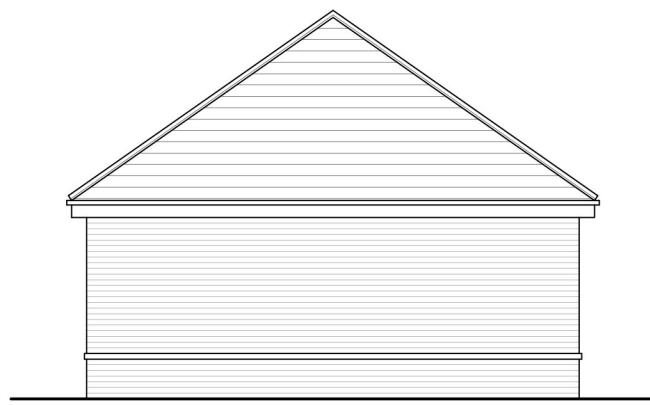

Side Elevation

Rev	Date	Description
1	20.04.26	1425/Pln/107
SHANLY — HOMES —		
Project Chapel Road Barns Green		
Planning		
Drawing		
Plots 7 & 9 (Handed) Plans & Elevations		
Date 20.04.26	Scale @ A1 1:100	Drawn CE
Drawing number 1425/Pln/107		Revision -