



Front Elevation




Side Elevation




Rear Elevation



Side Elevation

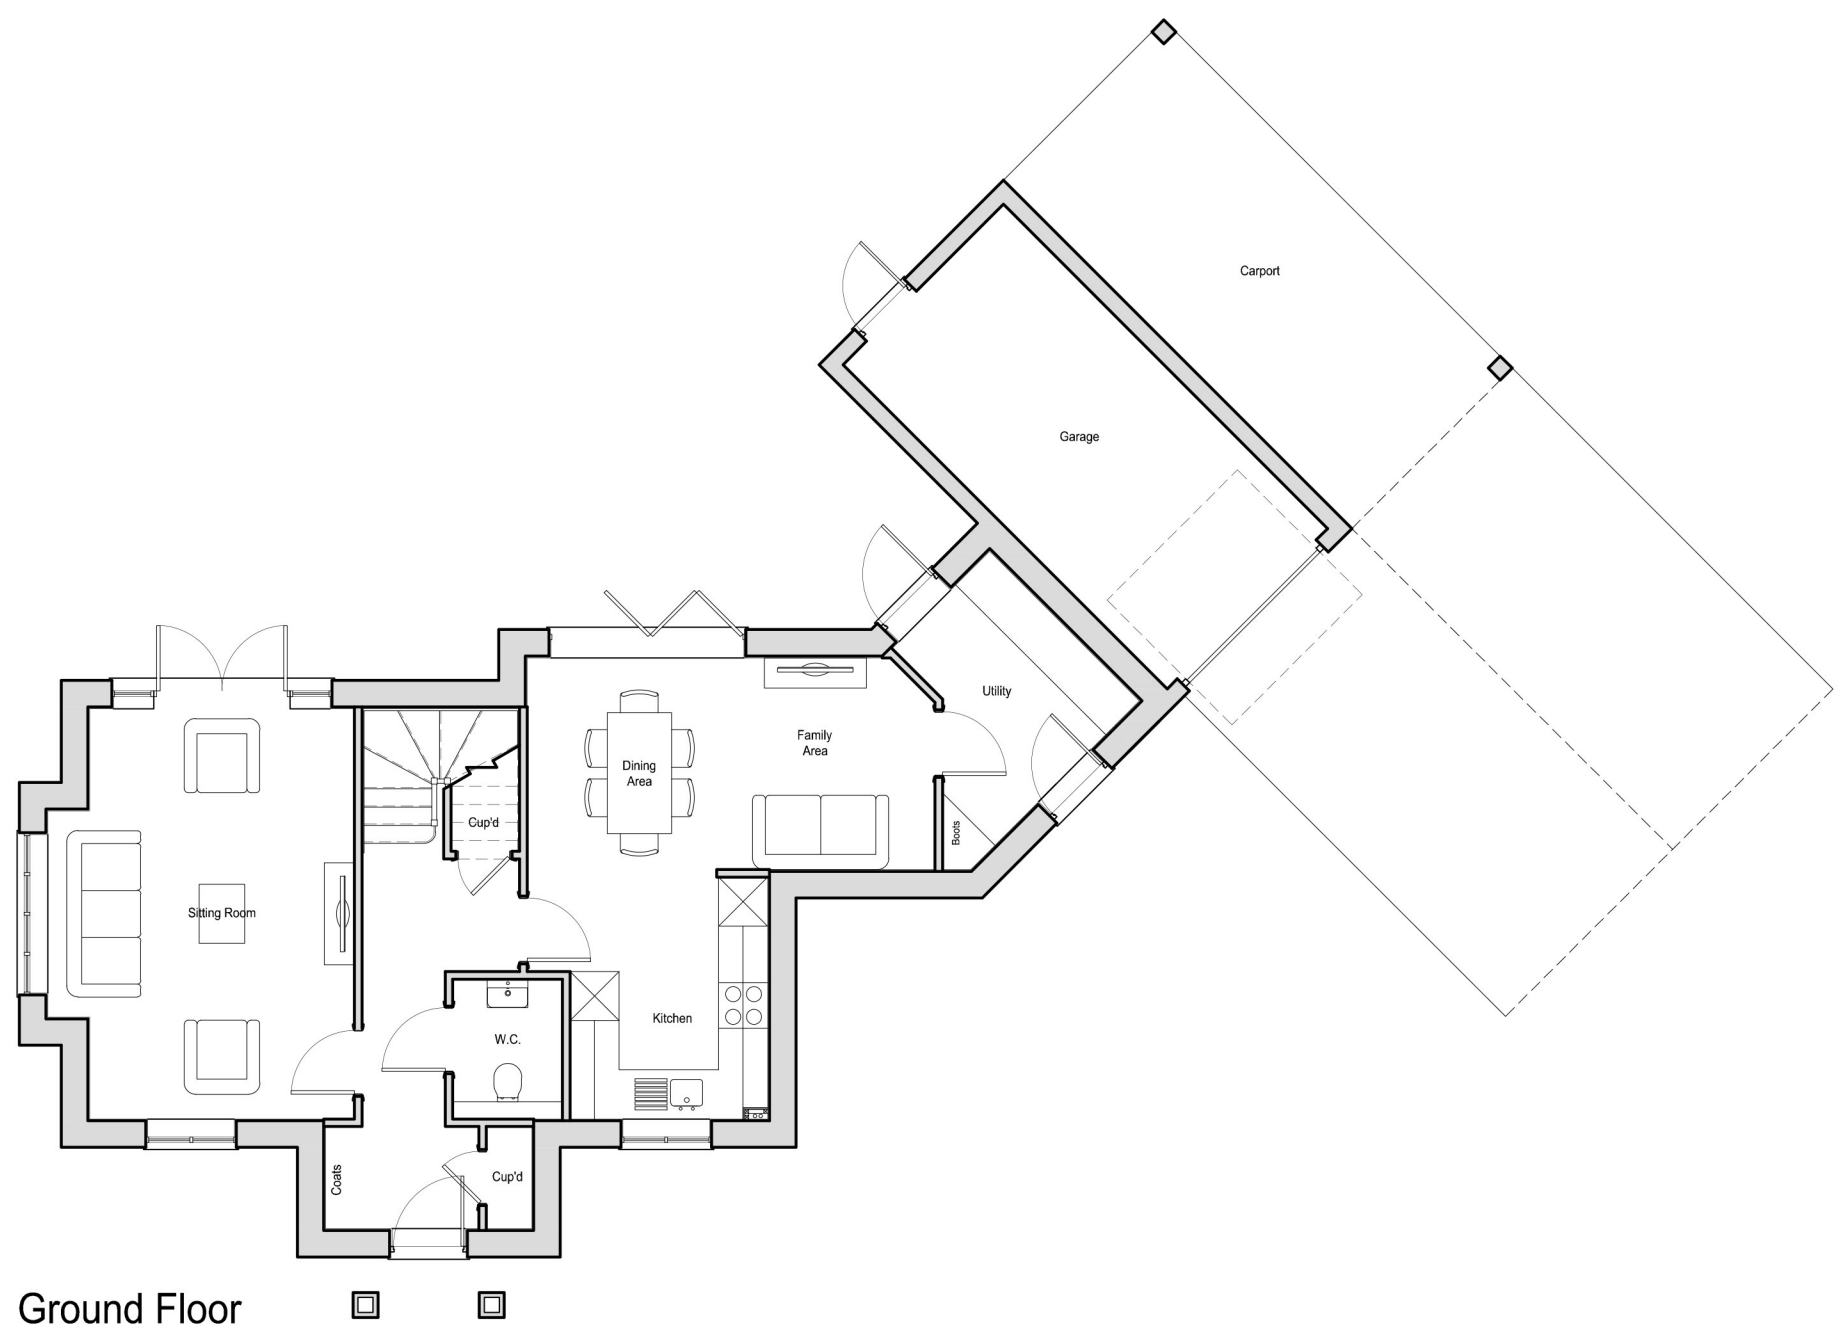

Ground Floor

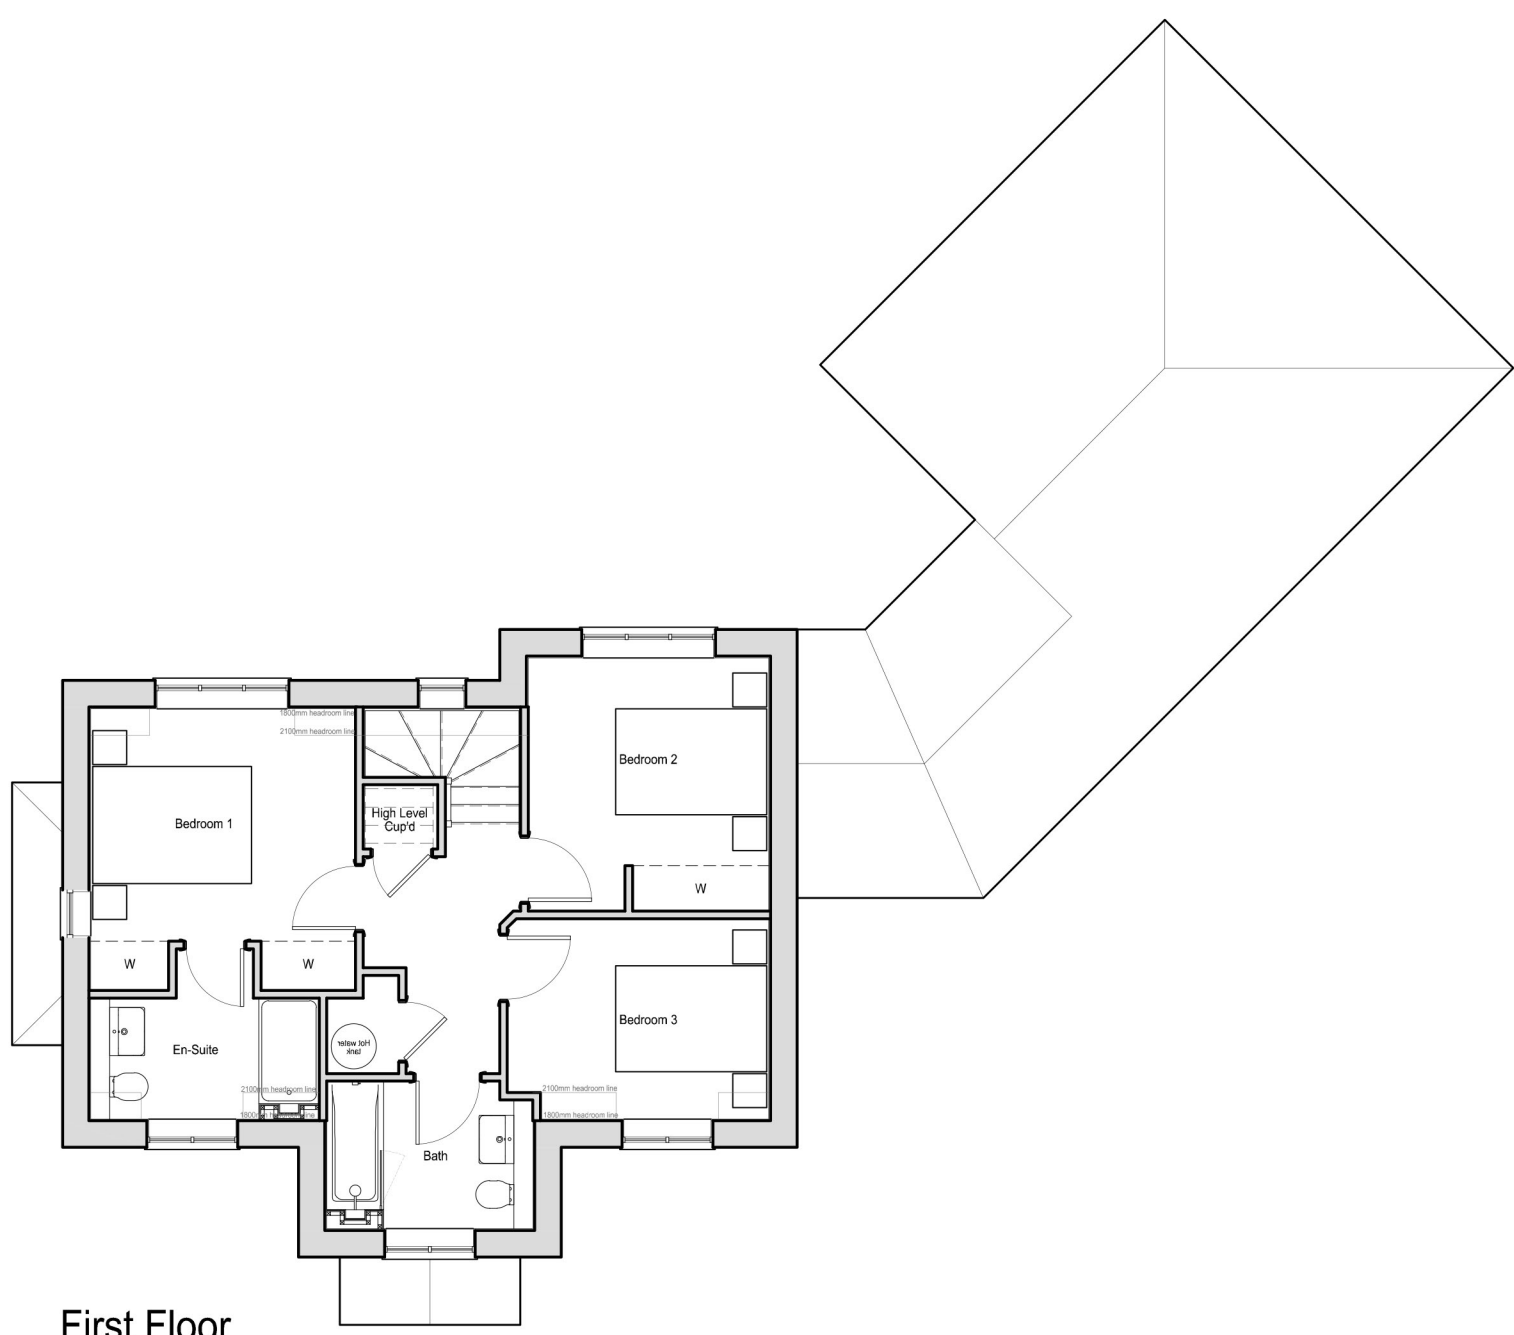

First Floor

Rev	Date	Description
1	20.04.26	Initial Design
2	20.04.26	Revised Design
3	20.04.26	Final Design

Project

Chapel Road
Barns Green

Planning

Plot 10
Plans & Elevations

Date

20.04.26

Scale @ A1

1:100

Drawn

CE

Drawing number

1425/Pln/109

Revision

-