



Front Elevation




Side Elevation




Rear Elevation




Side Elevation

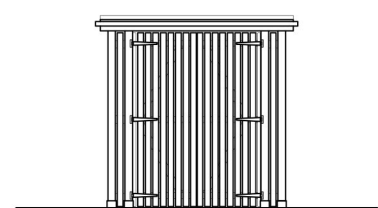


Front Elevation

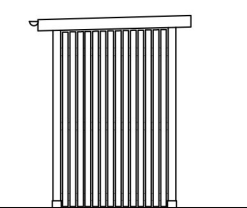


Side Elevation

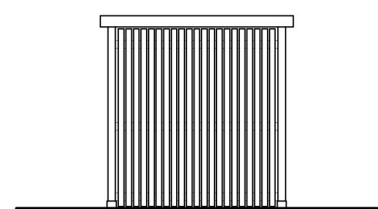


Rear Elevation

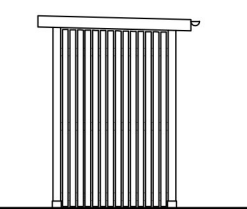


Side Elevation

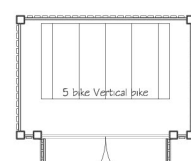

Cycle Store Plan

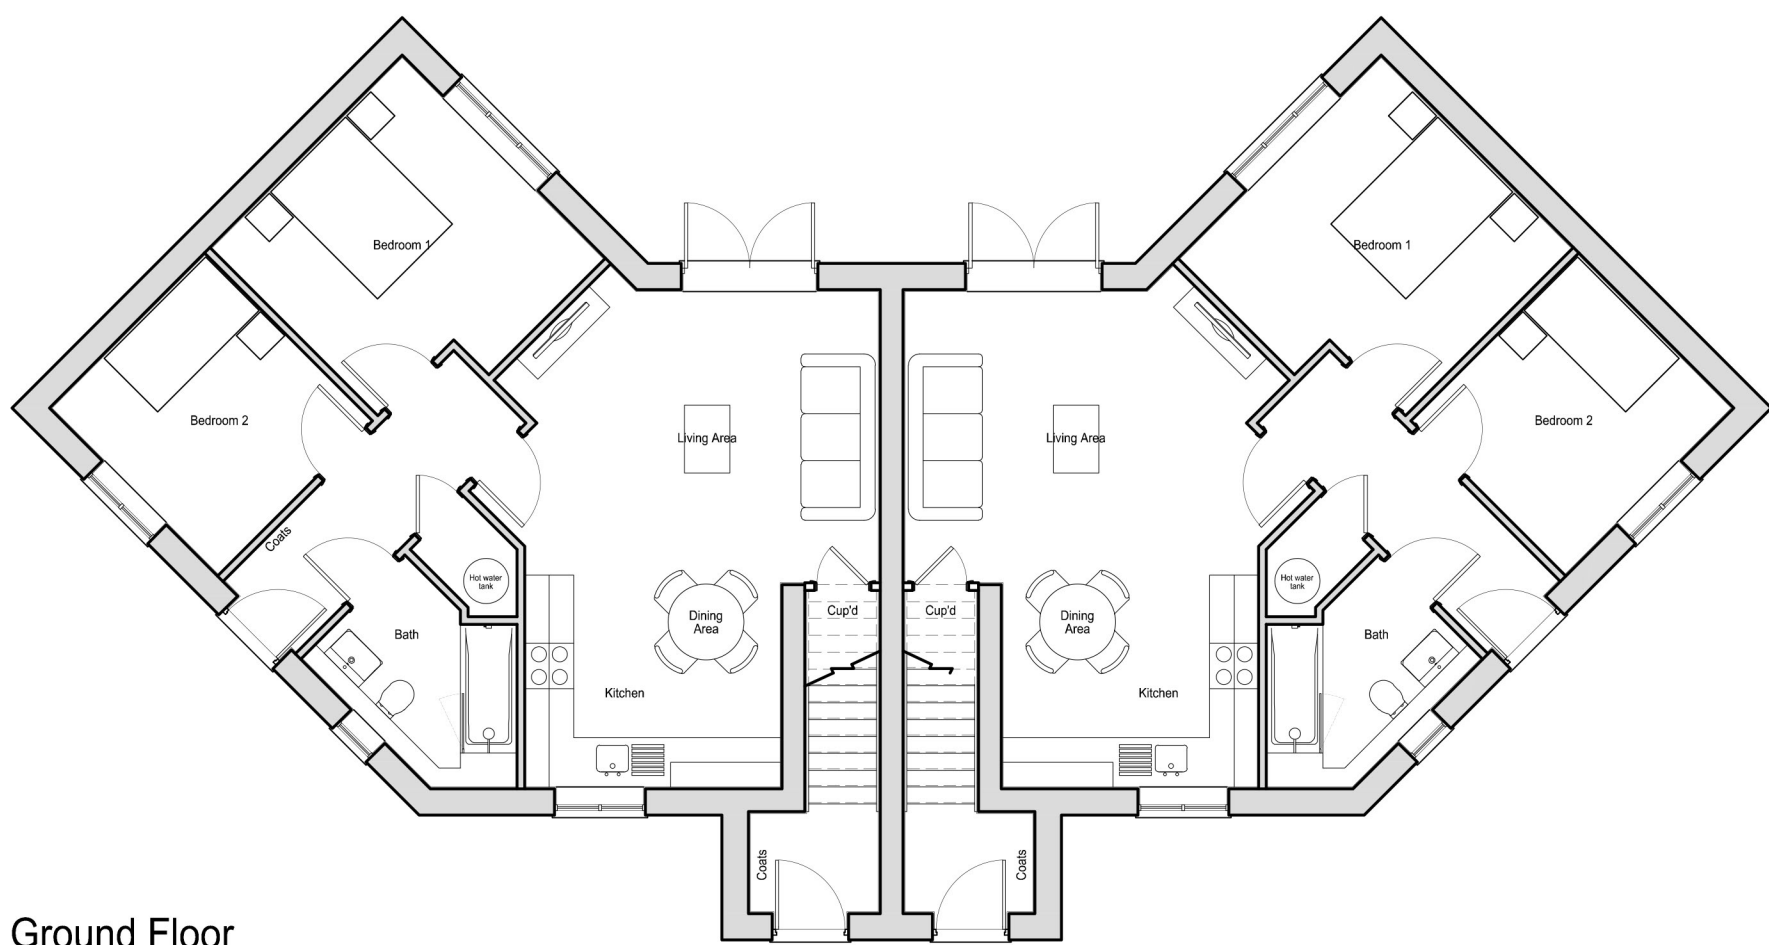

Ground Floor

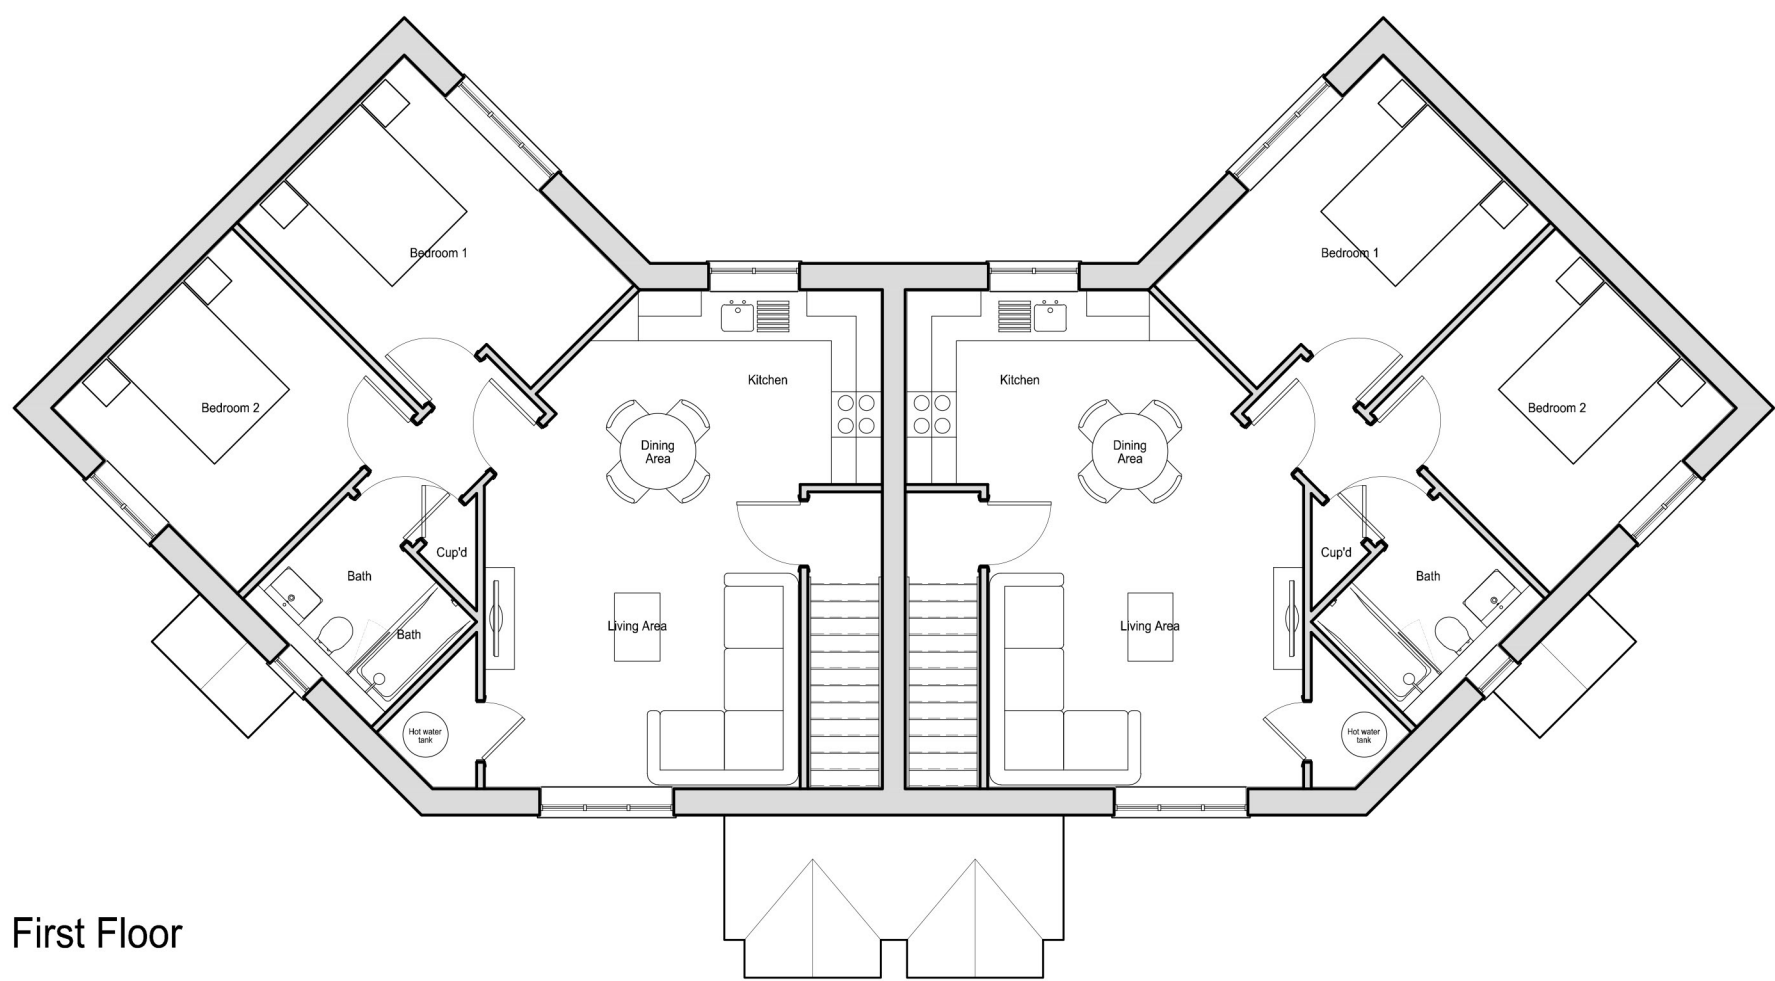

First Floor

Rev	Date	Description
1	20.04.26	Initial Design
2	20.04.26	Revised Design
3	20.04.26	Final Design

SHANLY
— HOMES —

Project
Chapel Road
Barns Green

Planning

Drawing
Plots 21-24
Plans & Elevations

Date 20.04.26	Scale @ A1 1:100	Drawn CE
Drawing number 1425/Pln/116		Revision -