
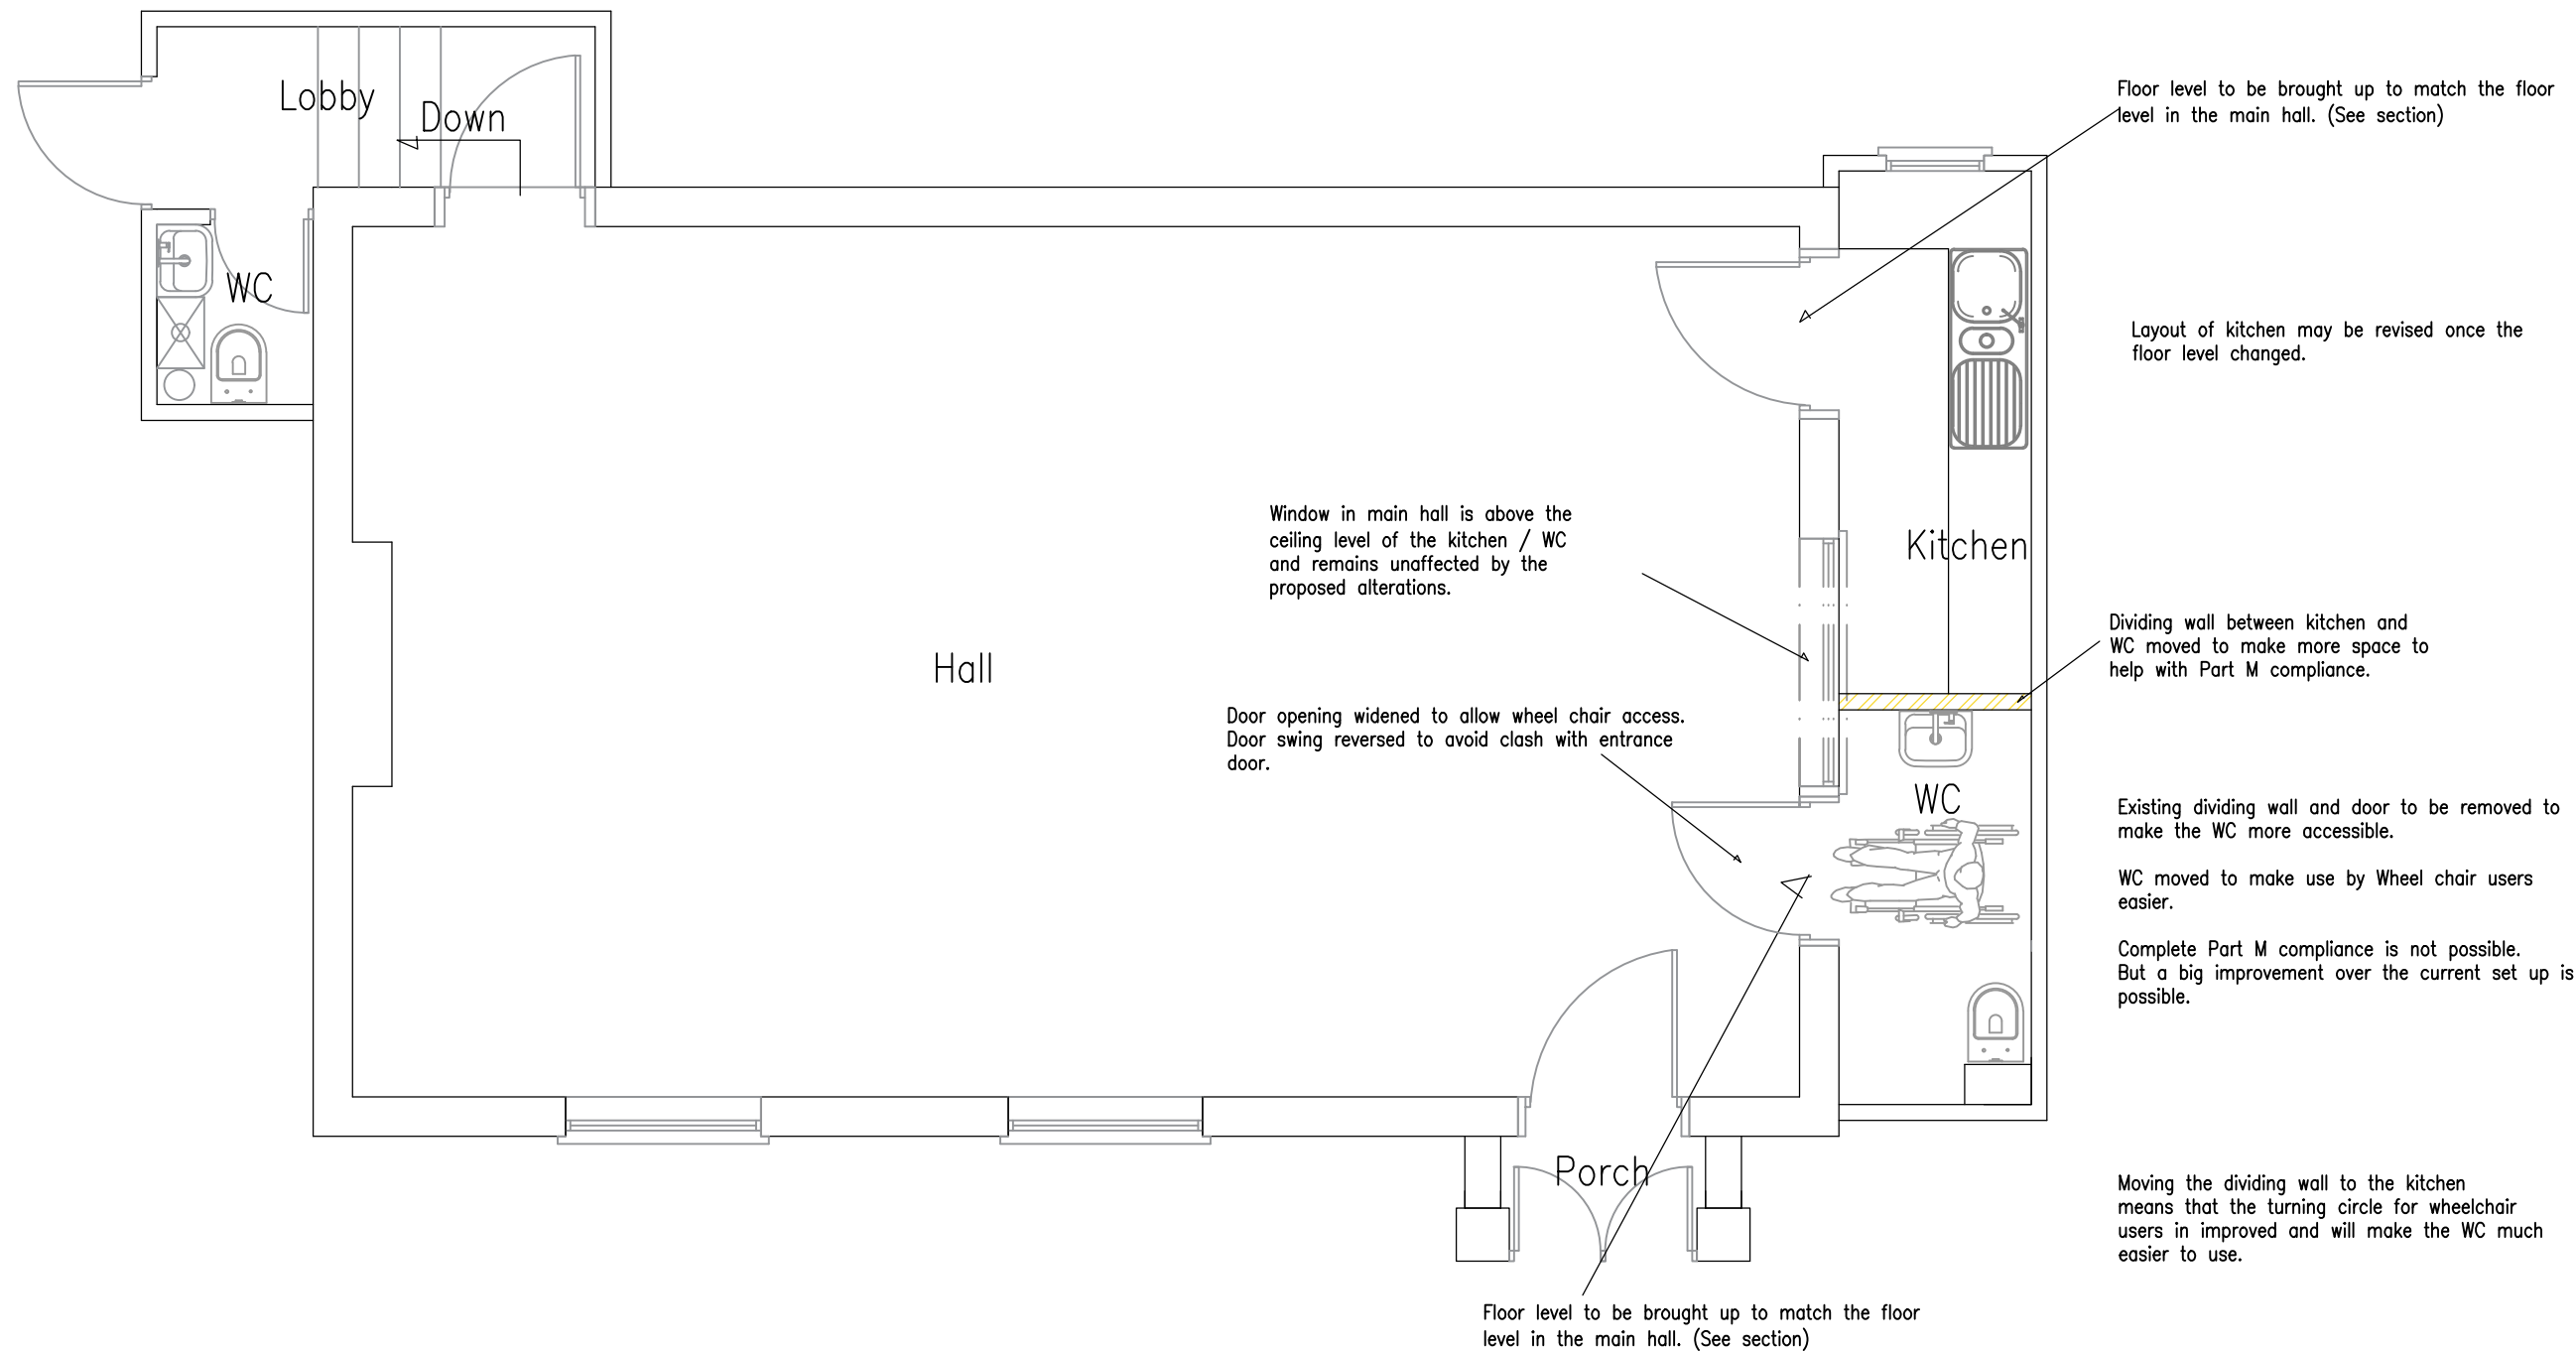


ALL DIMENSIONS ARE TO BE CHECKED ON SITE:
ALL DIMENSIONS ARE IN MM UNLESS STATED OTHERWISE
ORIGINAL SIZE A3.

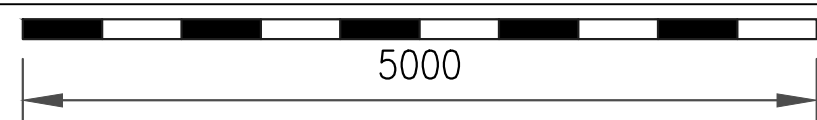

Southborough Building Services LTD design & build	Arun House, Church Street Rudgwick, Horsham West Sussex RH12 3HJ	07801 495214 mjzsbs@gmail.com	TITLE: Proposed floor plan PROJECT: Raising roof to Lean-to Annex	CLIENT Rudgwick Parish Council The Jubilee Hall Church Street Rudgwick West Sussex RH12 3EE TEL	SCALE 1:100@ A3	DATE 31st December 2025
					DRN M.J.Z.	CHKD
					DRN No PA: TJH. Proposed Floor Plan	