


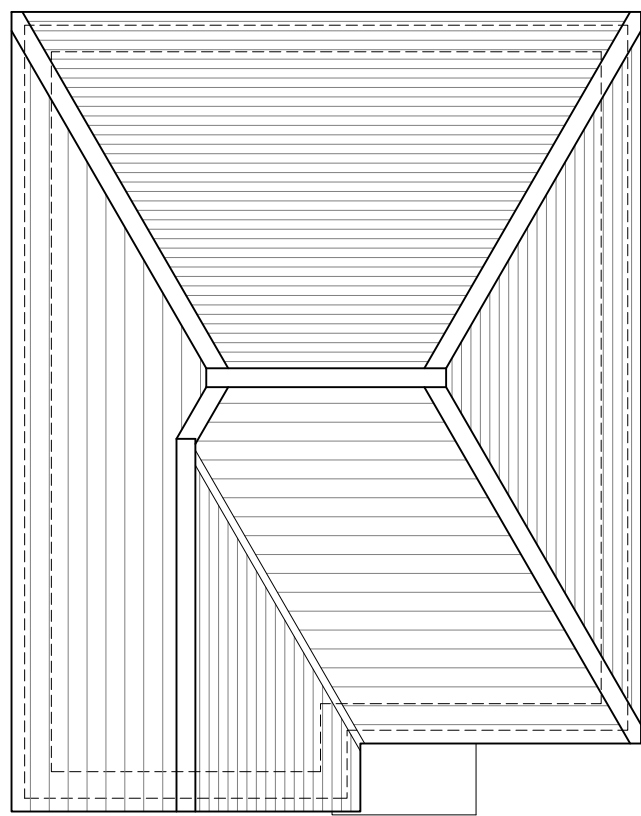


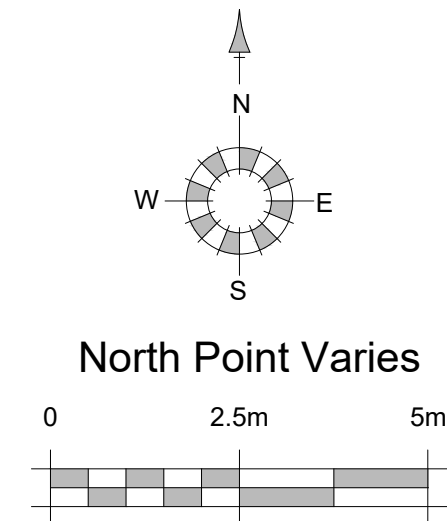

Roof Plan

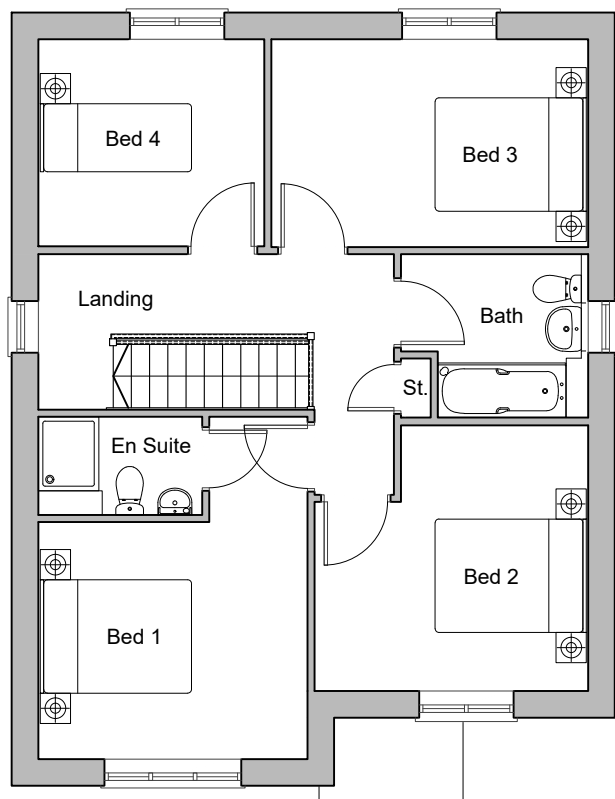

First Floor Plan

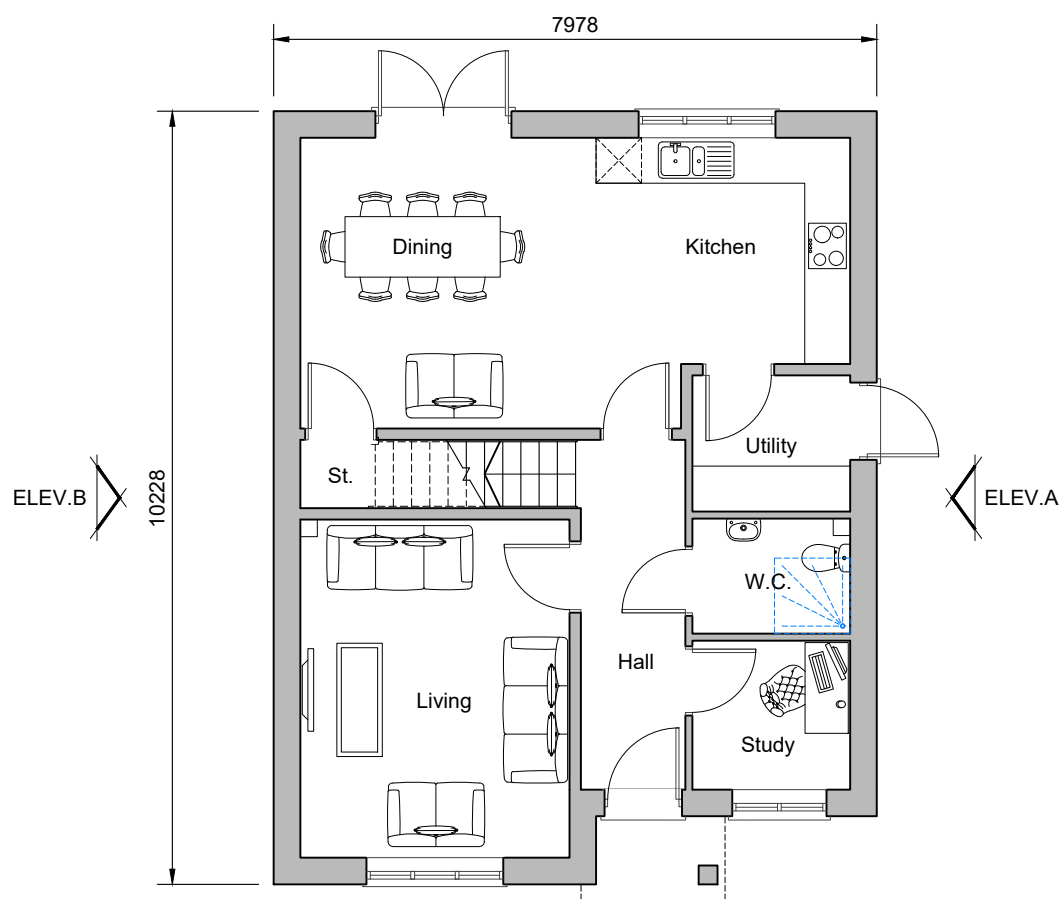

Ground Floor Plan
Plots 21, 43
Plot 44 (handed)




Front Elevation



Side Elevation A



Rear Elevation

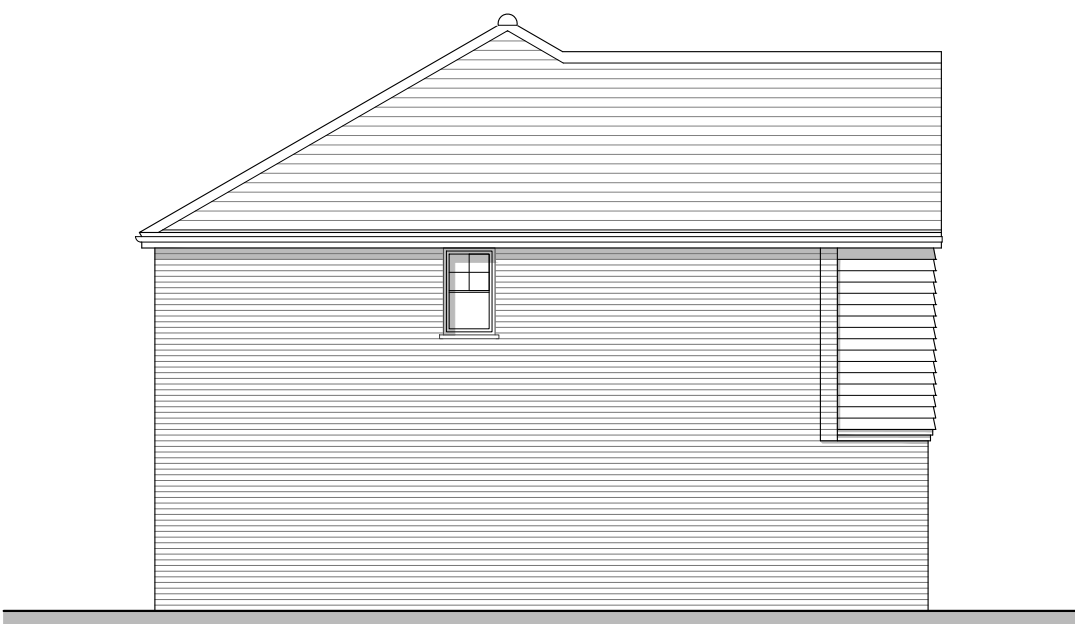

Side Elevation B



Keyplan

REV.	DATE	REVISIONS:	BY	REV.	DATE	REVISIONS:	BY	REV.	DATE	REVISIONS:	BY	STATUS:	CLIENT: Miller Homes		PROJECT: Barns Green, Horsham		 architecture Broadmeade House, Farnham Business Park, Weydon Lane, Farnham, Surrey GU9 8QT. info@osparchitecture.com www.osparchitecture.com Tel: 01252 267878					
A	06/08/25	Client comment revisions.	AM										SCALE: 1:100 (A1 ORIGINAL)		DRAWING: Brianwood - Woodland Frontage Plots 21, 43 & 44							
B	10/03/26	Plot 18 removed.	AM										DRAWN: AM		24088							
C	24/03/26	Client comment revisions.	AM										DATE: 28/07/25		P117							
D	25/03/26	Keyplan added.	AM												D							
© COPYRIGHT EXISTS ON THE DESIGNS AND INFORMATION SHOWN ON THIS DRAWING													This drawing may be scaled or cross referenced to the scale bar for planning application purposes only. Do not scale for any other purpose, use figured dimensions only. Subject to site survey and all necessary consents. All dimensions to be checked by user and any discrepancies, errors or omissions to be reported to the Architect before work commences. This drawing is to be read in conjunction with all other relevant materials.					OS Licence No. AC0000851327				