


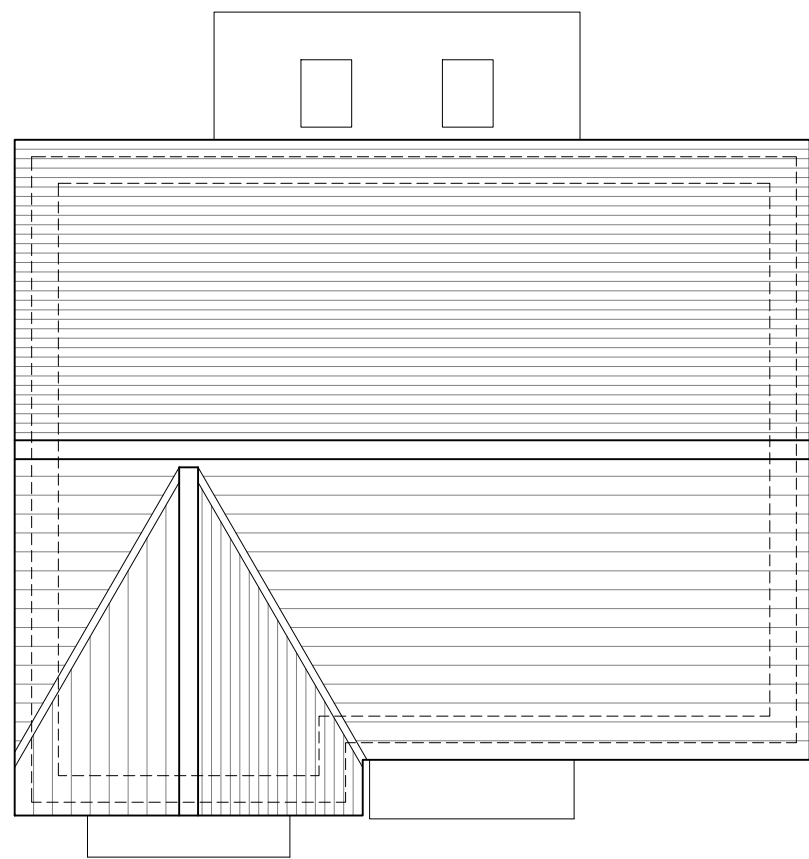


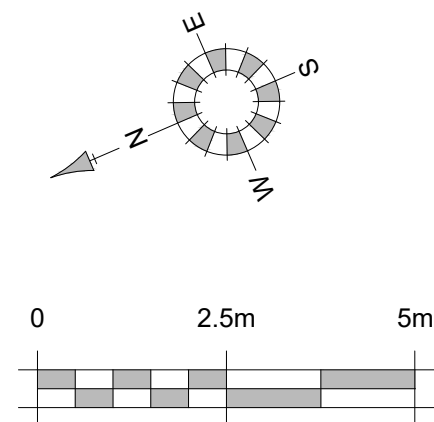

Roof Plan

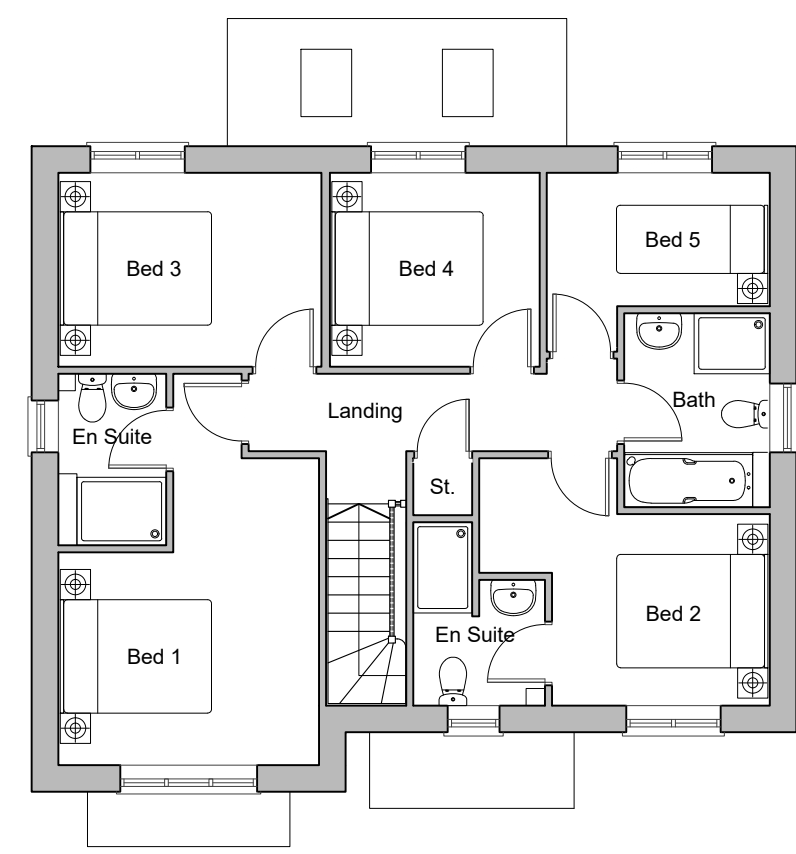

First Floor Plan

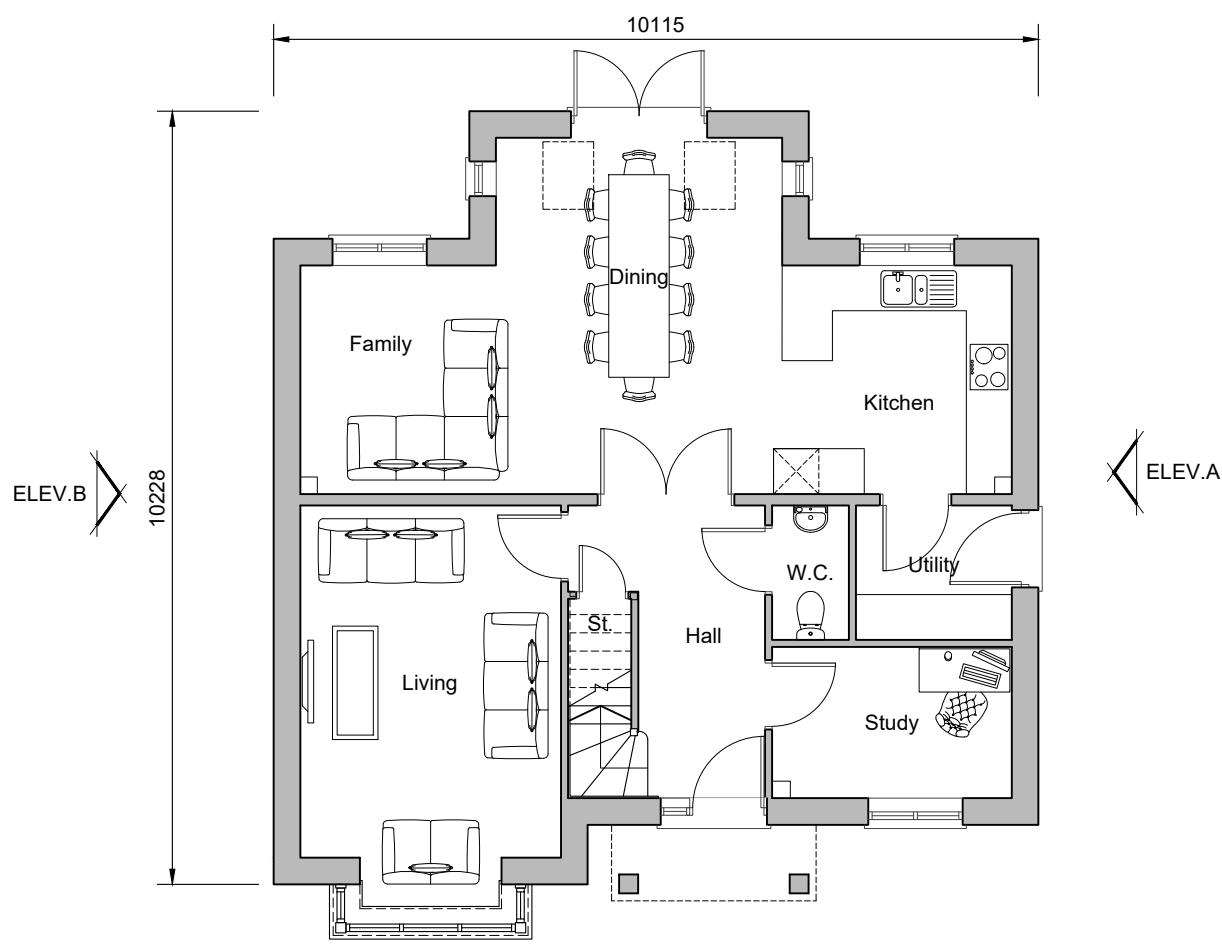

Ground Floor Plan
Plot 42




Front Elevation



Side Elevation A



Rear Elevation

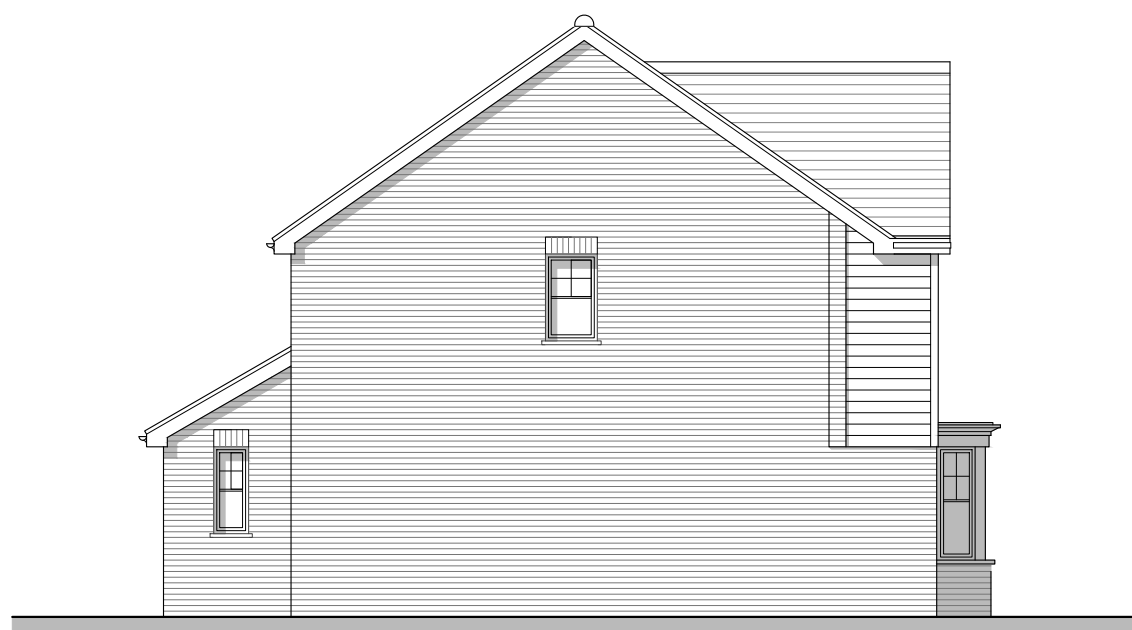

Side Elevation B



Keyplan

REV.	DATE	REVISIONS:	BY	REV.	DATE	REVISIONS:	BY	REV.	DATE	REVISIONS:	BY	STATUS:	CLIENT: Miller Homes		PROJECT: Barns Green, Horsham	
A	06/08/25	Client comment revisions.	AM										SCALE: 1:100	(A1 ORIGINAL)	DRAWING: Homesford - Woodland Frontage Plot 42	
B	10/03/26	Plot 19 removed.	AM										DRAWN: AM	24088	P118	D
C	24/03/26	Client comment revisions.	AM									DATE: 28/07/25				
D	25/03/26	Keyplan added.	AM													
© COPYRIGHT EXISTS ON THE DESIGNS AND INFORMATION SHOWN ON THIS DRAWING													OS Licence No. AC0000851327			

</