



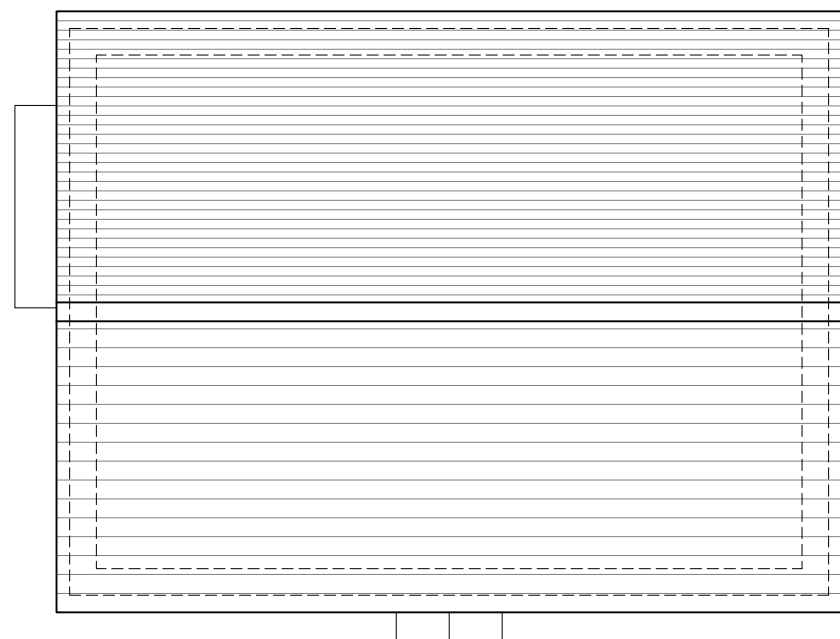


Roof Plan

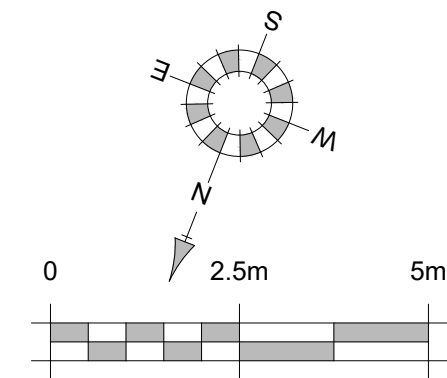

Front Elevation




Side Elevation A

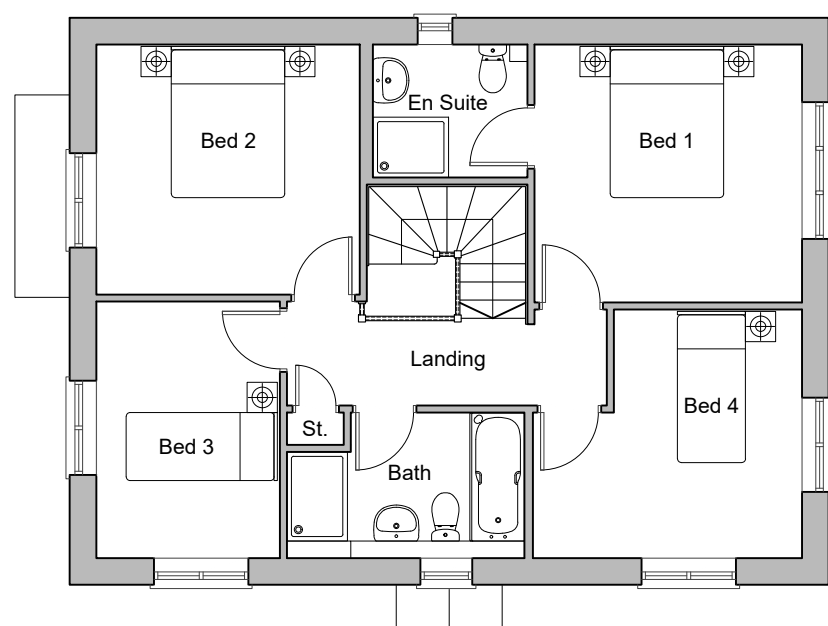


First Floor Plan



Rear Elevation

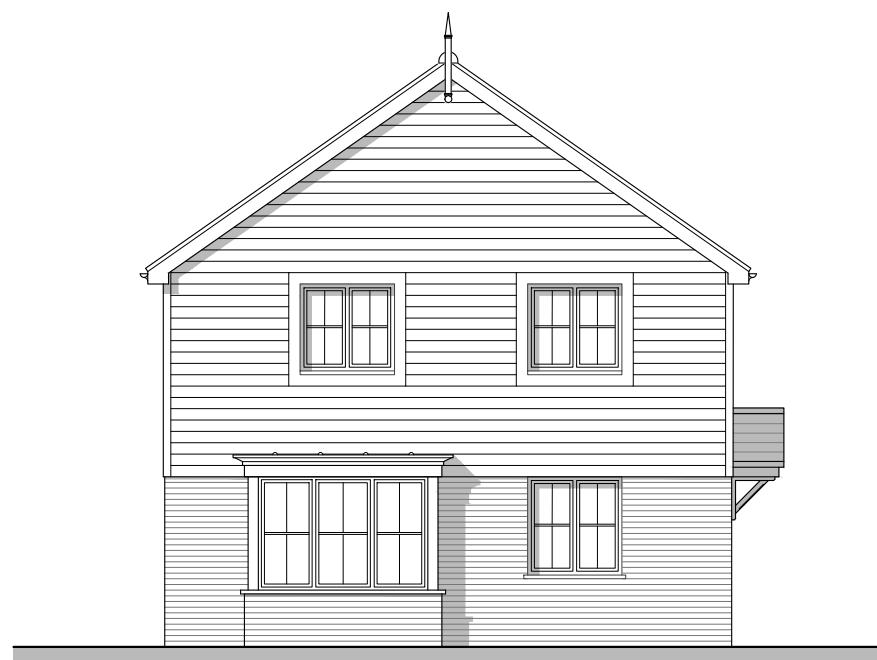

Side Elevation B

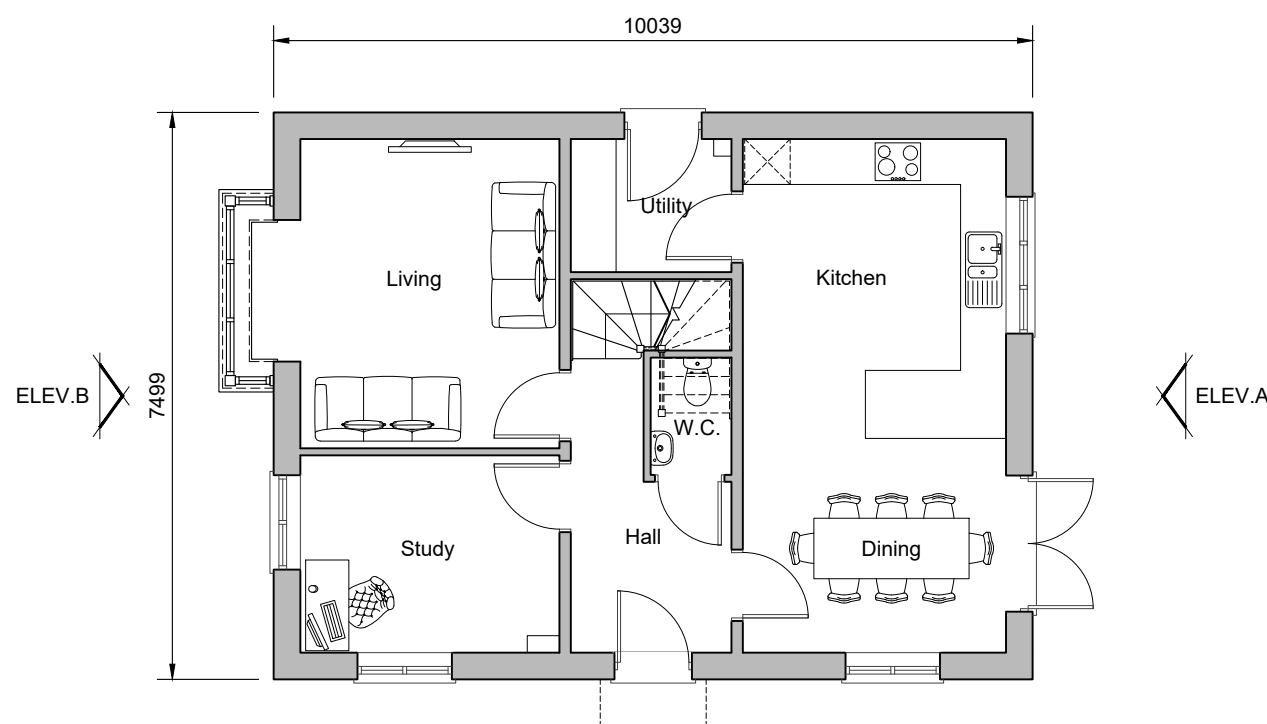

Ground Floor Plan  
Plot 66



Keyplan

| REV. | DATE     | REVISIONS:                                  | BY | REV. | DATE | REVISIONS: | BY | REV. | DATE | REVISIONS: | BY | STATUS: | CLIENT:      | PROJECT:             | DRAWN: | DATE:    | SCALE: | DRAWING:      | 24088 | P137 | D |
|------|----------|---------------------------------------------|----|------|------|------------|----|------|------|------------|----|---------|--------------|----------------------|--------|----------|--------|---------------|-------|------|---|
| A    | 05/09/25 | Plot numbers revised.                       | AM |      |      |            |    |      |      |            |    |         | Miller Homes | Barns Green, Horsham | AM     | 08/08/25 | 1:100  | (A1 ORIGINAL) |       |      |   |
| B    | 10/03/26 | Plot numbers revised and house type handed. | AM |      |      |            |    |      |      |            |    |         |              |                      |        |          |        |               |       |      |   |
| C    | 24/03/26 | Client comment revisions.                   | AM |      |      |            |    |      |      |            |    |         |              |                      |        |          |        |               |       |      |   |
| D    | 25/03/26 | Keyplan added.                              | AM |      |      |            |    |      |      |            |    |         |              |                      |        |          |        |               |       |      |   |

© COPYRIGHT EXISTS ON THE DESIGNS AND INFORMATION SHOWN ON THIS DRAWING

This drawing may be scaled or cross referenced to the scale bar for planning application purposes only. Do not scale for any other purpose, use figured dimensions only. Subject to site survey and all necessary consents. All dimensions to be checked by user and any discrepancies, errors or omissions to be reported to the Architect before work commences. This drawing is to be read in conjunction with all other relevant materials.

OS Licence No. AC0000851327

OS Licence No. AC0000851327

CLIENT: Miller Homes

PROJECT: Barns Green, Horsham

SCALE: 1:100 (A1 ORIGINAL)

DRAWING: Beauwood - Chapel Road Plot 7

DRAWN: AM

DATE: 08/08/25

24088

P137

D

**OSP**  
architecture

Broadmeade House, Farnham Business Park,  
Weydon Lane, Farnham, Surrey GU9 8QT.  
info@osparchitecture.com www.osparchitecture.com  
Tel: 01252 267878

© 2025 OSP Architecture Limited. Company Registration No. 1212051