




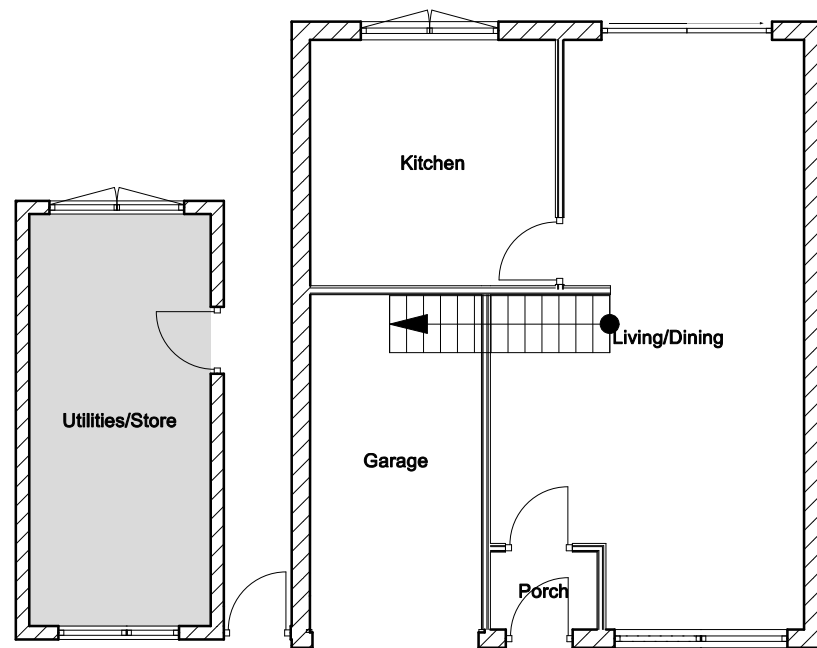


Existing Ground Floor Plan

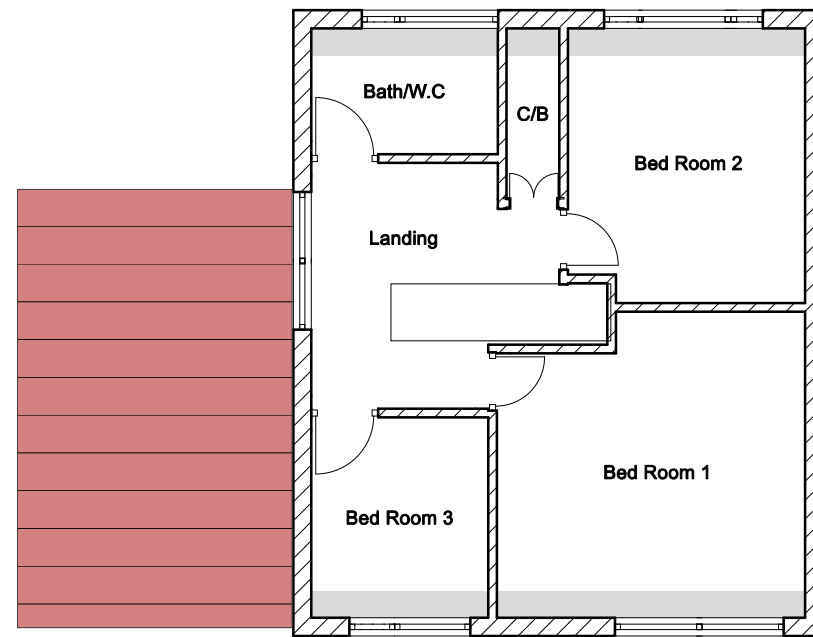


Existing First Floor Plan

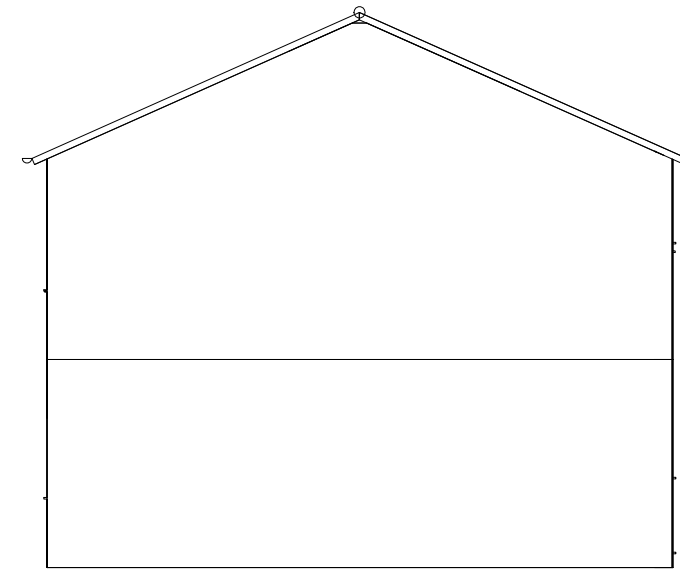


Existing Side Elevation

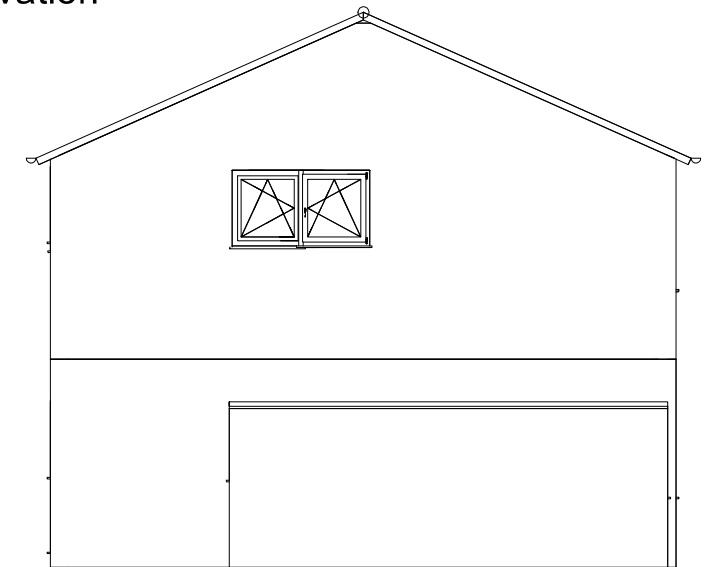


Existing Side Elevation

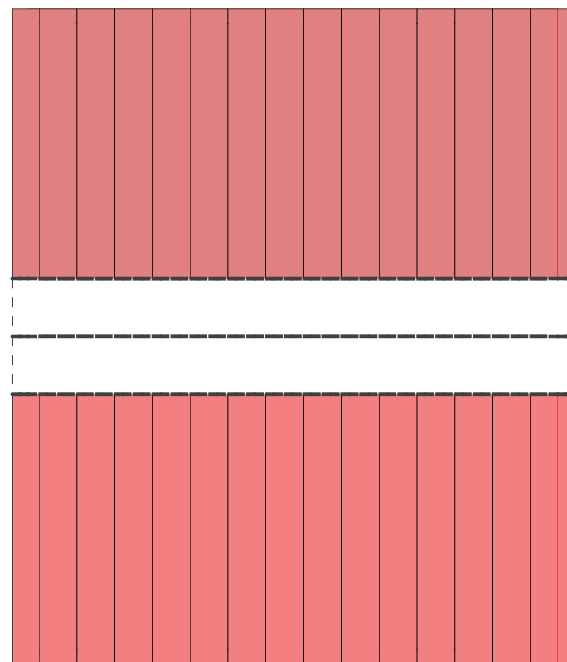


Existing Roof Plan

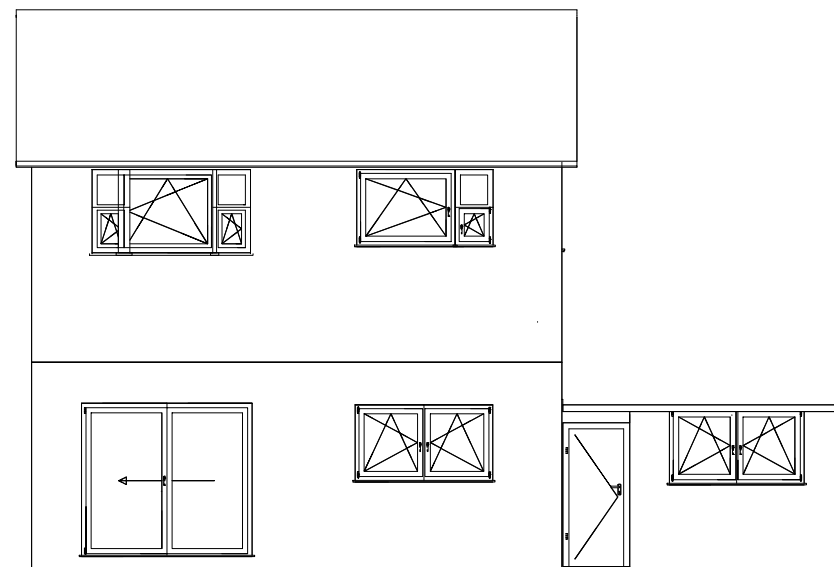

Existing Rear Elevation

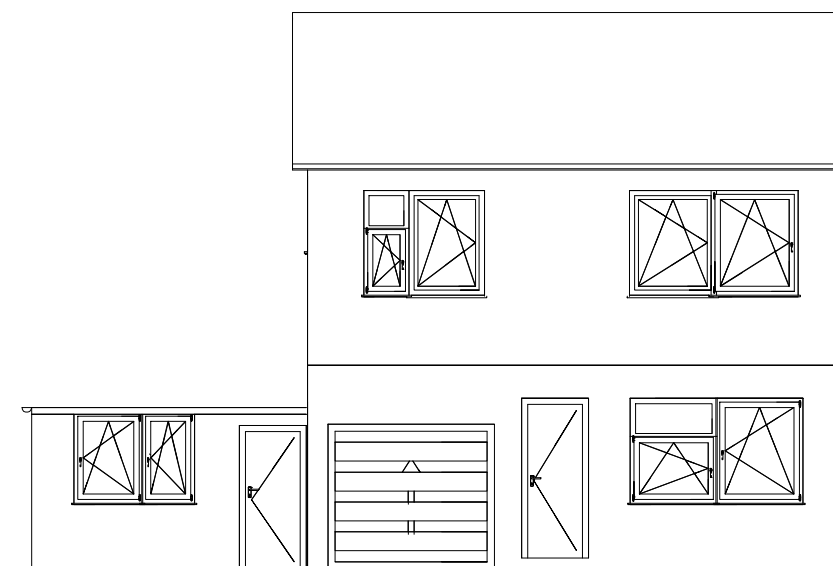

Existing Front Elevation

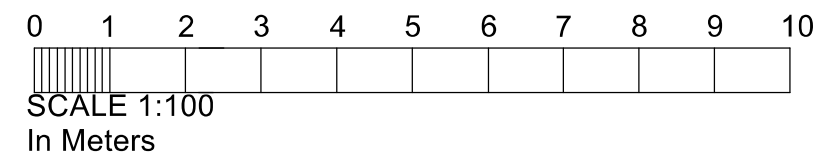

Drawing title:
Existing Plans and Elevations

Client: Traccey
Address:
1, Maple Close
Billingshurst
RH14 9NJ

Scale: 1:100	Dwg. no: 01MCB01 Rev: 01
-----------------	-----------------------------

Date created: 10/05/26