


8 Millais, Horsham, RH13 6BS

Existing Ground Floor Plan Showing

Extent of Proposed Single Storey Extension

Scale 1:50

Drg. No. MH05

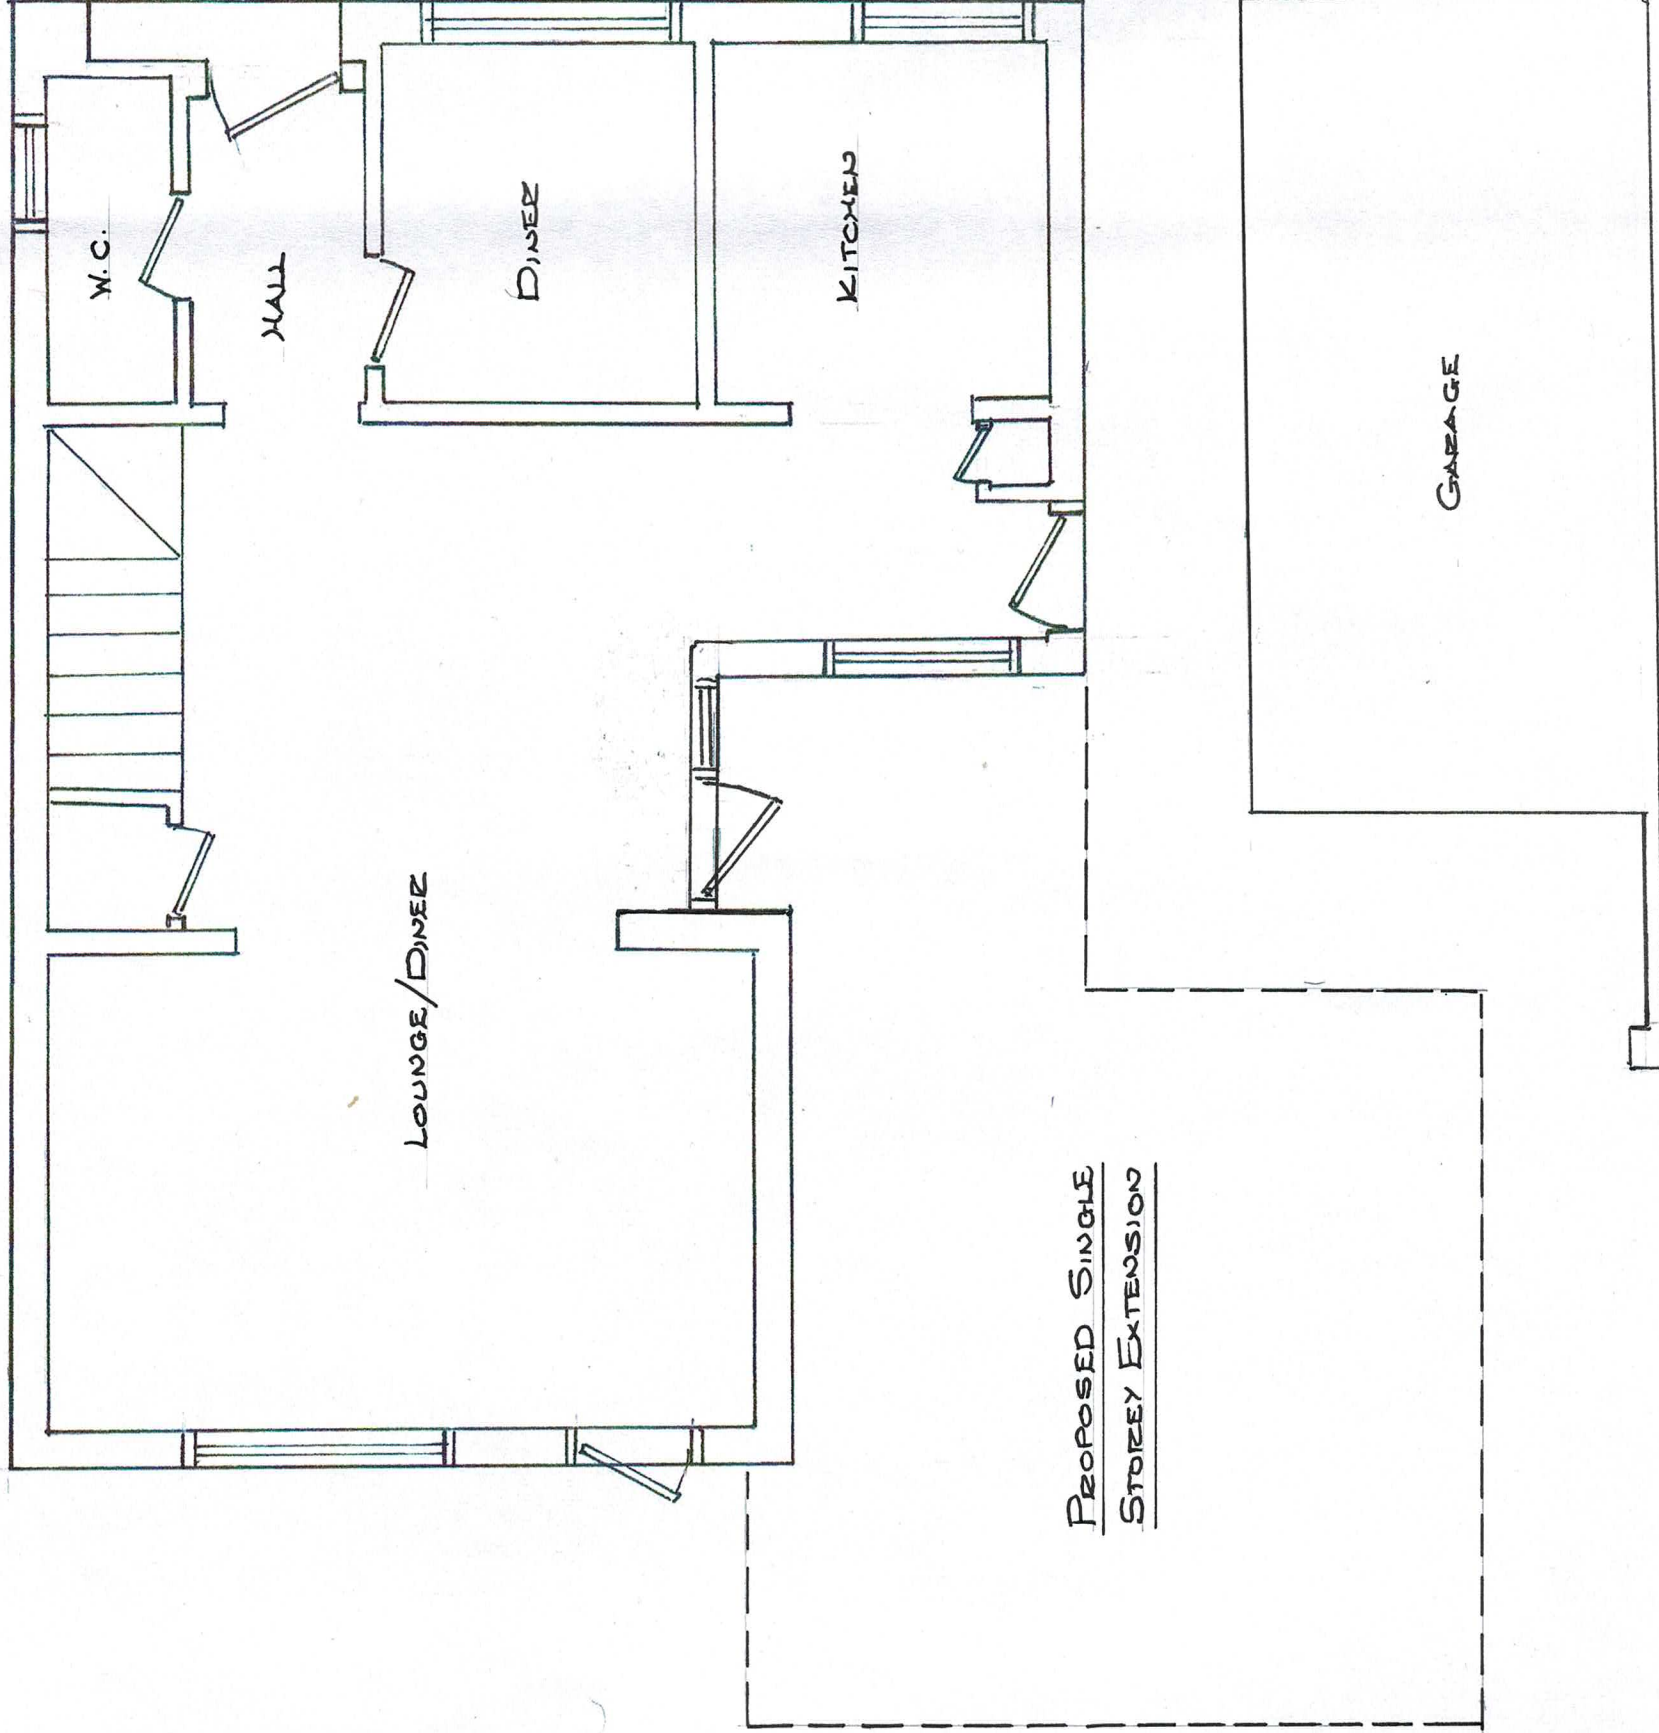

SCALE