


- MATERIAL KEY
- 1 Local Facing Brick
 - 2 White Render
 - 3 Timber Cladding
 - 6 Clay Roof Tiles
 - 7 Oak




Front Elevation

1 : 50

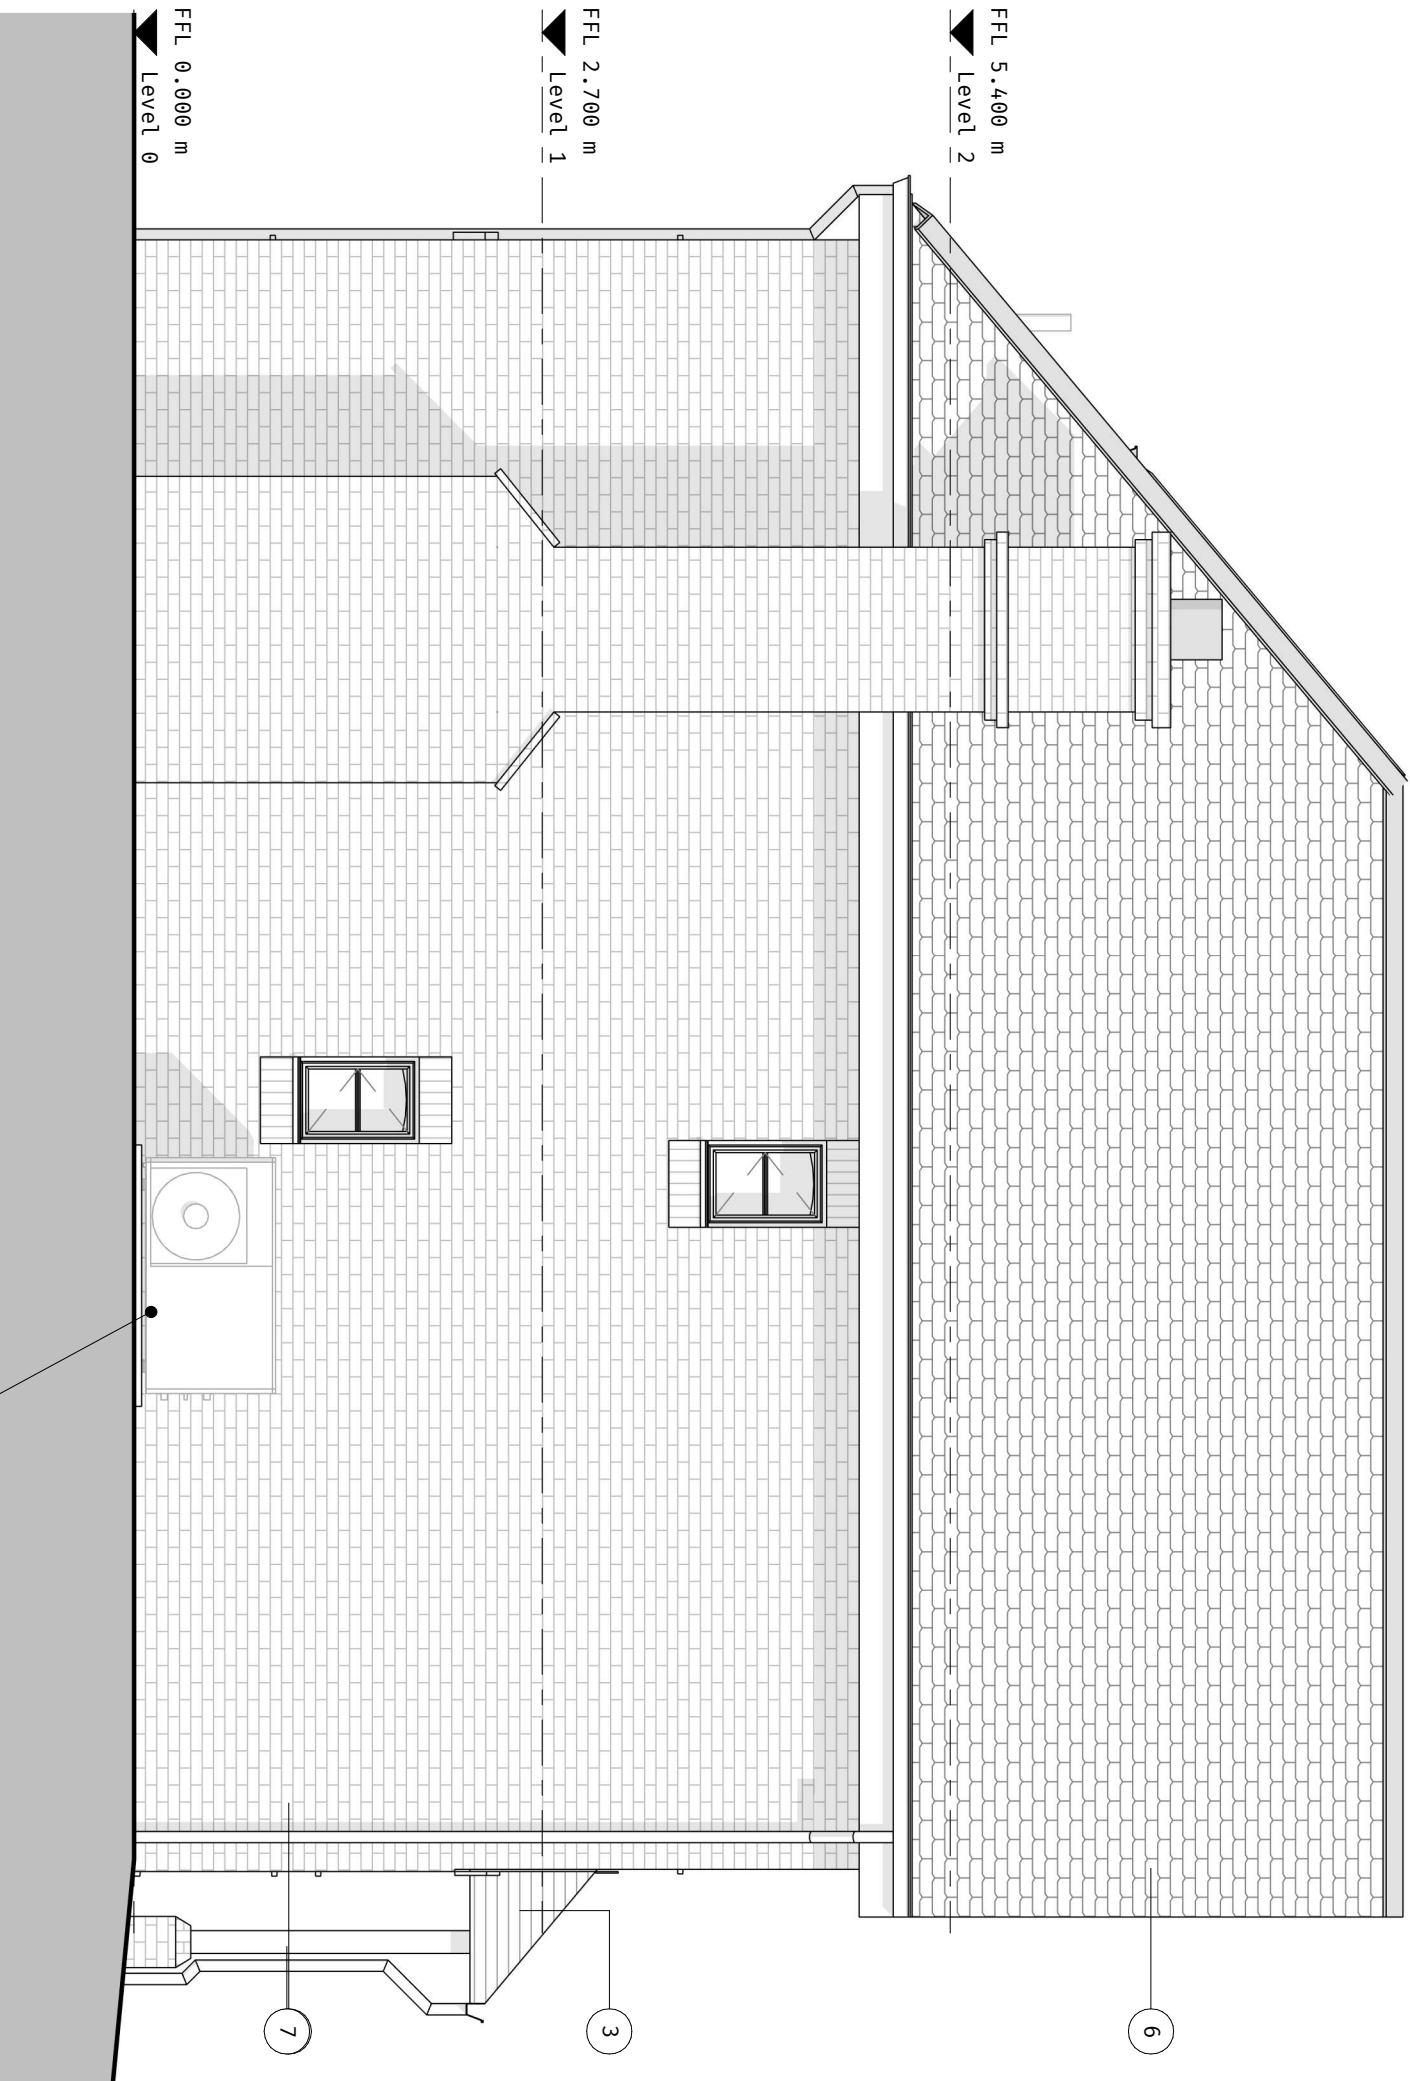


Side Elevation

1 : 50

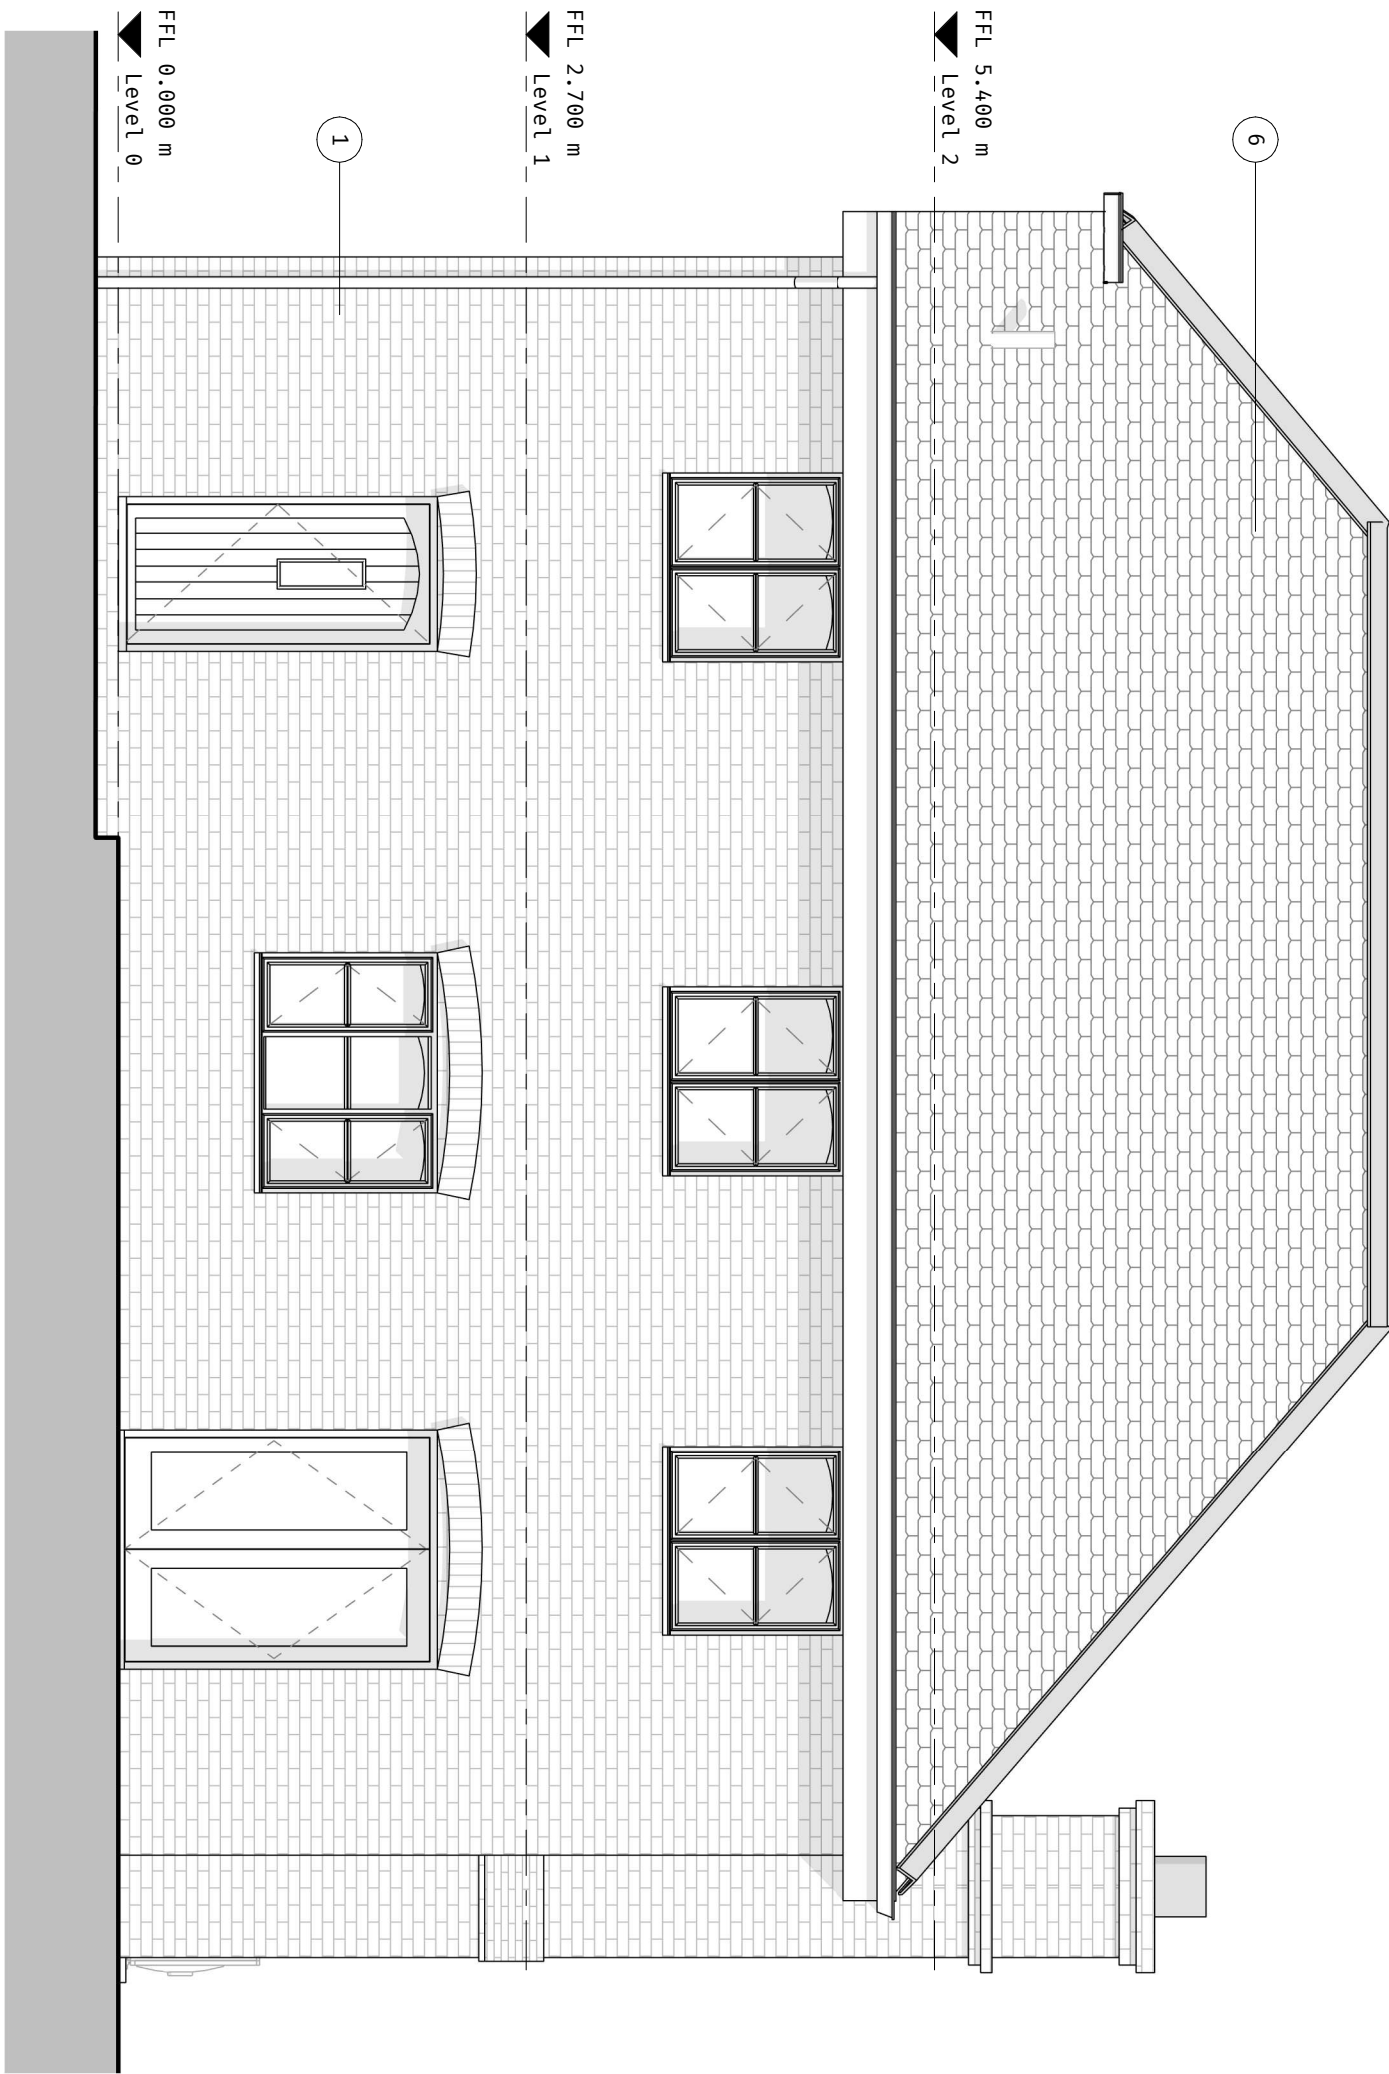

Rear Elevation

1 : 50

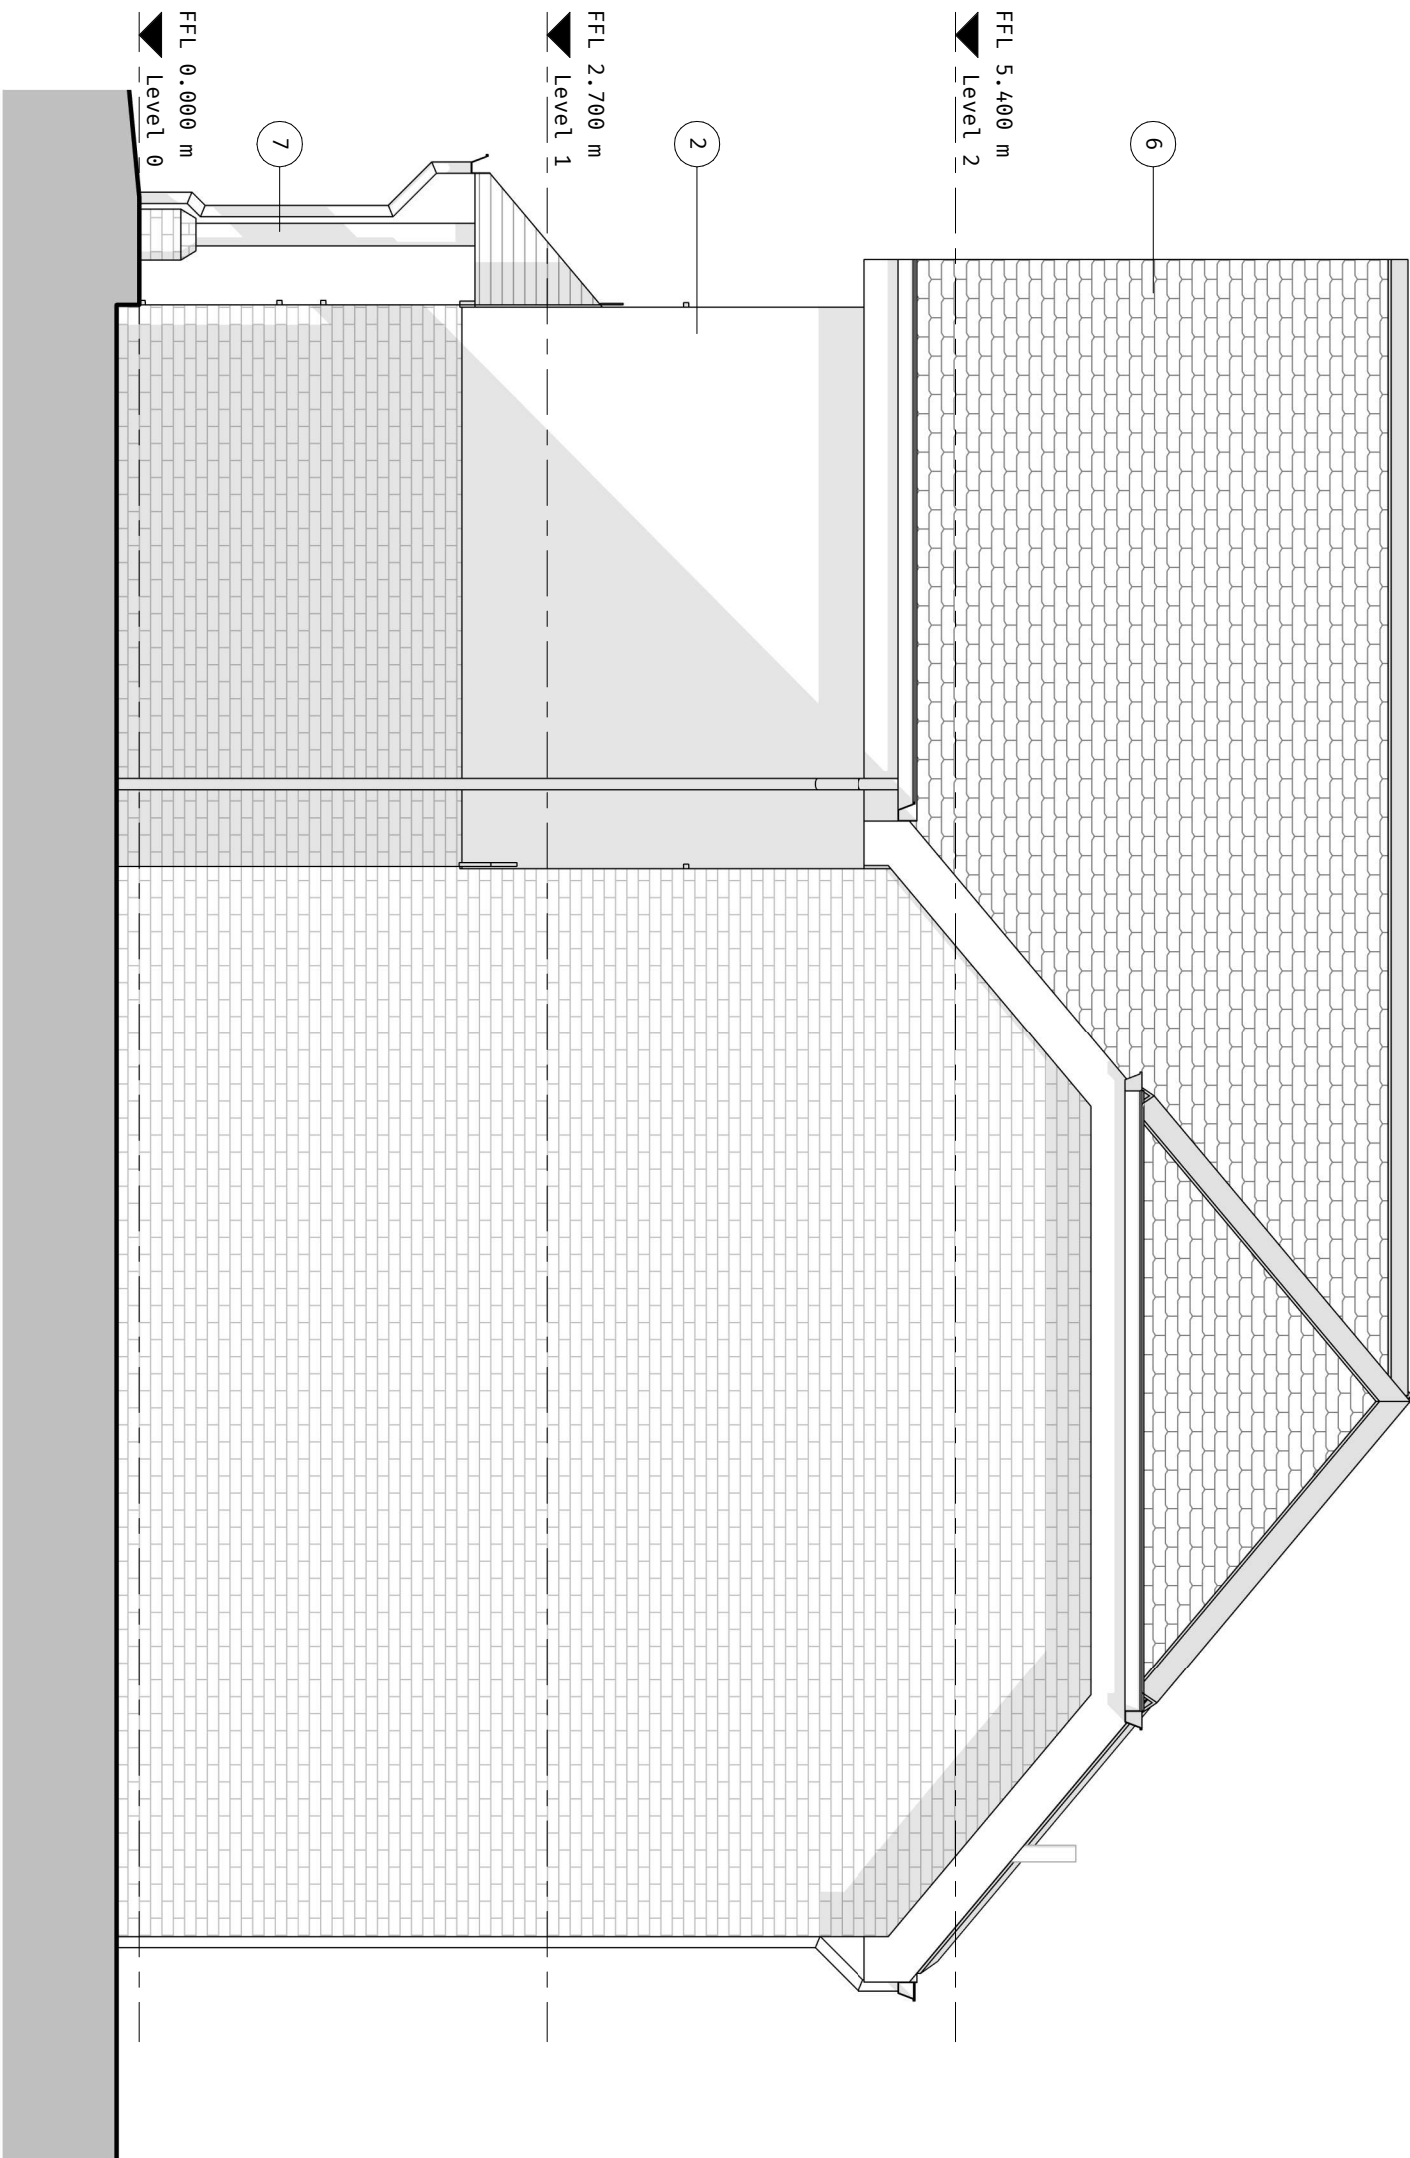

Flank Elevation

1 : 50



SCALE BAR 1 : 50

Rev Date Revision Comment
A 25 12 09 NMA Submission

By sk

GENERAL NOTE:
SETTING OUT TO BE AGREED ON SITE WITH THE
PROJECT SUPERVISOR. ALL DIMENSIONS TO BE CHECKED
ON SITE BY THE GENERAL CONTRACTOR. DISCREPANCIES
TO BE REPORTED IMMEDIATELY TO THE PROJECT
SUPERVISOR.

Proposed Elevations
Plot 2
Drawn by: SK Checked by: DG
Scale: 1 : 50 @ A1

High Bar Lane Ltd
Land at High Bar Lane,
Thakeham, West Sussex

High Bar Lane
Thakeham

25-2125
220A

Mitchell Evans
90 / Meadow
Godalming
GU7 3HY
01483 453 453

