





First Floor - Proposed

1 : 50

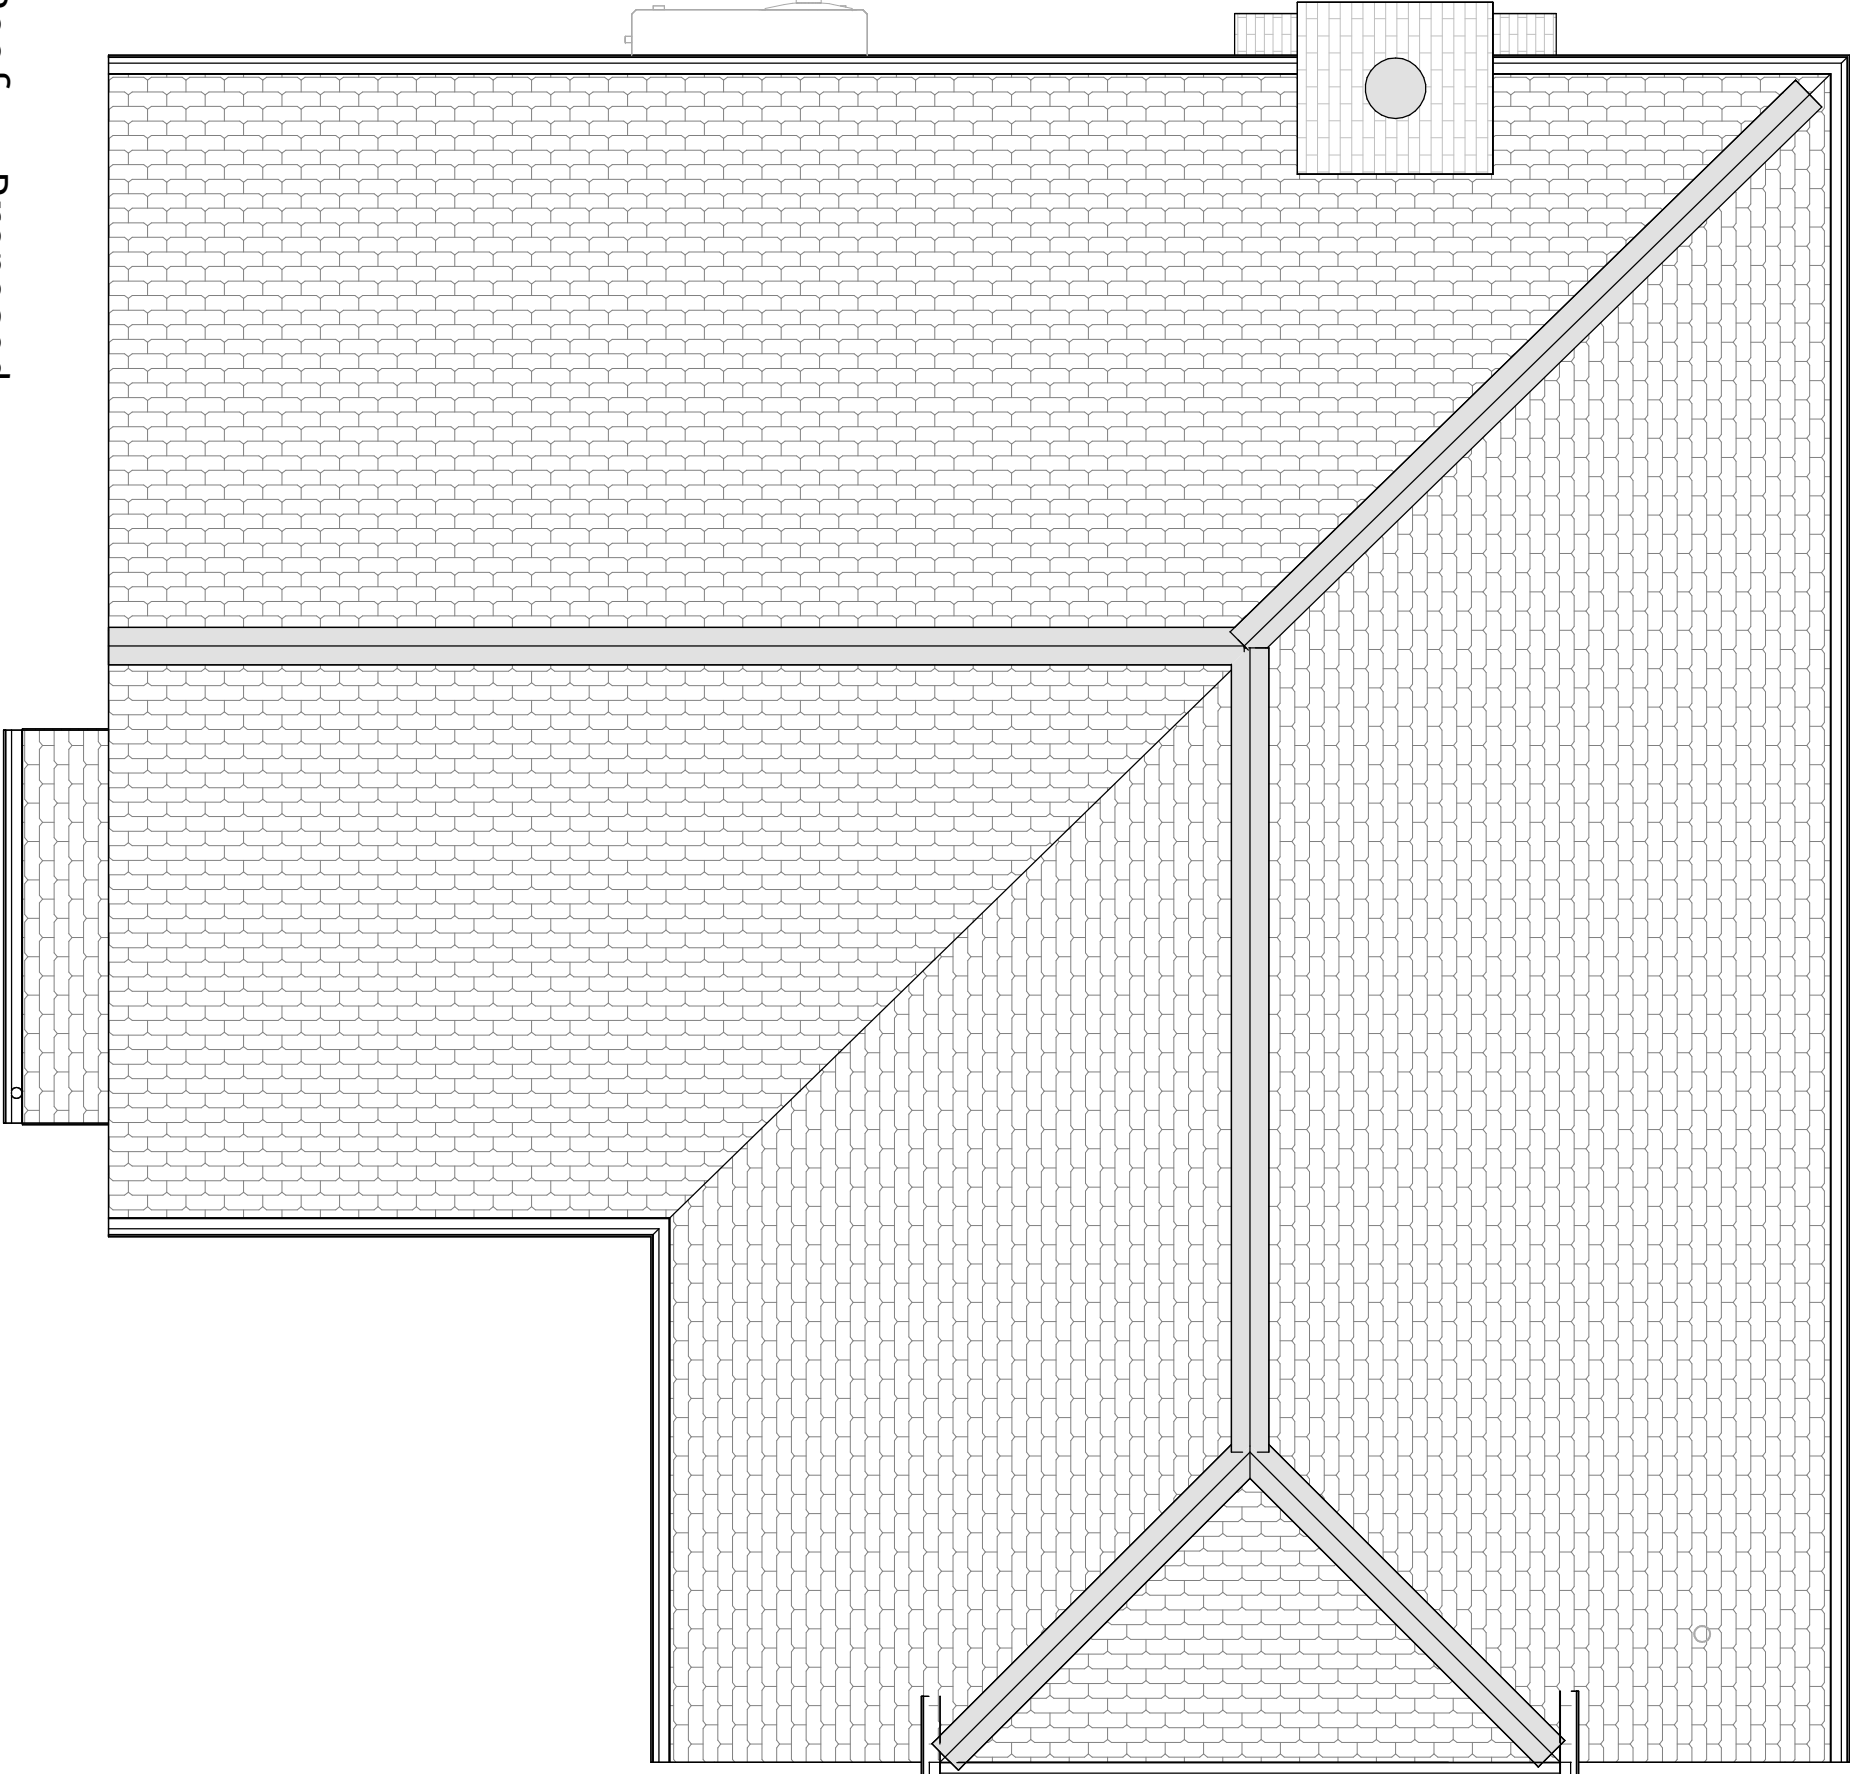

Roof - Proposed

1 : 50

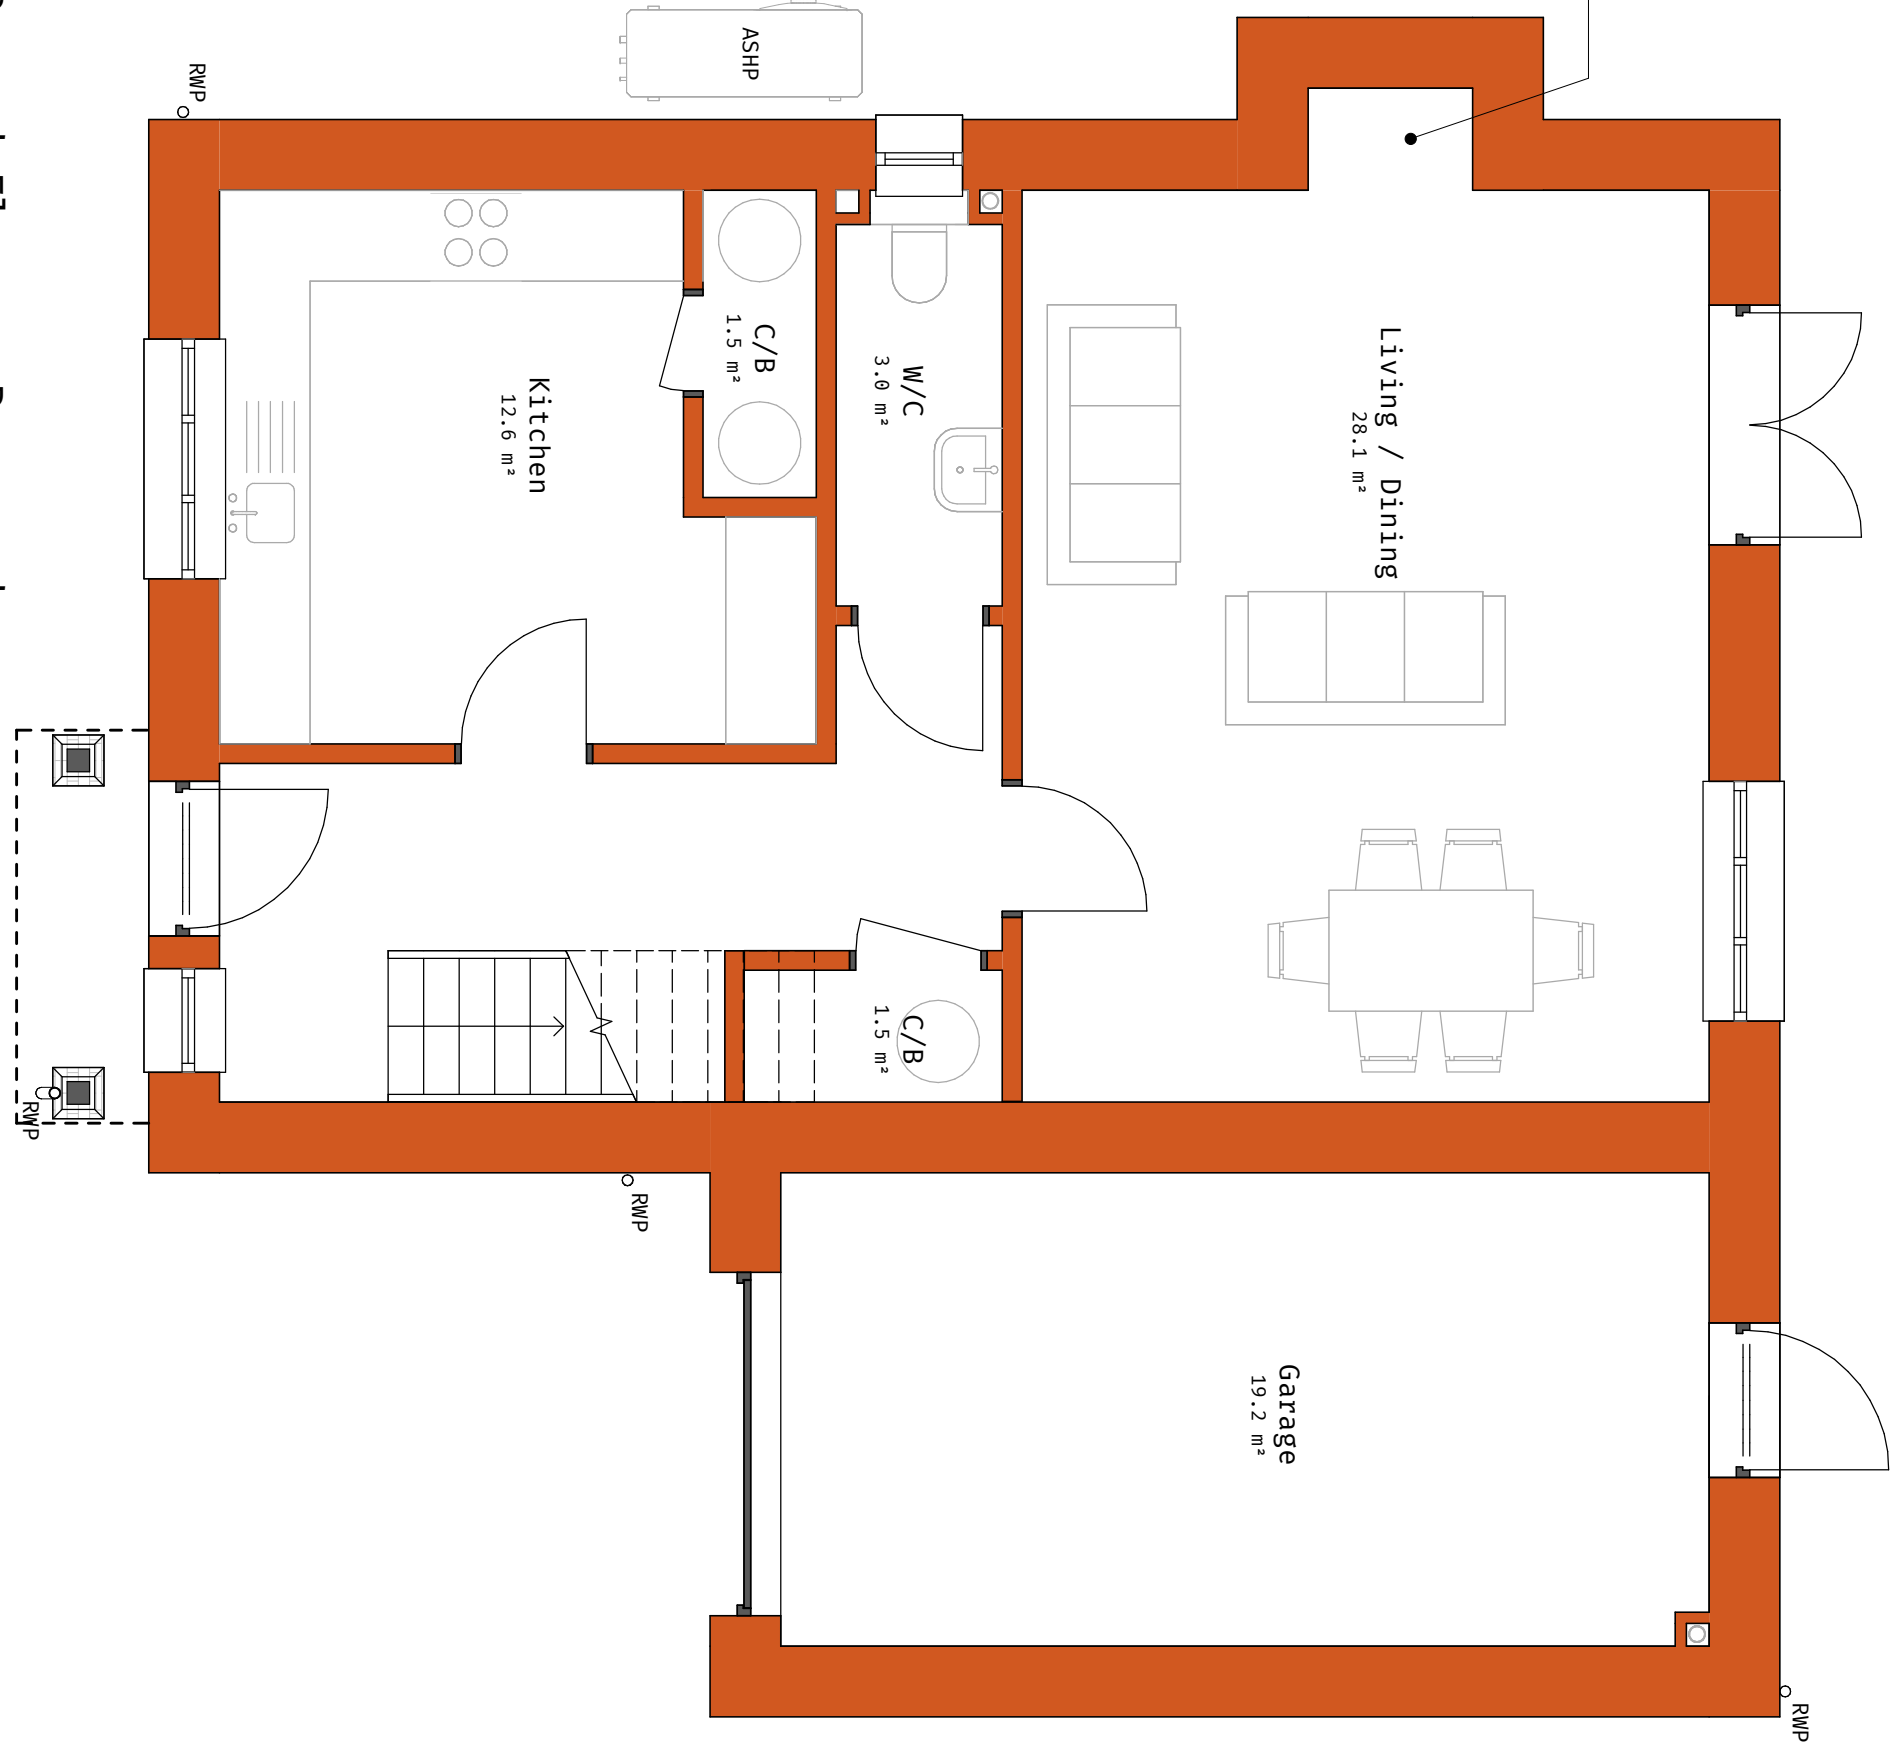

Ground Floor - Proposed

1 : 50

NSA - Plots 1, 2 and 3

Ground Floor - 60.14m2	
First Floor - 81.52m2	
Total	- 141.66m2

Net Sales Area (NSA) = Gross internal Area (GIA), excluding areas with headroom below 1.5m, Garages, conservatories, External open-sided balconies, Greenhouses, garden stores, fuel stores, and terraces.



SCALE BAR 1 : 50



Rev	Date	Revision	Comment	By
A	25 12 09	NMA	Submission	SK

GENERAL NOTE:
SETTING OUT TO BE AGREED ON SITE WITH THE PROJECT SUPERVISOR. ALL DIMENSIONS TO BE CHECKED ON SITE BY THE GENERAL CONTRACTOR. DISCREPANCIES TO BE REPORTED IMMEDIATELY TO THE PROJECT SUPERVISOR.

Proposed Floor Plans
Plot 2
Drawn by: **SK** Checked by: **DG**
Scale: **1 : 50 @ A1**

High Bar Lane Ltd
Land at High Bar Lane,
Thakeham, West Sussex

High Bar Lane
Thakeham
25-2125
210A

Mitchell Evans
90 / Meadow
Godalming
GU7 3HY
01483 453 453

