


- MATERIAL KEY**
- 1 Local Facing Brick
 - 2 White Render
 - 3 Timber Cladding
 - 5 Slate Roof Tiles
 - 7 Oak

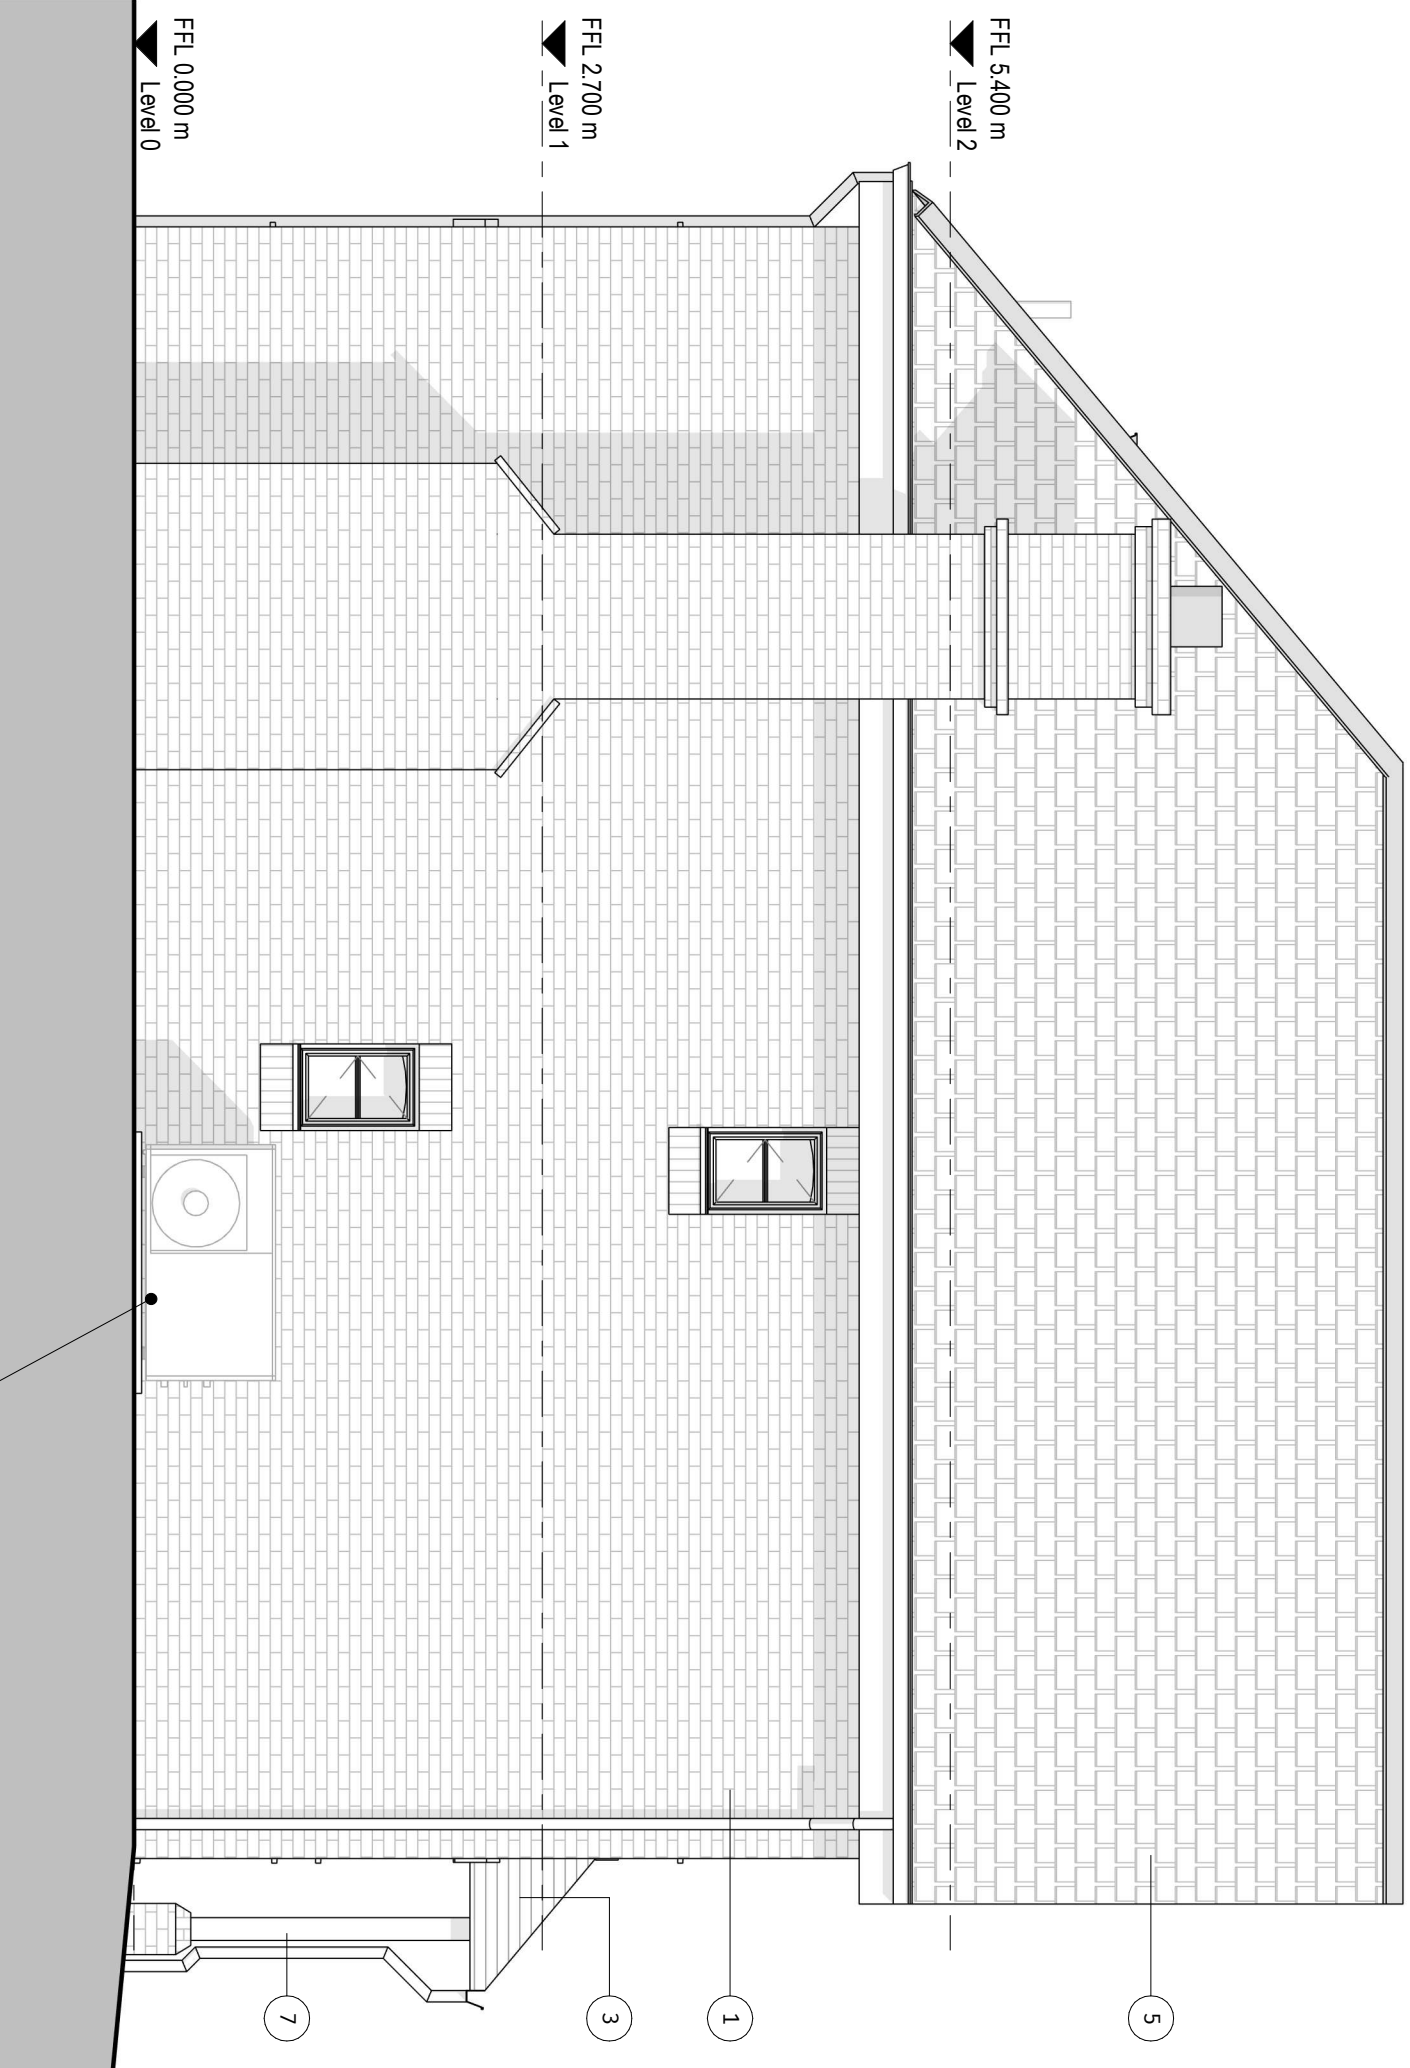


Front Elevation

1 : 50




Side Elevation

1 : 50

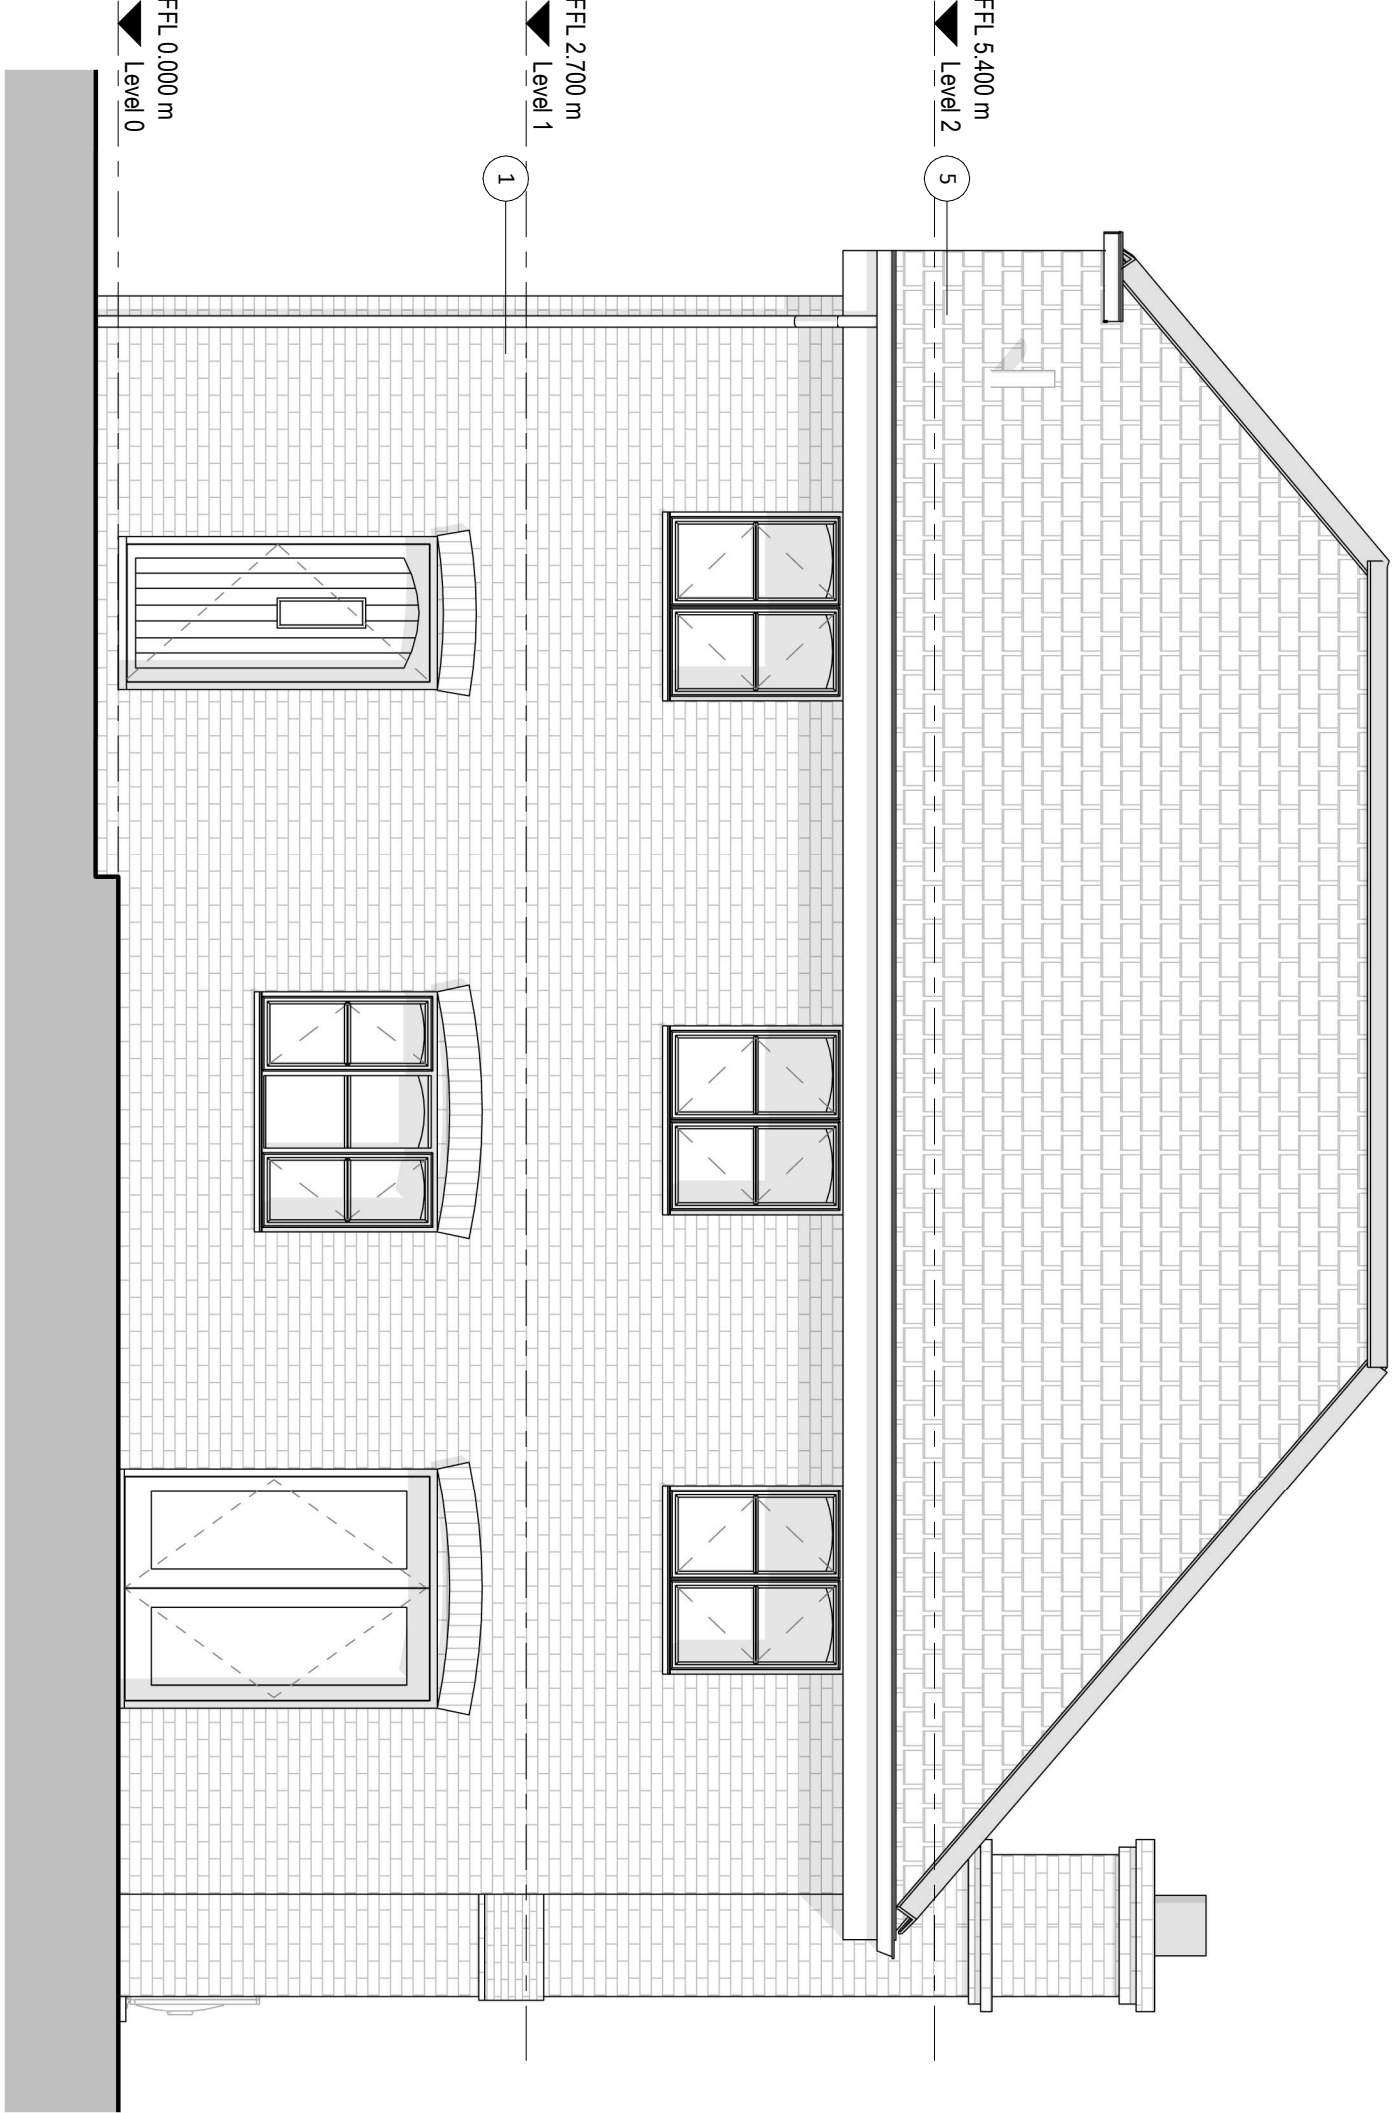

Rear Elevation

1 : 50

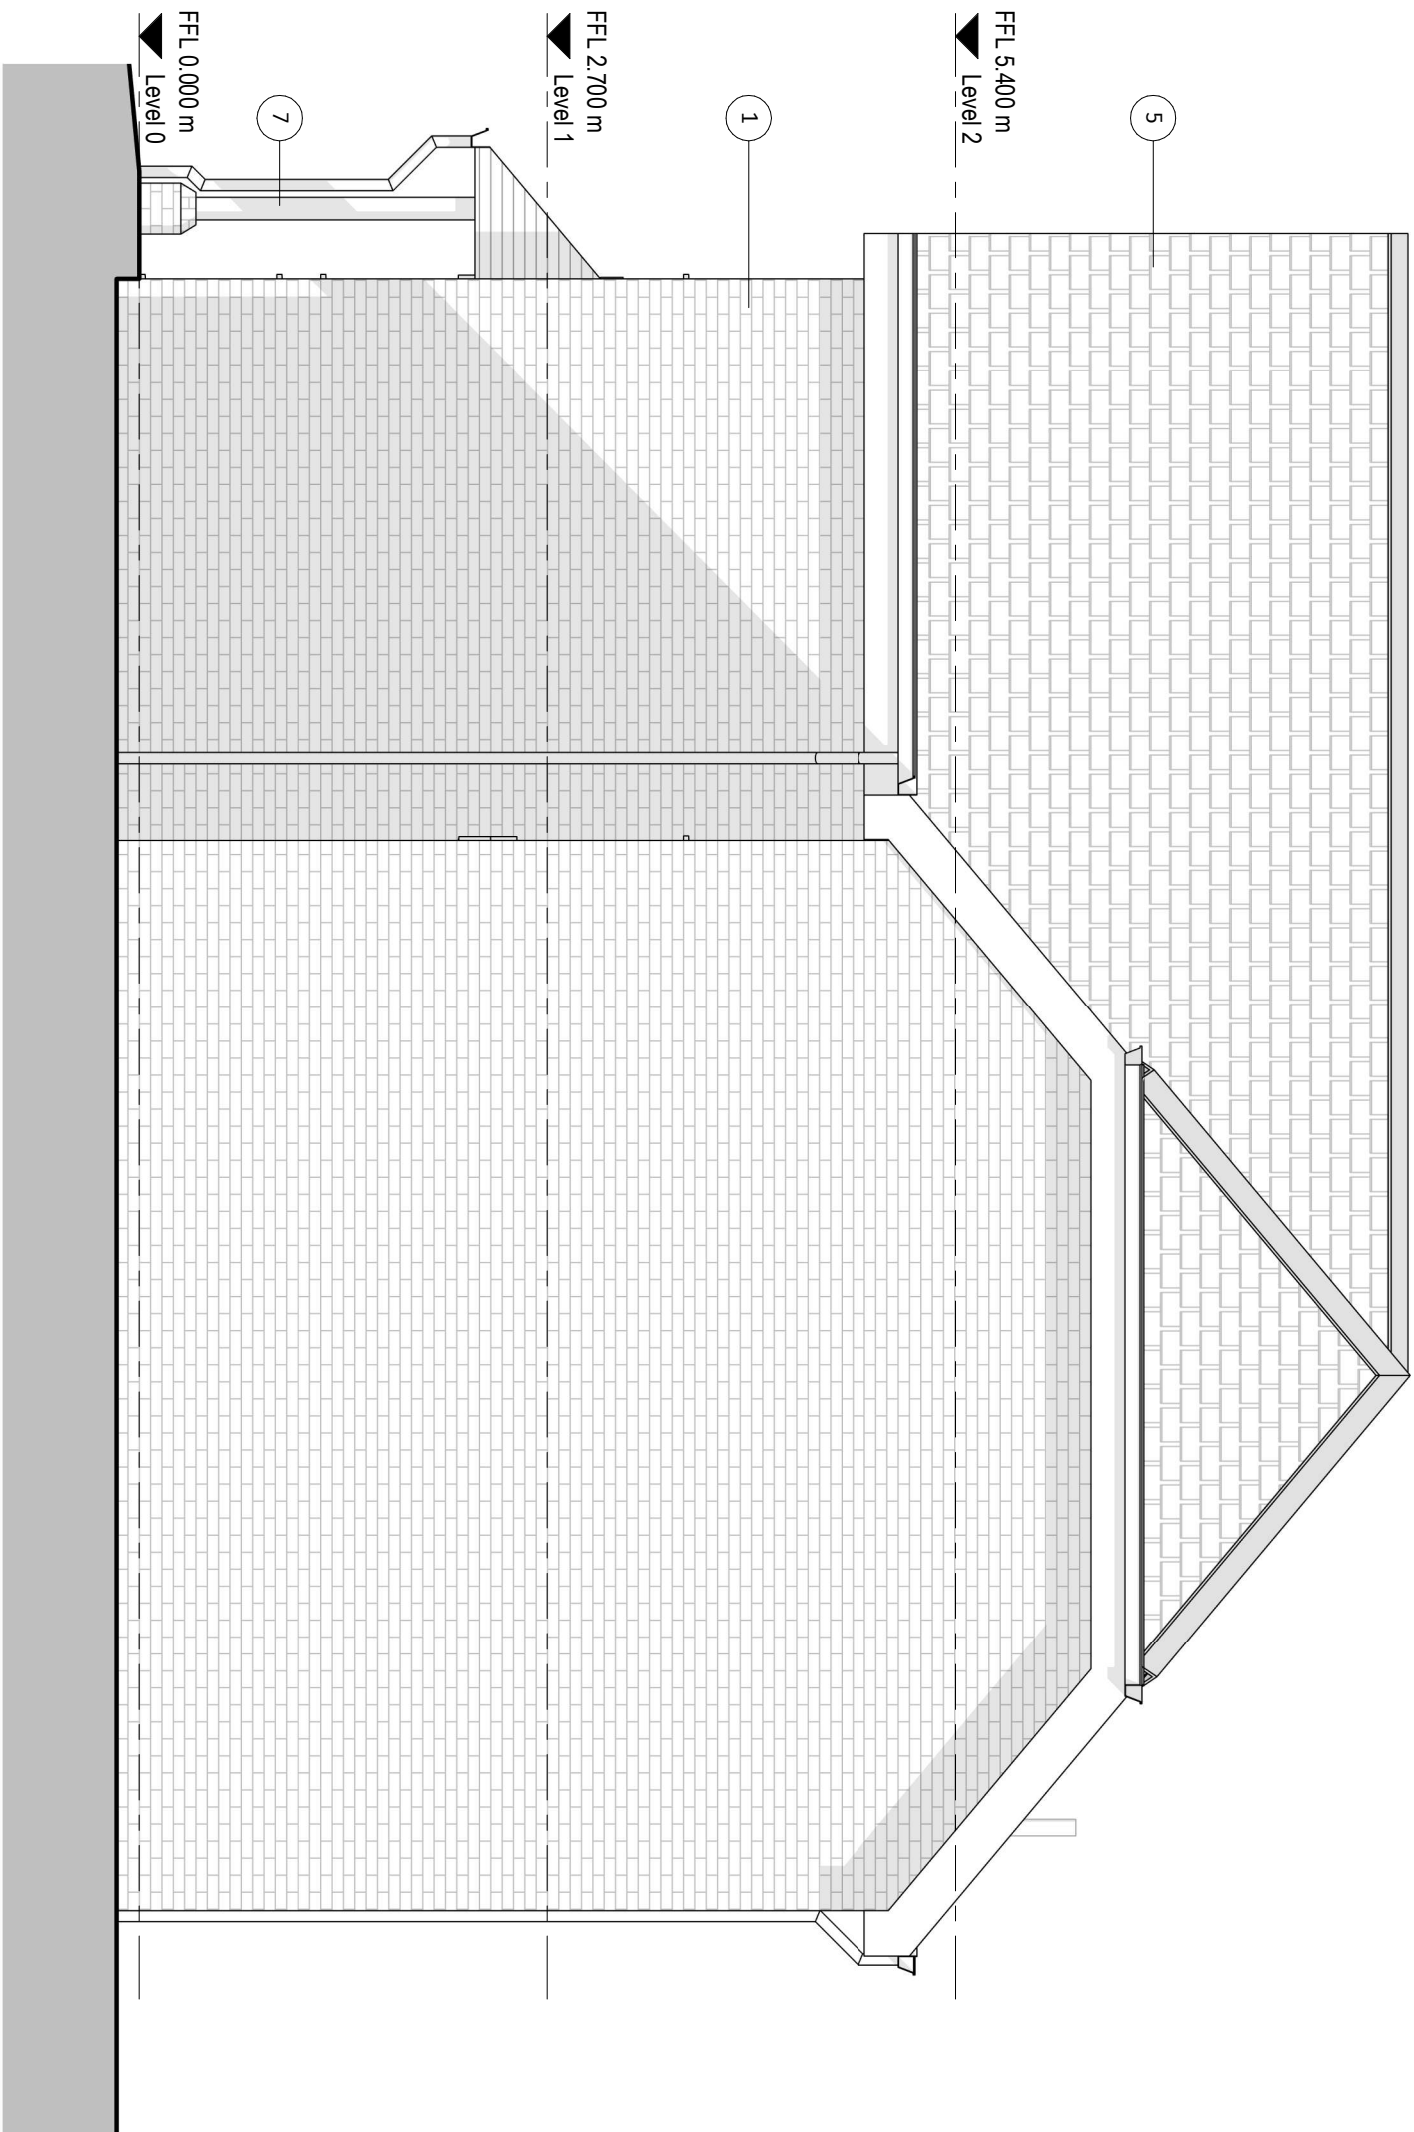

Flank Elevation

1 : 50



SCALE BAR 1 : 50

Rev Date Revision Comment By

GENERAL NOTE:
SETTING OUT TO BE AGREED ON SITE WITH THE PROJECT SUPERVISOR. ALL DIMENSIONS TO BE CHECKED ON SITE BY THE GENERAL CONTRACTOR. DISCREPANCIES TO BE REPORTED IMMEDIATELY TO THE PROJECT SUPERVISOR.

Proposed Elevations
Plot 3
Drawn by: **SK** Checked by: **DG**
Scale: **1 : 50 @ A1**

High Bar Lane Ltd
Land at High Bar Lane,
Thakeham, West Sussex

High Bar Lane
Thakeham
121

Mitchell Evans
90 / Meadow
Godalming
GU7 3HY
01483 453 453

