


- MATERIAL KEY
- 1 Local Facing Brick
 - 2 White Render
 - 3 Timber Cladding
 - 5 Slate Roof Tiles
 - 7 Oak




Front Elevation

1 : 50

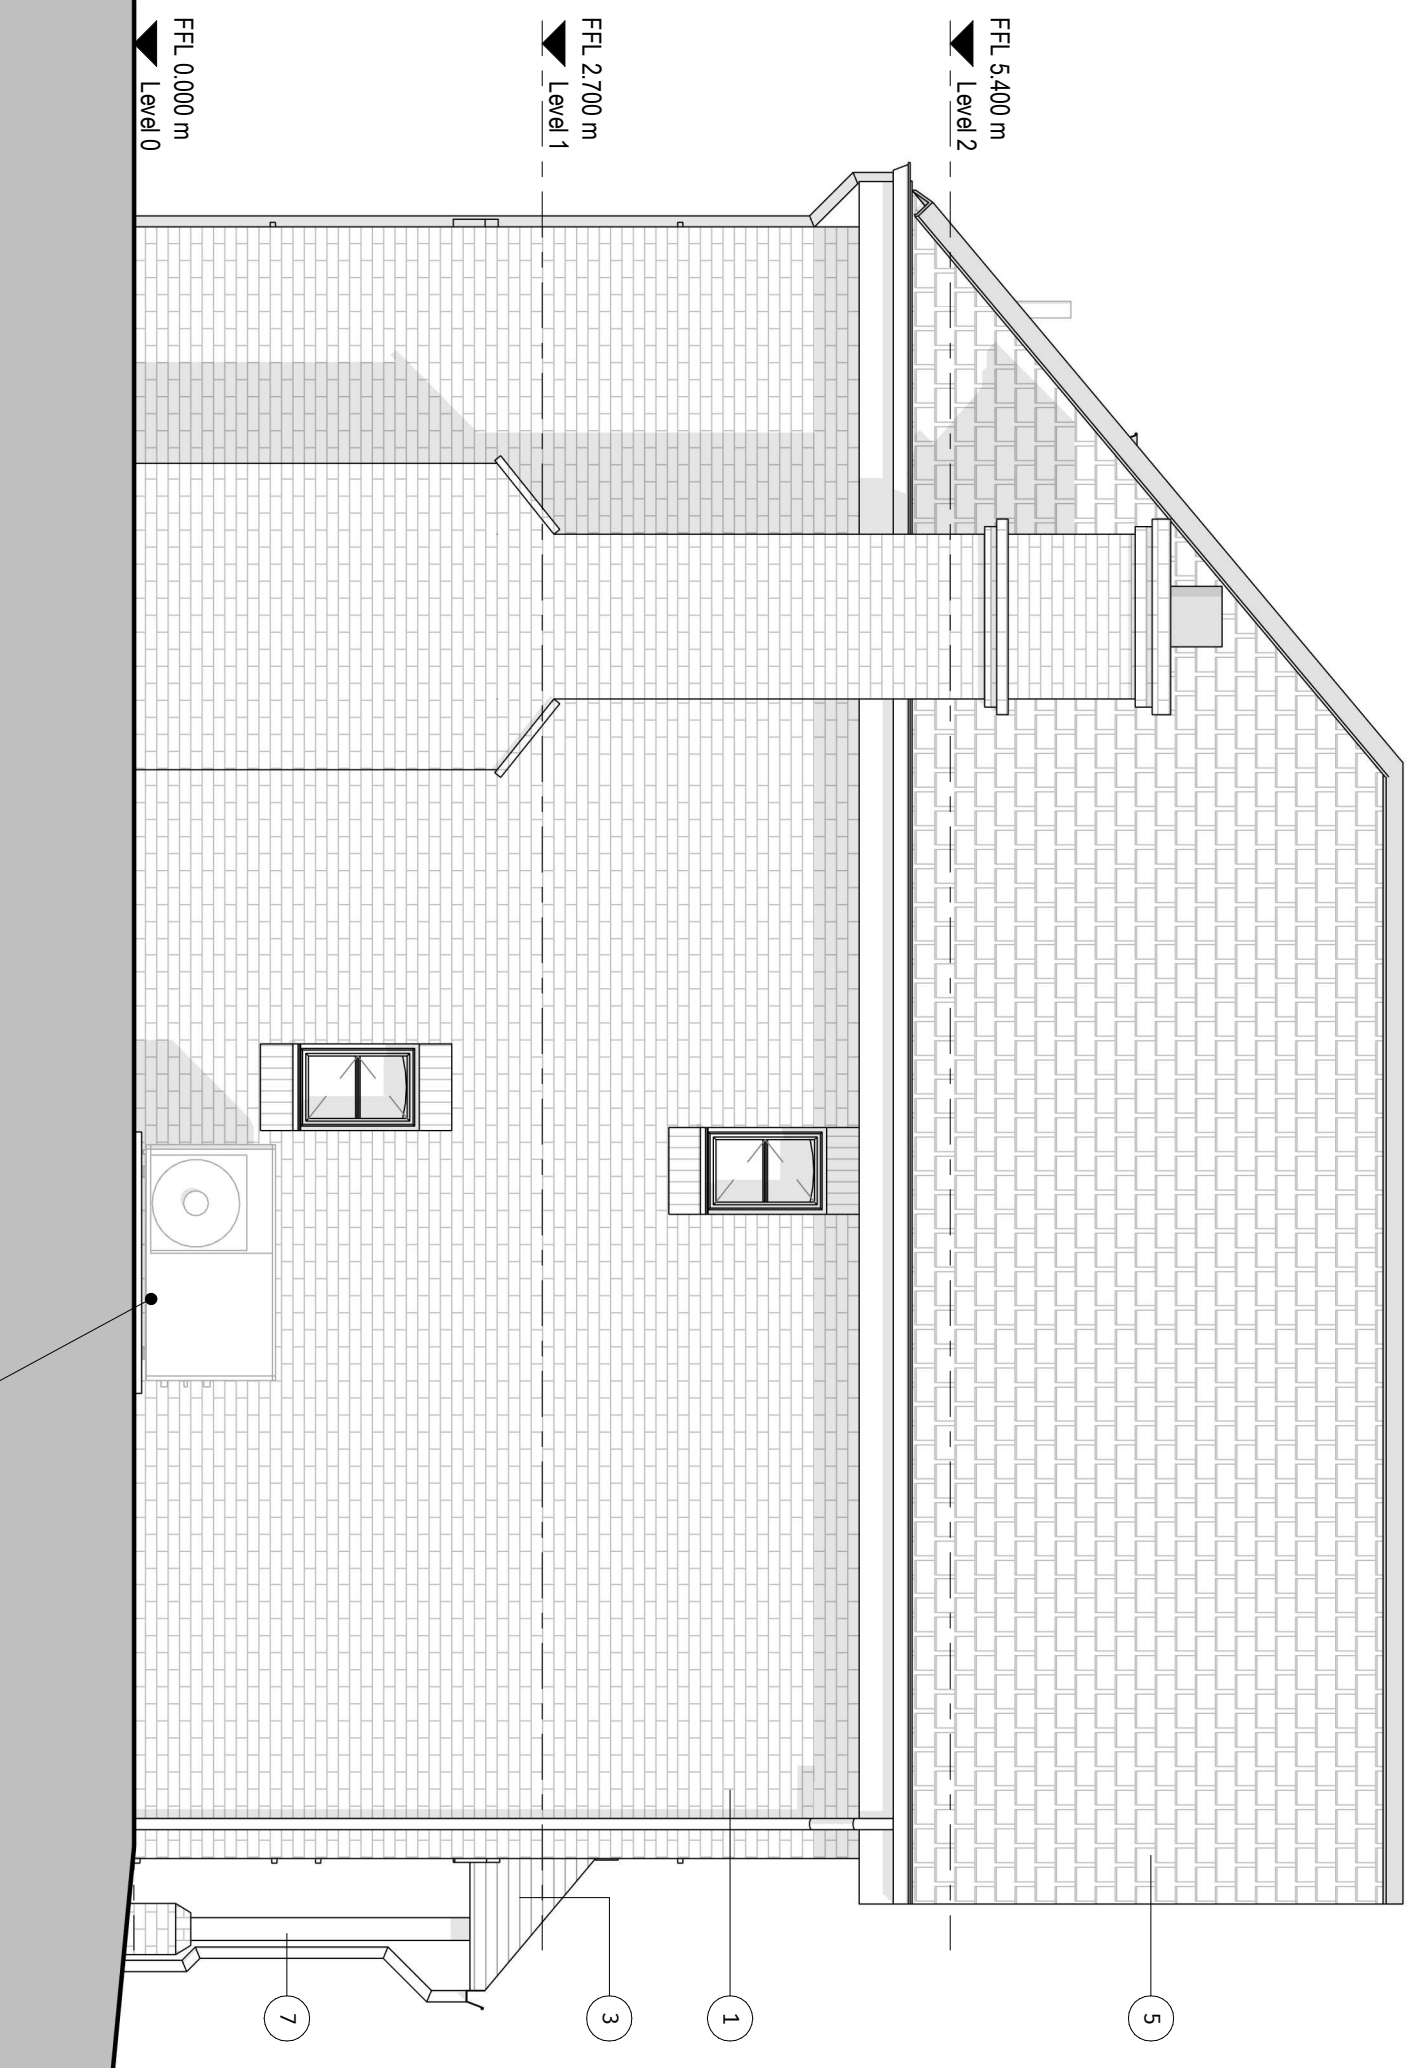


Side Elevation

1 : 50

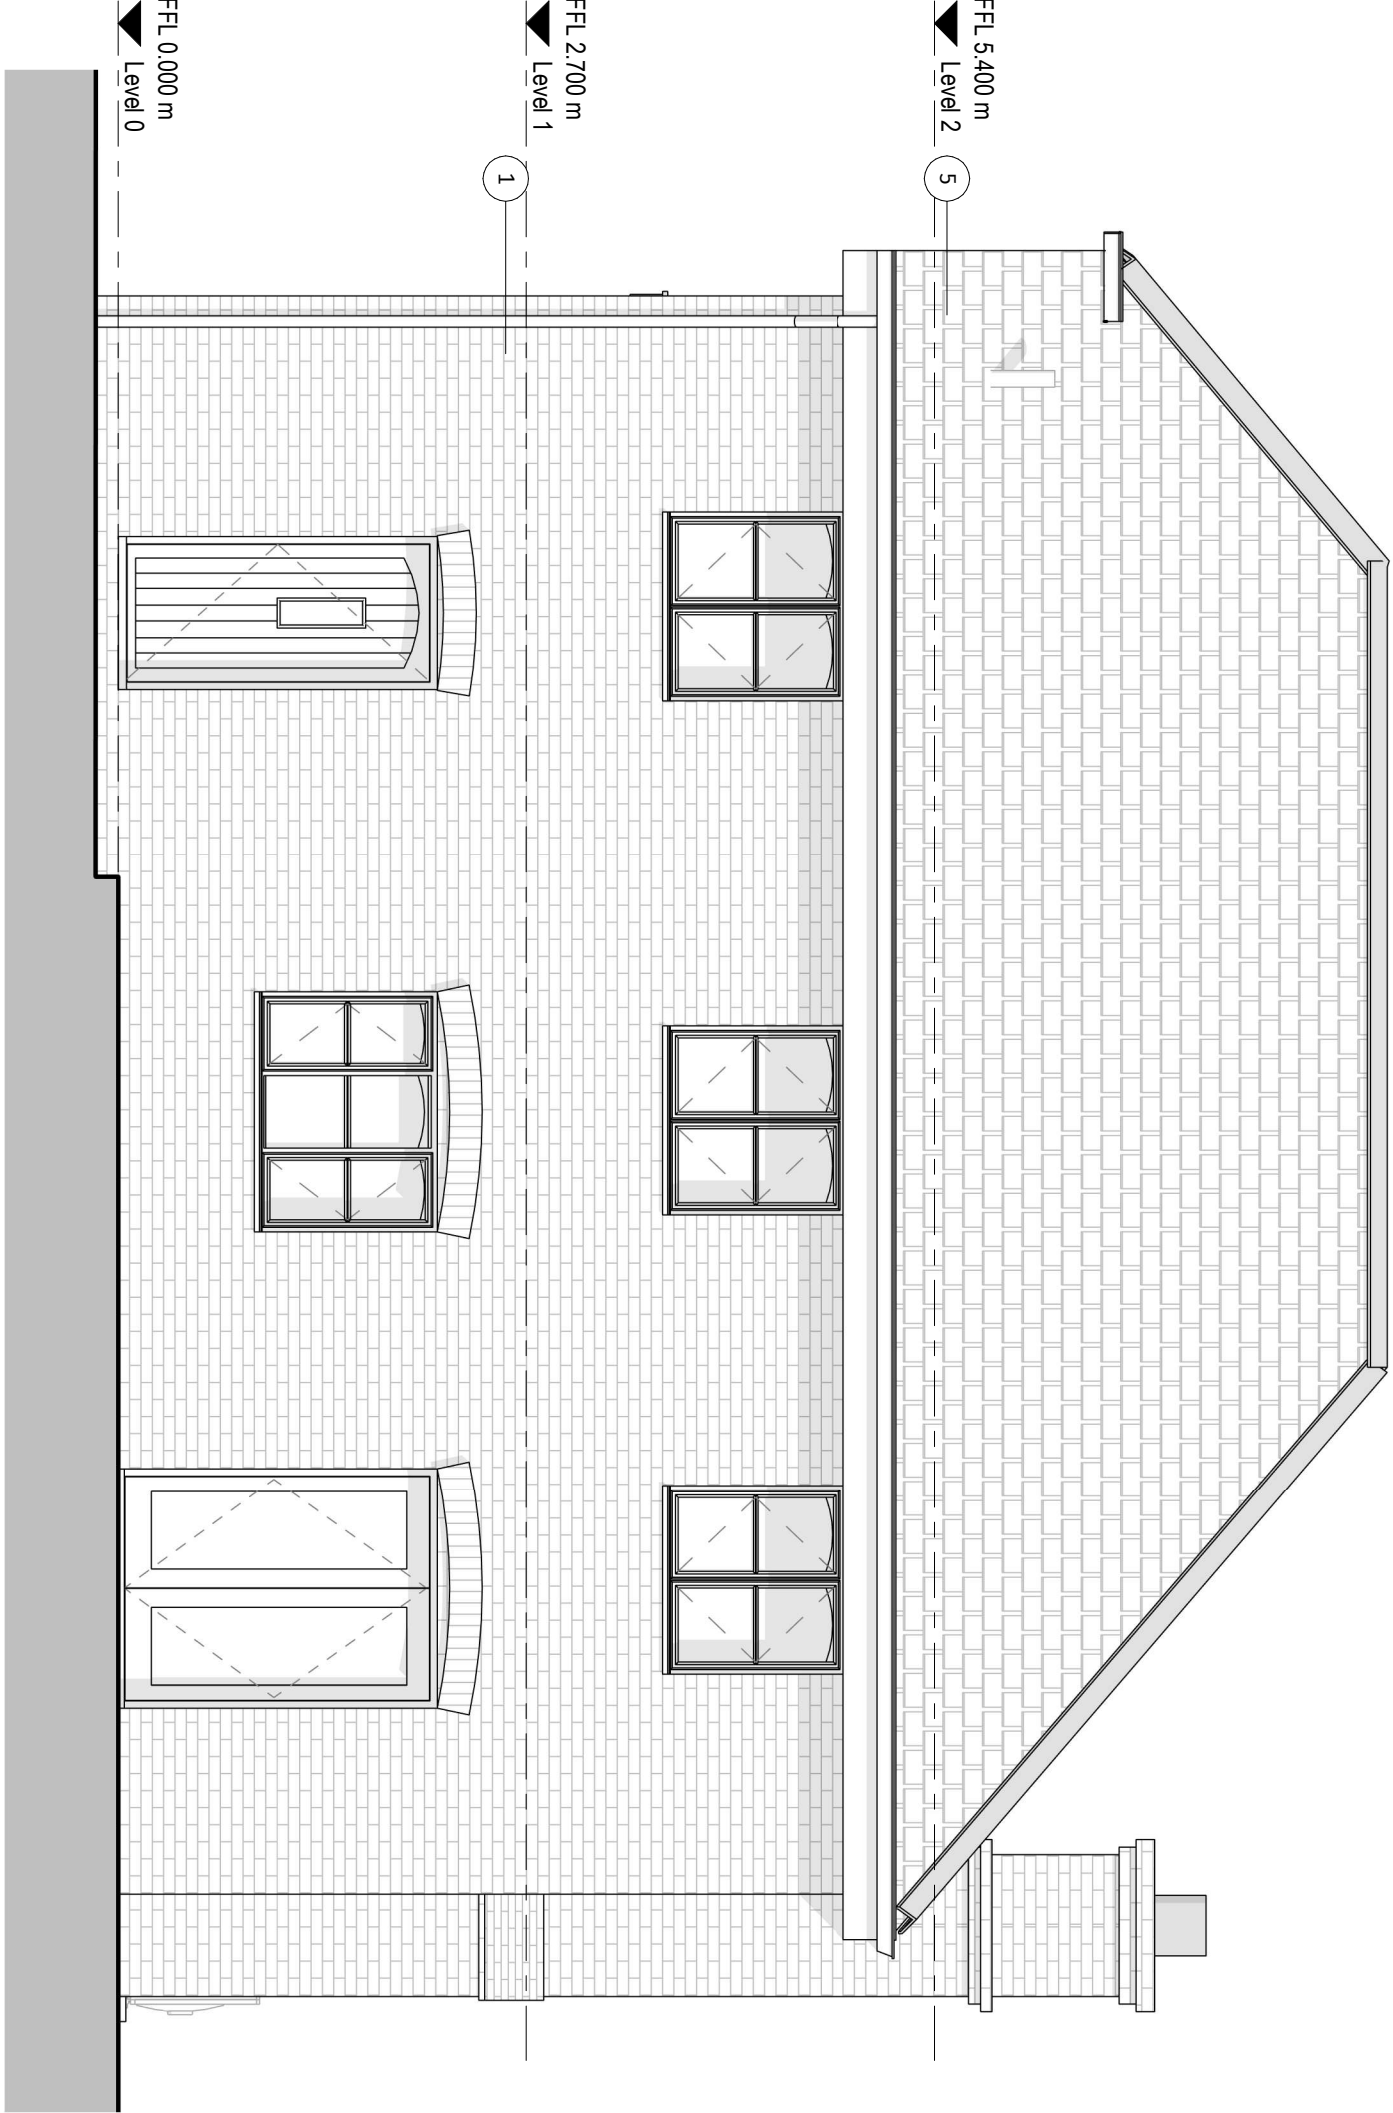

Rear Elevation

1 : 50

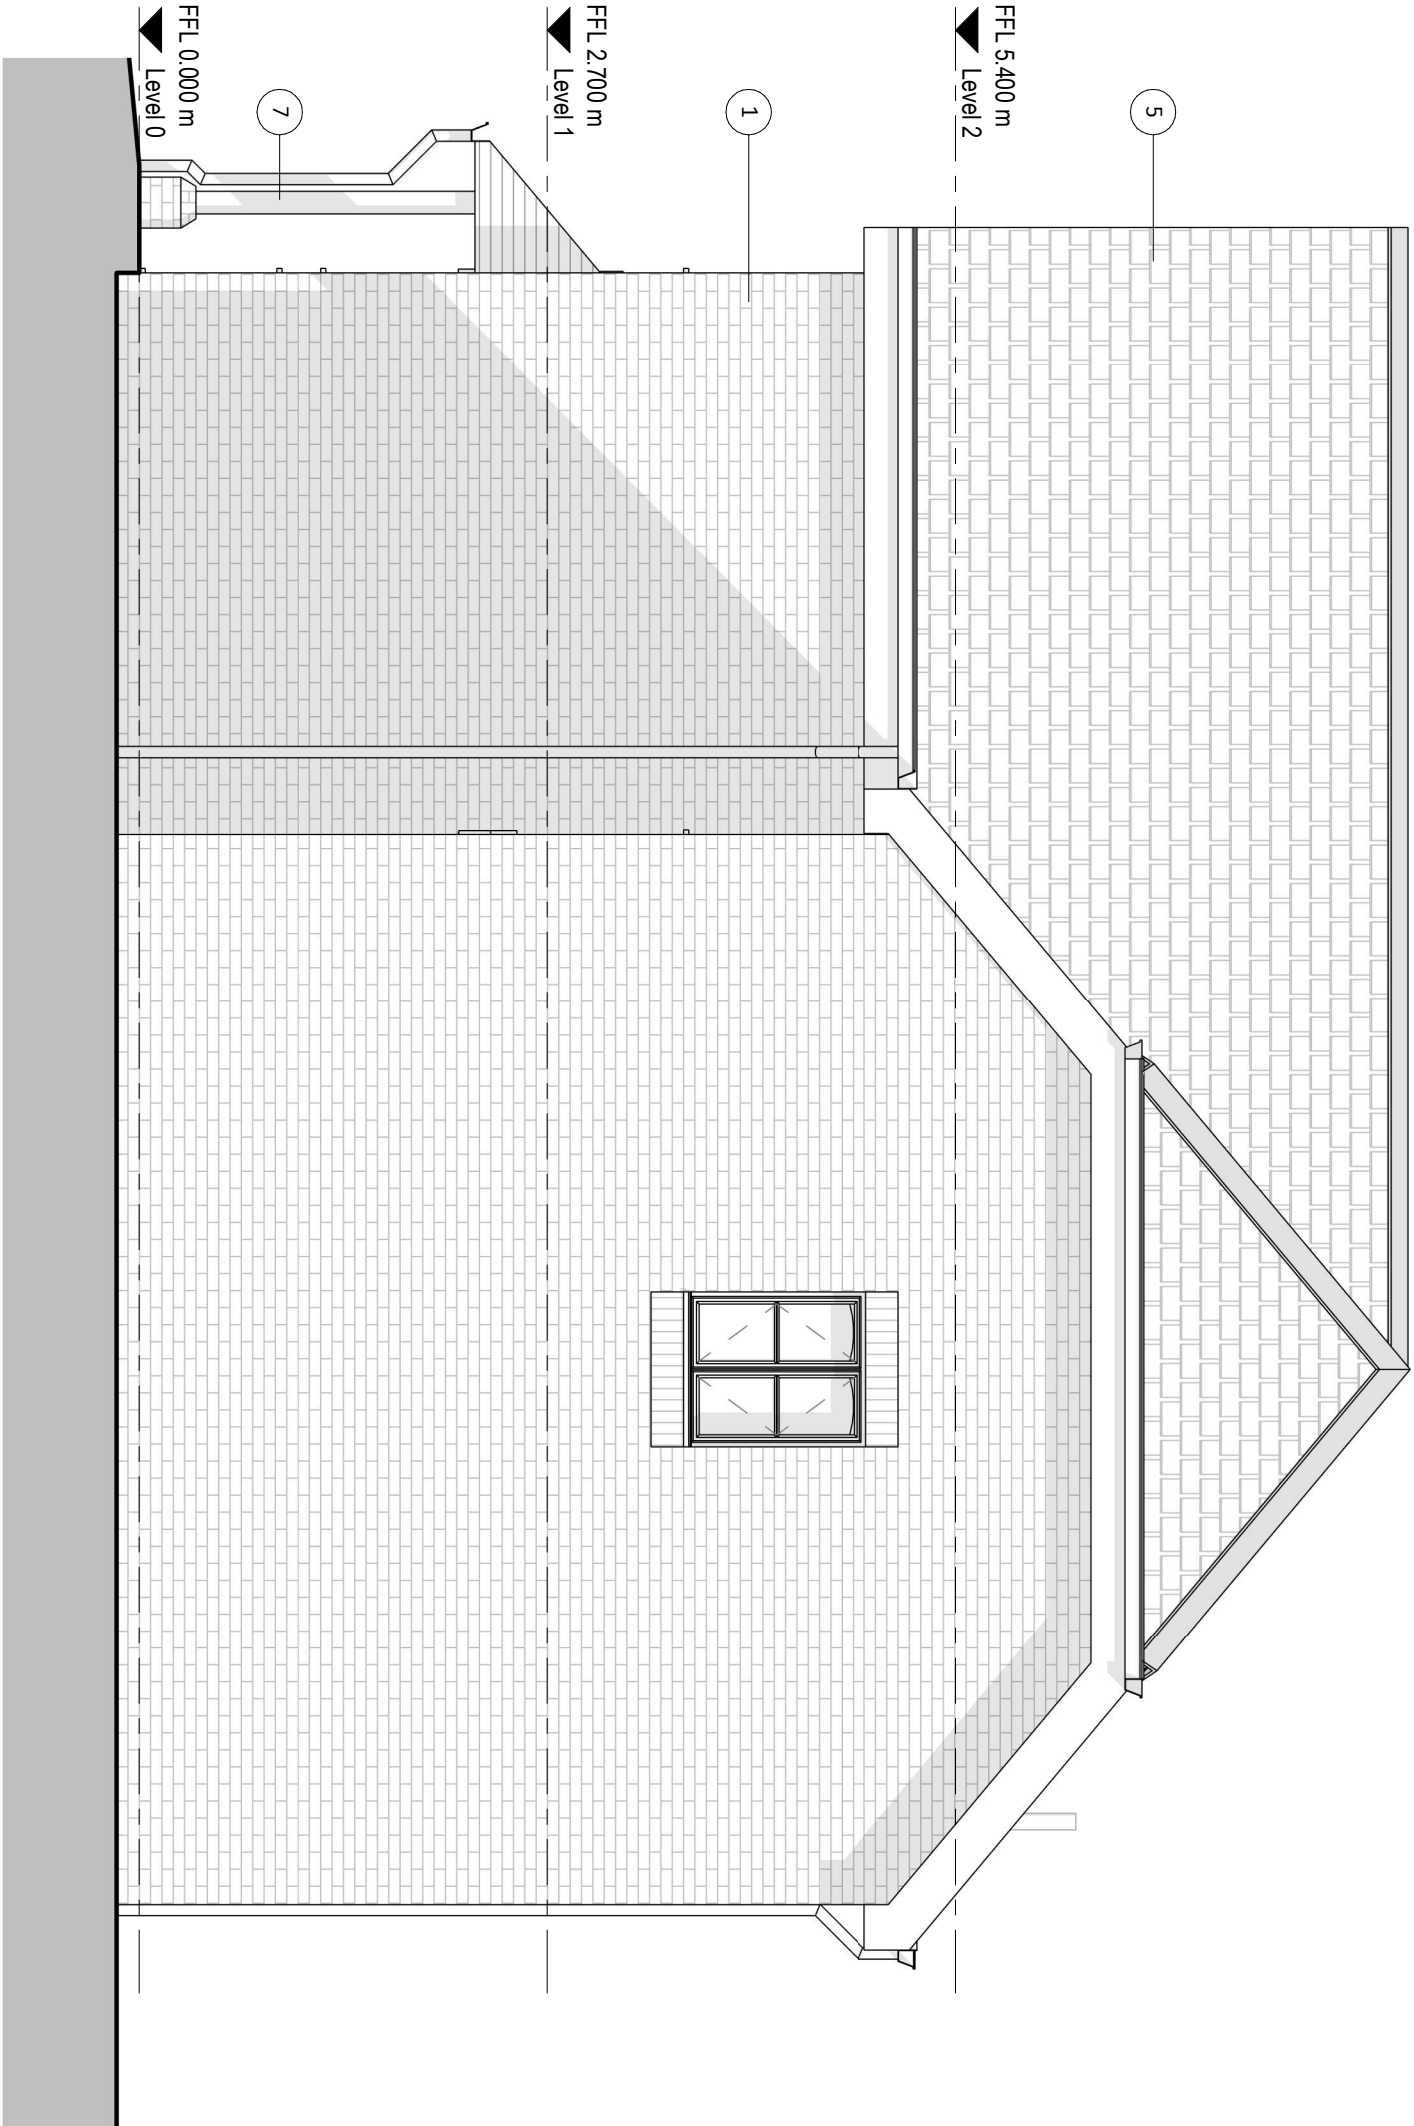

Flank Elevation

1 : 50



SCALE BAR 1 : 50

Rev Date Revision Comment By

A 25 12 09 NMA Submission sk

GENERAL NOTE:

SETTING OUT TO BE AGREED ON SITE WITH THE PROJECT SUPERVISOR. ALL DIMENSIONS TO BE CHECKED ON SITE BY THE GENERAL CONTRACTOR. DISCREPANCIES TO BE REPORTED IMMEDIATELY TO THE PROJECT SUPERVISOR.

Proposed Elevations

Plot 1

Drawn by: SK Checked by: DG

Scale: 1 : 50 @ A1

High Bar Lane Ltd

Land at High Bar Lane,
Thakeham, West Sussex

High Bar Lane
Thakeham

25-2125
120A

Mitchell Evans
90 / Meadow
Godalming
GU7 3HY
01483 453 453

