




WEST ELEVATION
SCALE 1:200

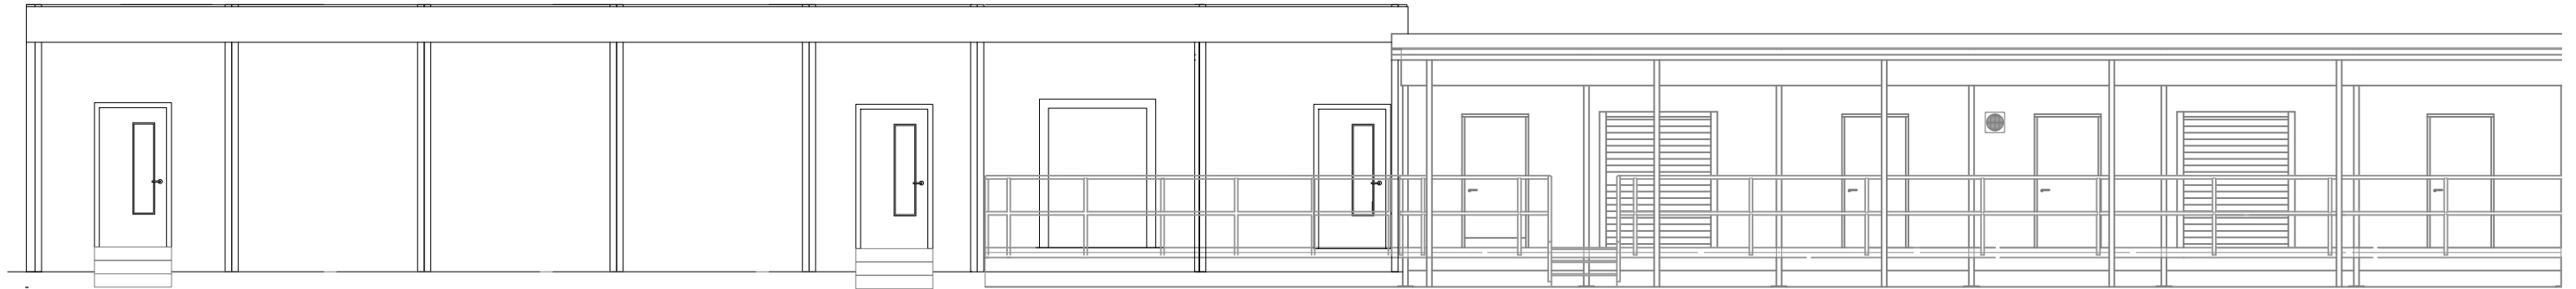

EAST ELEVATION
SCALE 1:100

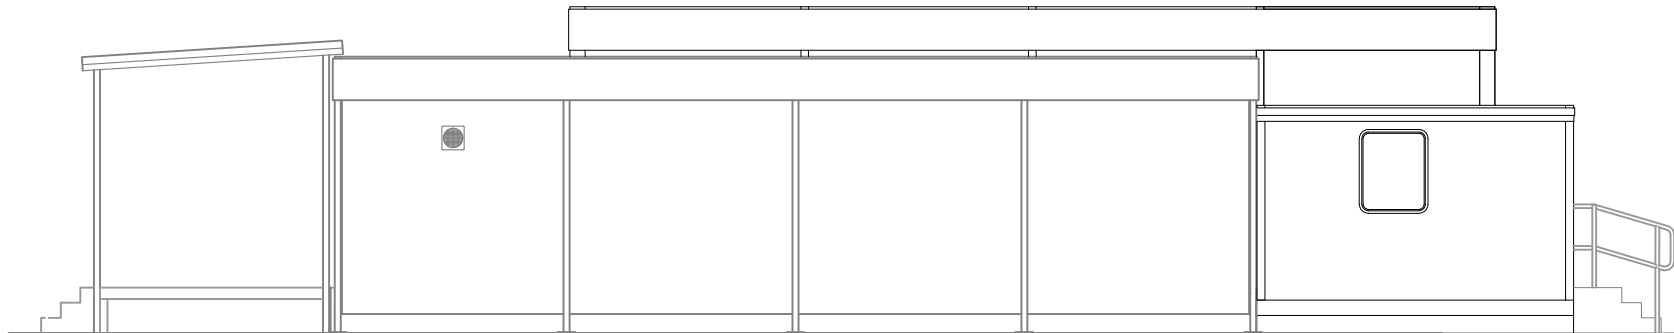

NORTH ELEVATION
SCALE 1:100

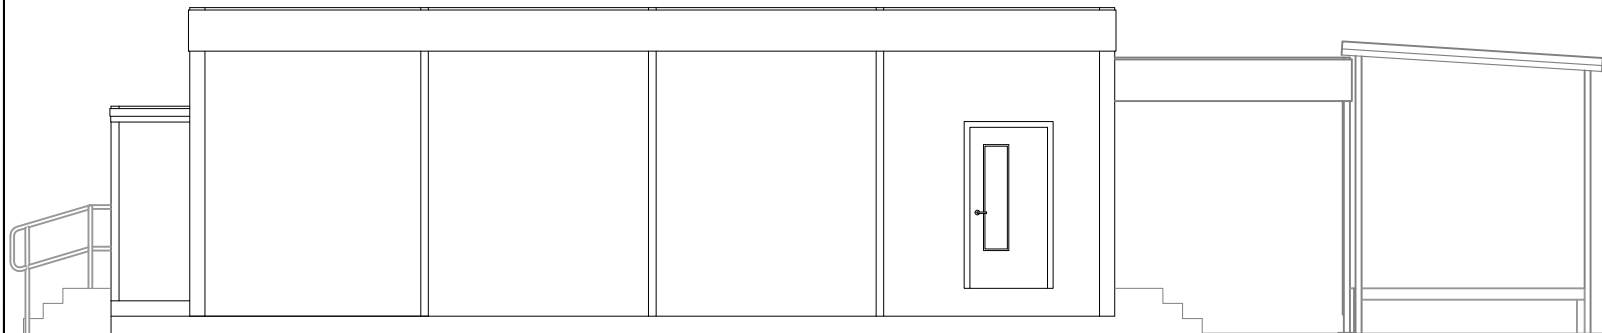

SOUTH ELEVATION
SCALE 1:100

Project address
ThermoFisher Scientific
Langhurstwood Road
Horsham
West Sussex
RH12 4QD

Project description
New Cryo-Hub Storage Facility on Carpark D

Drawing description
02-03 Proposed Cryo-Hub Elevations

Scale
1:100@A3

Date
07.03.26

Drawn by
Zoe Volkes

Drawing No: © SMCA/Q12089
This drawing is copyright & may not be reproduced or
used in any way without the permission of the drawer

Revision

SOVEREIGN COMMERCIAL
Installations Limited

Sovereign Commercial Installations Ltd
Commercial House
13 Westham Business Park
Eastbourne, BN24 5NP

Tel: 01323 763179
Fax: 01323 763081

www.sovereigncommercial.com
stuart@sovcomm.co.uk