

0001

NOTES

- do not scale off this drawing except for planning purposes
- check all dimensions on site before any work is commenced
- all goods materials and workmanship must conform with current building regulations, British standards and codes of practice
- copyright of this drawing is retained by the Architektón Architects LTD and it must not be reproduced without written
- Party Wall etc. Act 1996
- If you are building on or near a neighbouring building or structure, your works may be subject to the Party Wall Act. It is the Client's responsibility to ensure all requirements under the Act are adhered to. You must ensure that you serve the relevant notice(s) on your adjoining neighbour(s). If you have any queries about this, then you should contact a Party Wall Surveyor to assist you.



REV	DATE	BY	AMENDMENT
-----	------	----	-----------



CLIENT
Storrington & Sullington Parish Council

JOB TITLE / ADDRESS
Storrington Cricket Club
Spierbridge Road
Storrington
West Sussex
RH20 4PG


DRAWING TITLE
Location & Site Plan

DRAWING STATUS
Planning


NOT FOR CONSTRUCTION USE UNLESS STATED AS 'CONSTRUCTION'

DATE	SCALE	DRAWN BY
March 2026	@A1	RF
		CHECKED BY AA

26009 AA V1 G DR A 0001 -

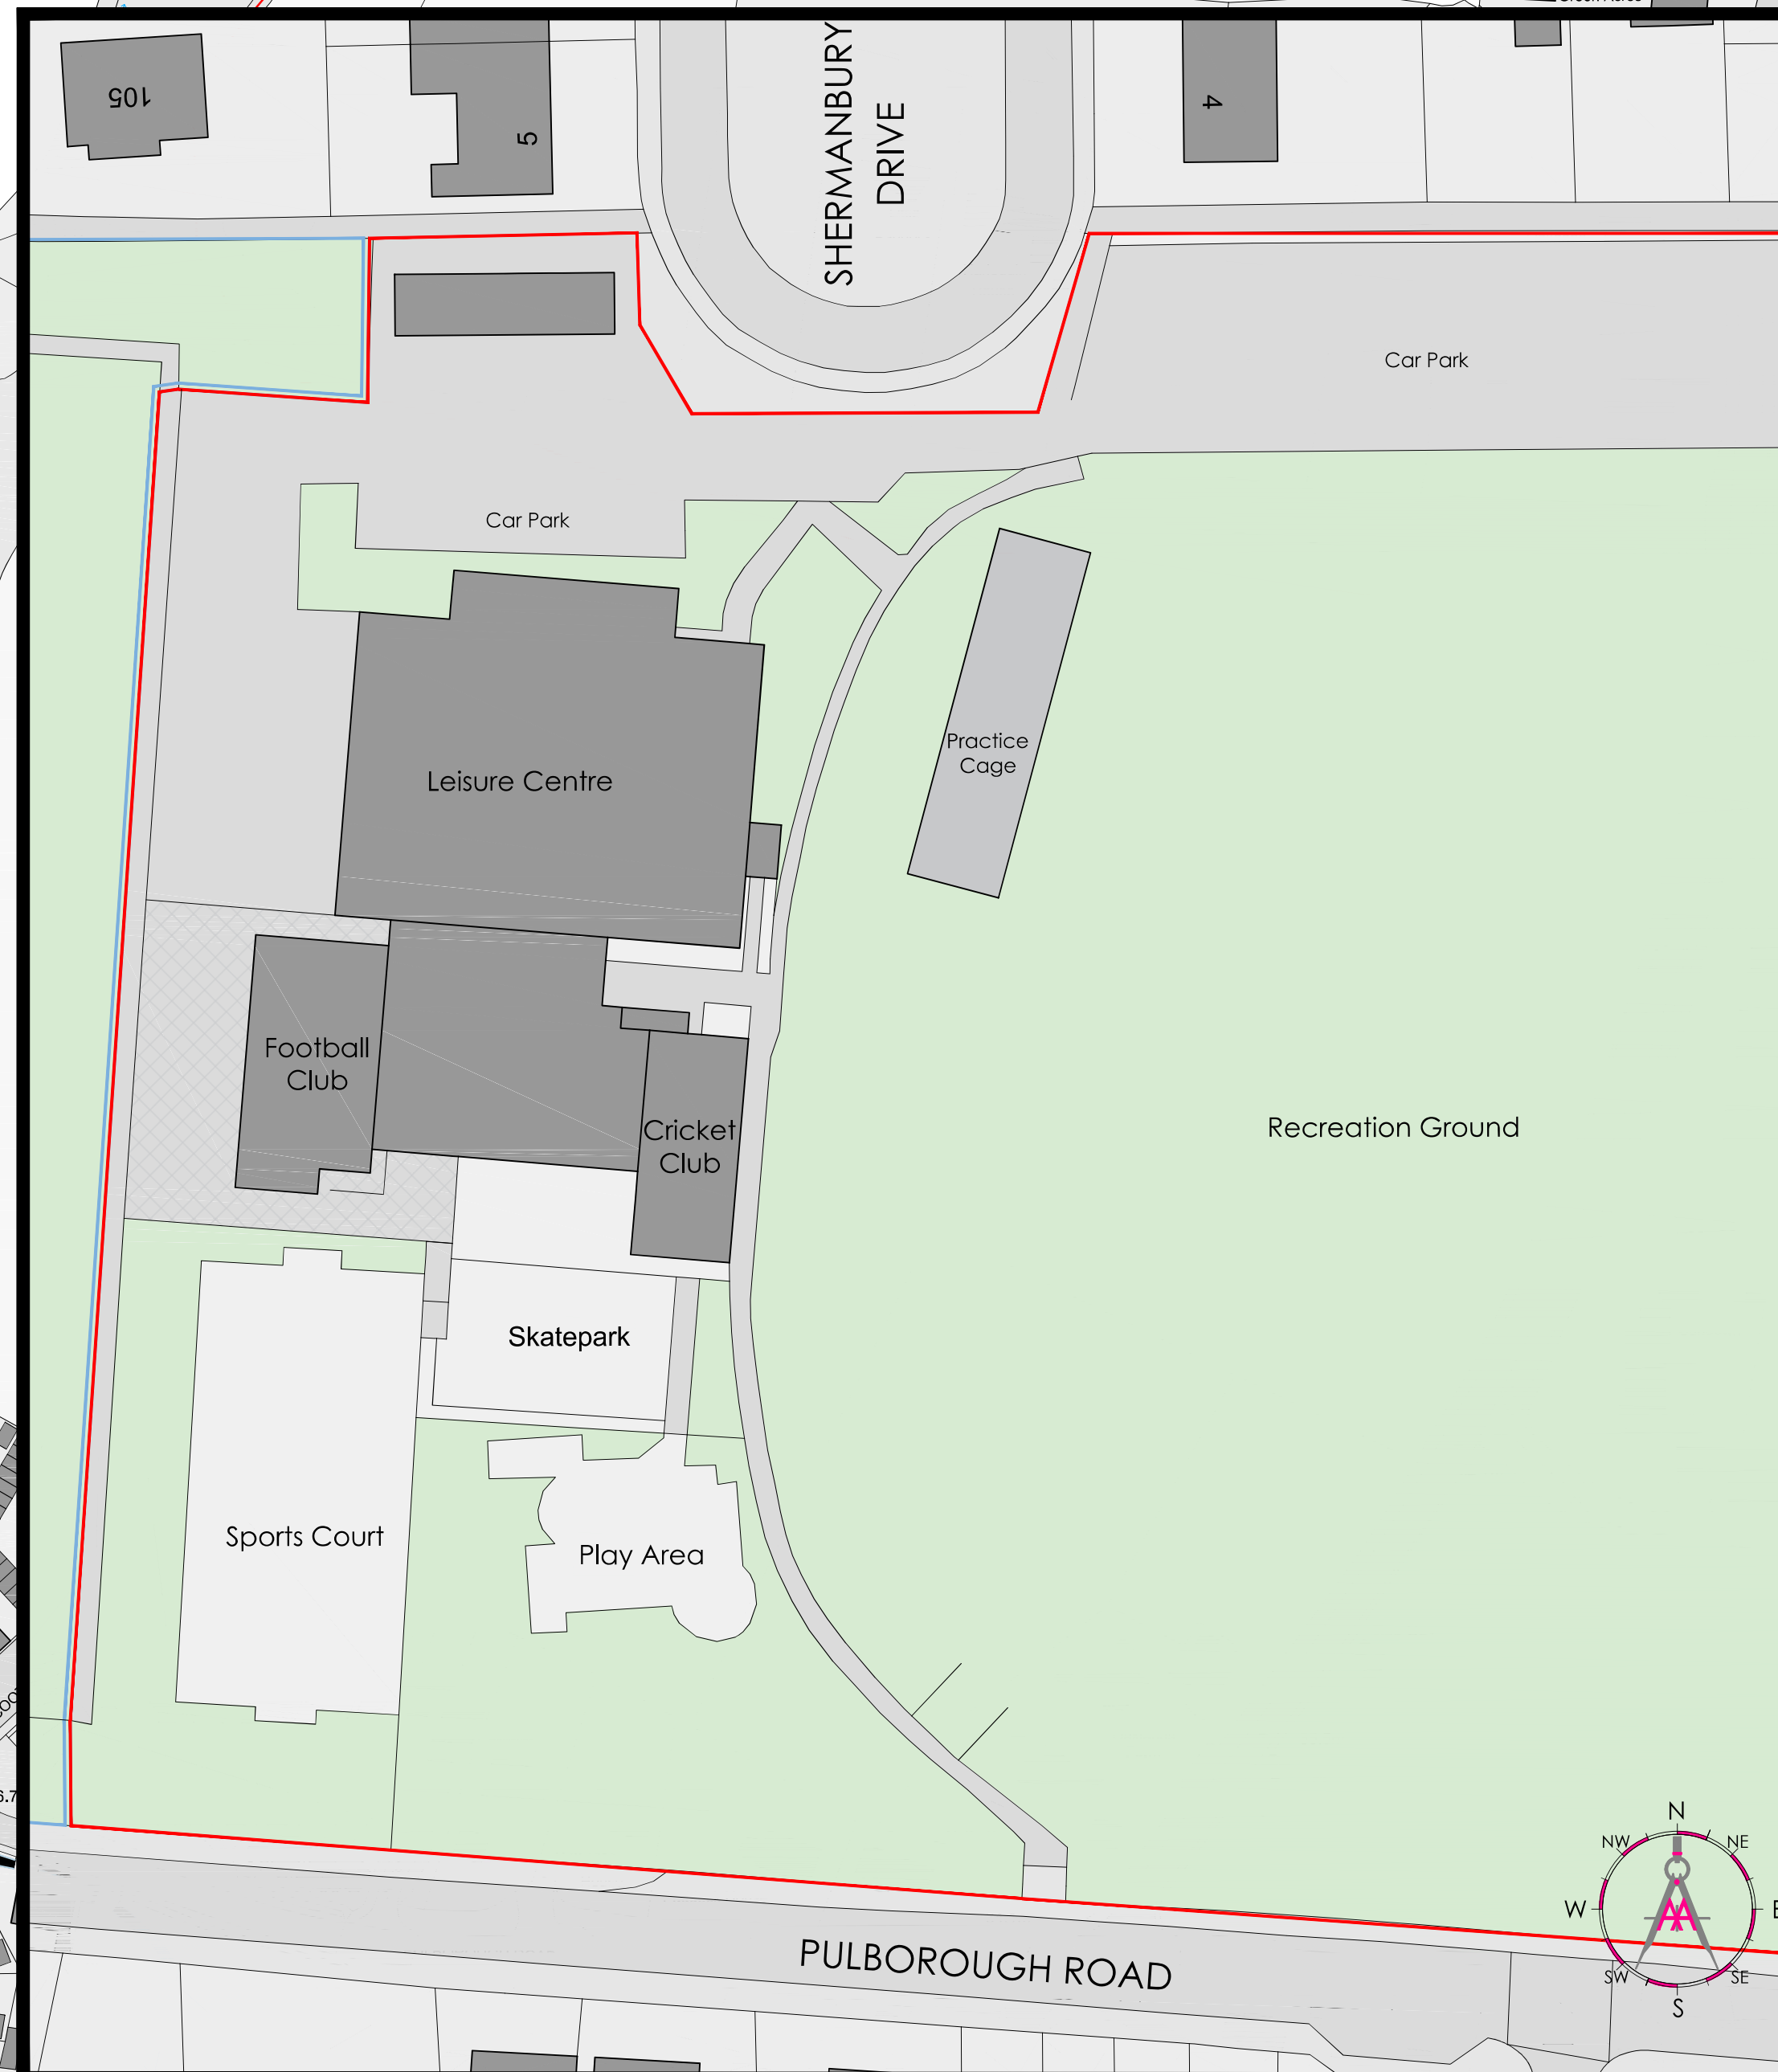

Site Plan 1:500

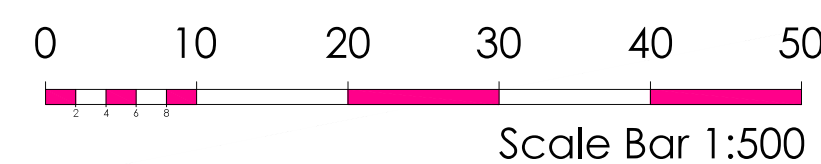

Location Plan 1:1250

