



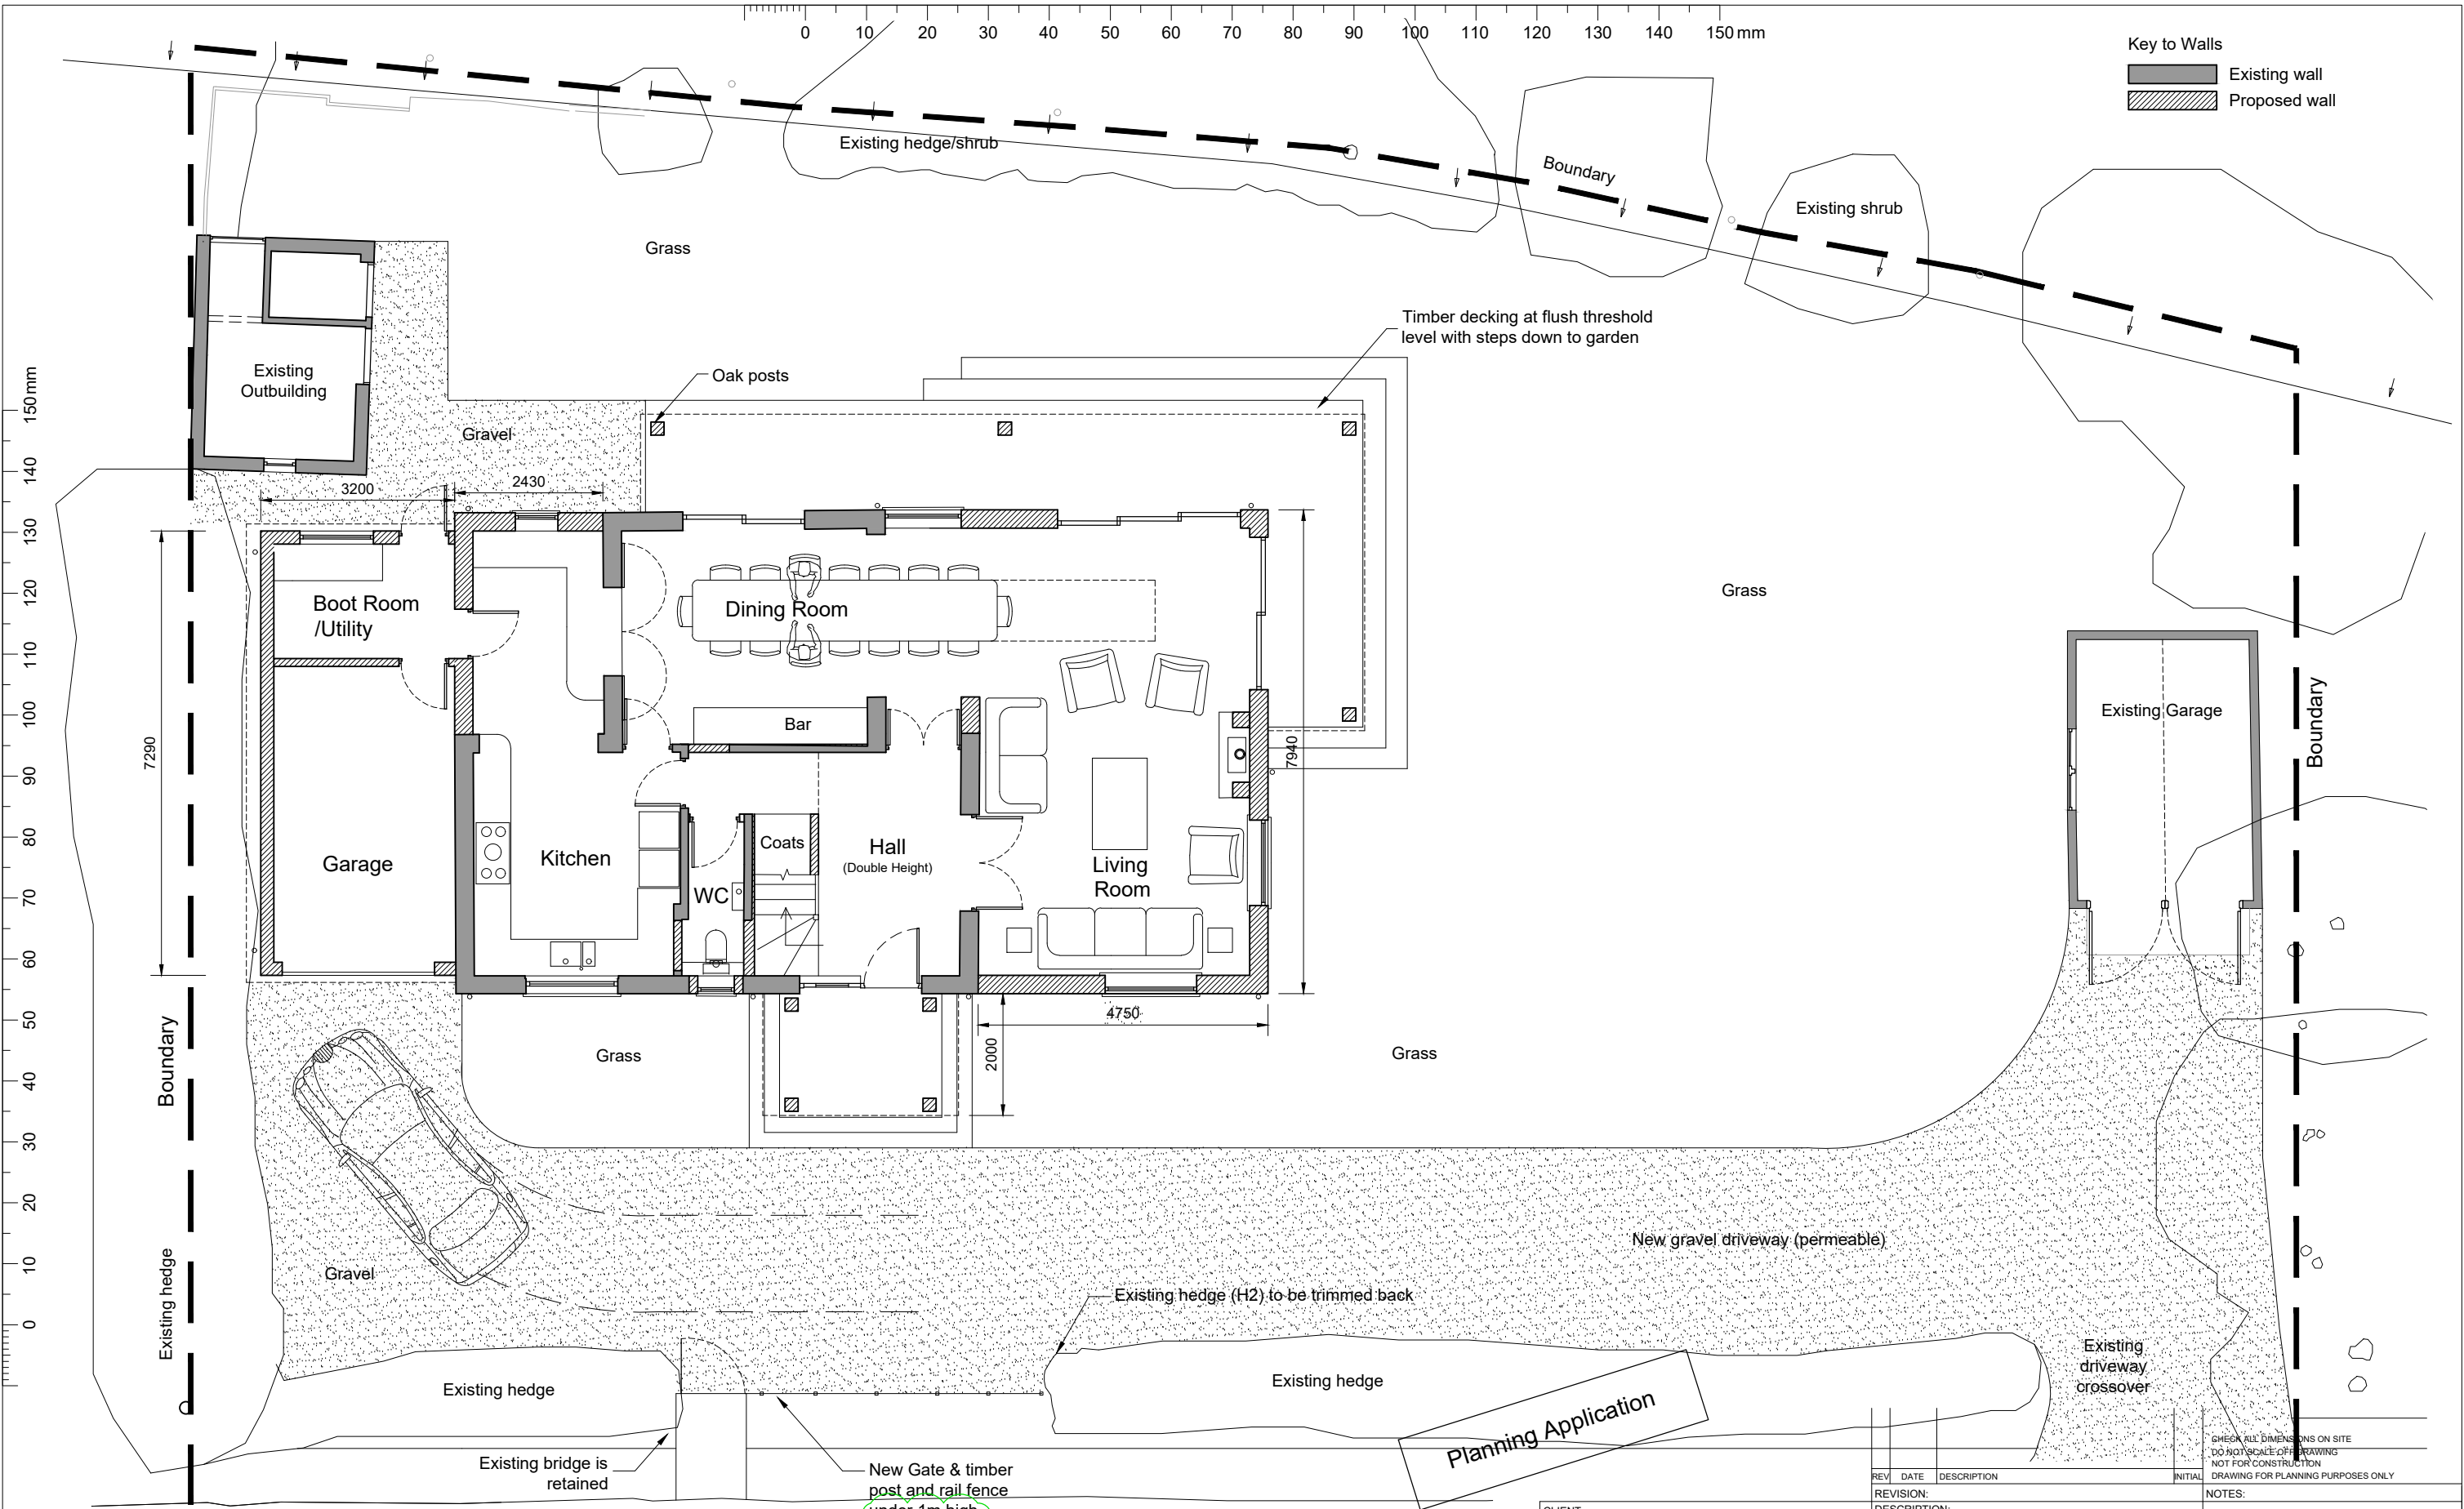

Proposed Ground Floor Plan 1:100

Nuthurst Road

Planning Application

 

|            |  |  |                                                          |  |  |                                                                                            |  |
|------------|--|--|----------------------------------------------------------|--|--|--------------------------------------------------------------------------------------------|--|
| CLIENT:    |  |  | REVISION:                                                |  |  | NOTES:                                                                                     |  |
| Mr Andrews |  |  | DESCRIPTION:                                             |  |  | RATHBONE•MILLER<br>architecture & project management                                       |  |
| SCALE:     |  |  | PROJECT:                                                 |  |  | First Floor, 39 High Street,<br>Steyning, West Sussex, BN44 3YE<br>Telephone: 01903 879873 |  |
| DATE:      |  |  | DRAWING NUMBER:                                          |  |  | 22546 - 114                                                                                |  |
| DRAWN:     |  |  | REVISION:                                                |  |  | B                                                                                          |  |
| May 26'    |  |  | Clovelly, Nuthurst Road<br>Monks Gate, Horsham, RH13 6LG |  |  | © Copyright RATHBONE MILLER LIMITED                                                        |  |
| PF/TR      |  |  |                                                          |  |  |                                                                                            |  |