


Notes:

1. THE COPYRIGHT OF THIS DRAWING IS VESTED IN ARCHEVOLVE AND IT MAY NOT BE REPRODUCED IN WHOLE OR PART OR USED FOR THE MANUFACTURE OF ANY ARTICLE WITHOUT THE EXPRESS PERMISSION OF THE COPYRIGHT HOLDERS.
2. WORK TO FIGURED DIMENSIONS ONLY.
3. THIS DRAWING IS TO BE READ IN CONJUNCTION WITH ALL RELEVANT ARCHITECT'S, SERVICE ENGINEER'S AND ARCHEVOLVE AND SPECIFICATIONS.

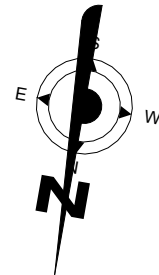

Commerial GIA		
Name	Level	Area
Basement	Basement Floor	49 m²
Ground Floor	Proposed Ground Floor	63 m²
First Floor	Proposed First Floor	26 m²
Second Floor	Second Floor	47 m²
Grand total: 4		184 m²

LEGEND

Property Boundary

Revision Number	Revision Description	Issued by	Revision Date
-----------------	----------------------	-----------	---------------

DATE: 24/11/25 STATUS: PLANNING ISSUE SHEET SIZE: A1

SCALE: As indicated DRAWN: AP CHECKED:

CLIENT: Nigel Dyer SITE ADDRESS: 31 West Street Storrington RH20 4DZ

REVISION:

DRAWING NO: APC/153/ 25/01

PROJECT NO:

DRAWING: Change of Use

TITLE: Floor Plans 1 of 2




ARCHEVOLVE

// design @archevolve.co.uk

// www. archevolve.co.uk

// 01798 879894

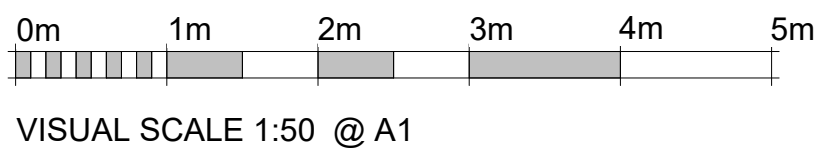

VISUAL SCALE 1:50 @ A1

A-A
04

A-A
04

Office

Office

Corridor

Office

WC

Kitchen

Corridor

UP

DN

Denise's
Kitchen
Link

B-B
04

B-B
04

B-B
04

Basement Floor

1 : 50

Ground Floor Plan

1 : 50

First Floor Plan

1 : 50