



Commerial GIA		
Name	Level	Area
Basement	Basement Floor	49 m²
Ground Floor	Proposed Ground Floor	63 m²
First Floor	Proposed First Floor	26 m²
Second Floor	Second Floor	47 m²
Grand total: 4		184 m²

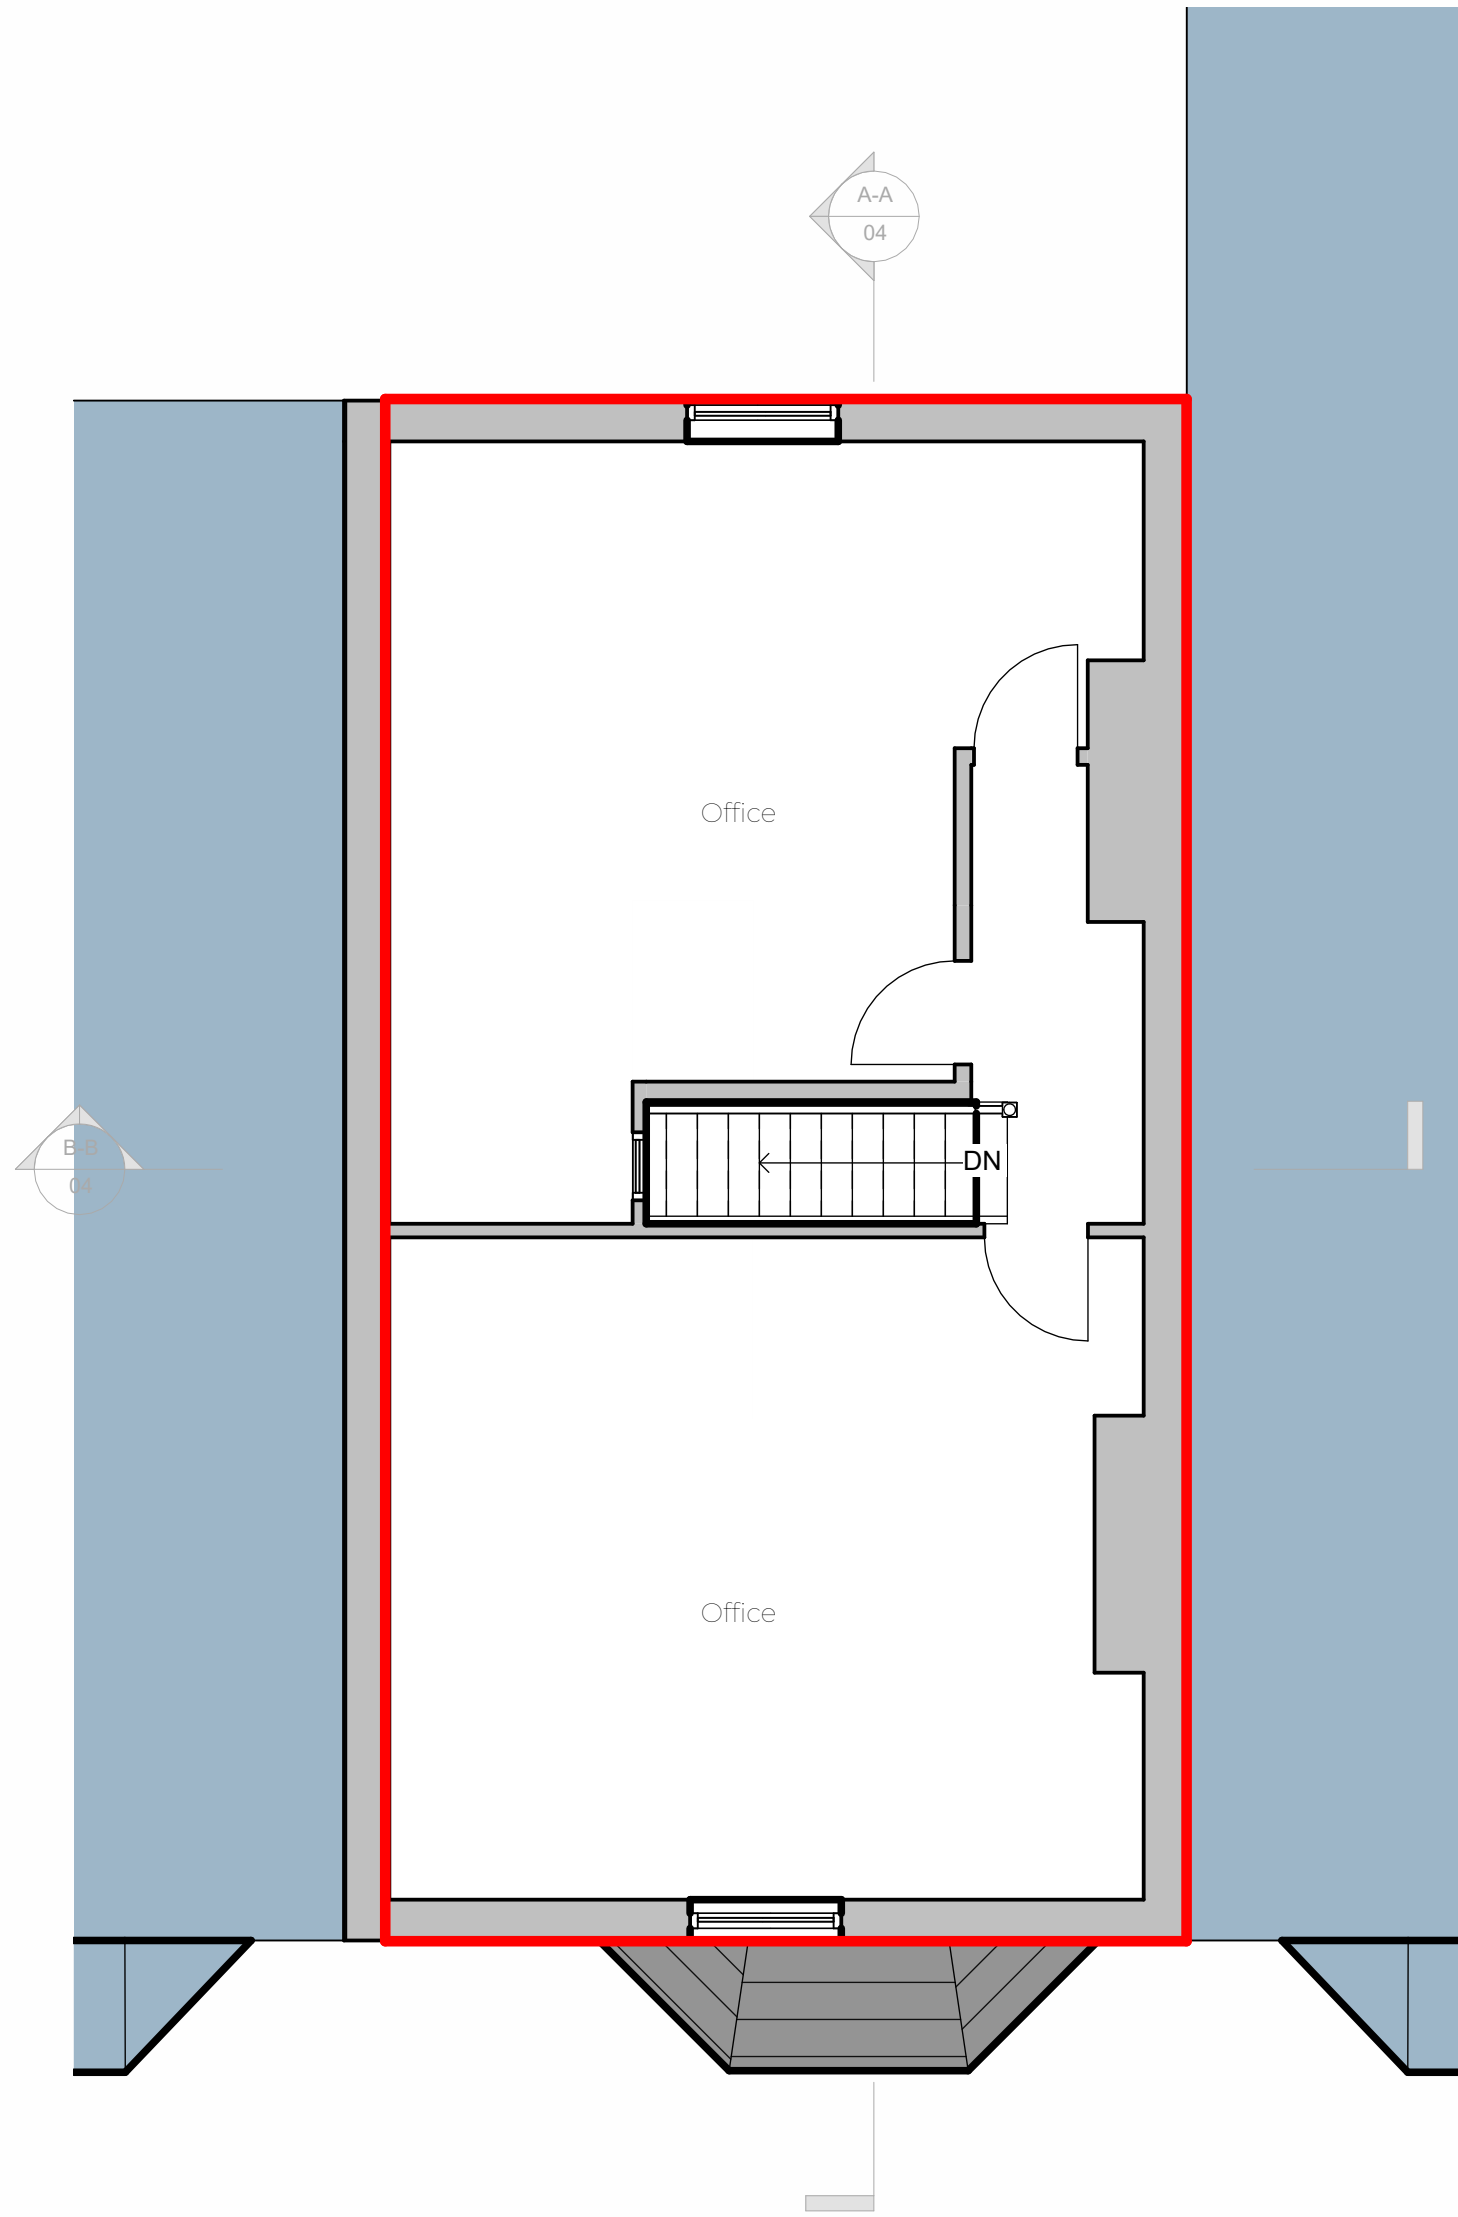

Second Floor
1 : 50

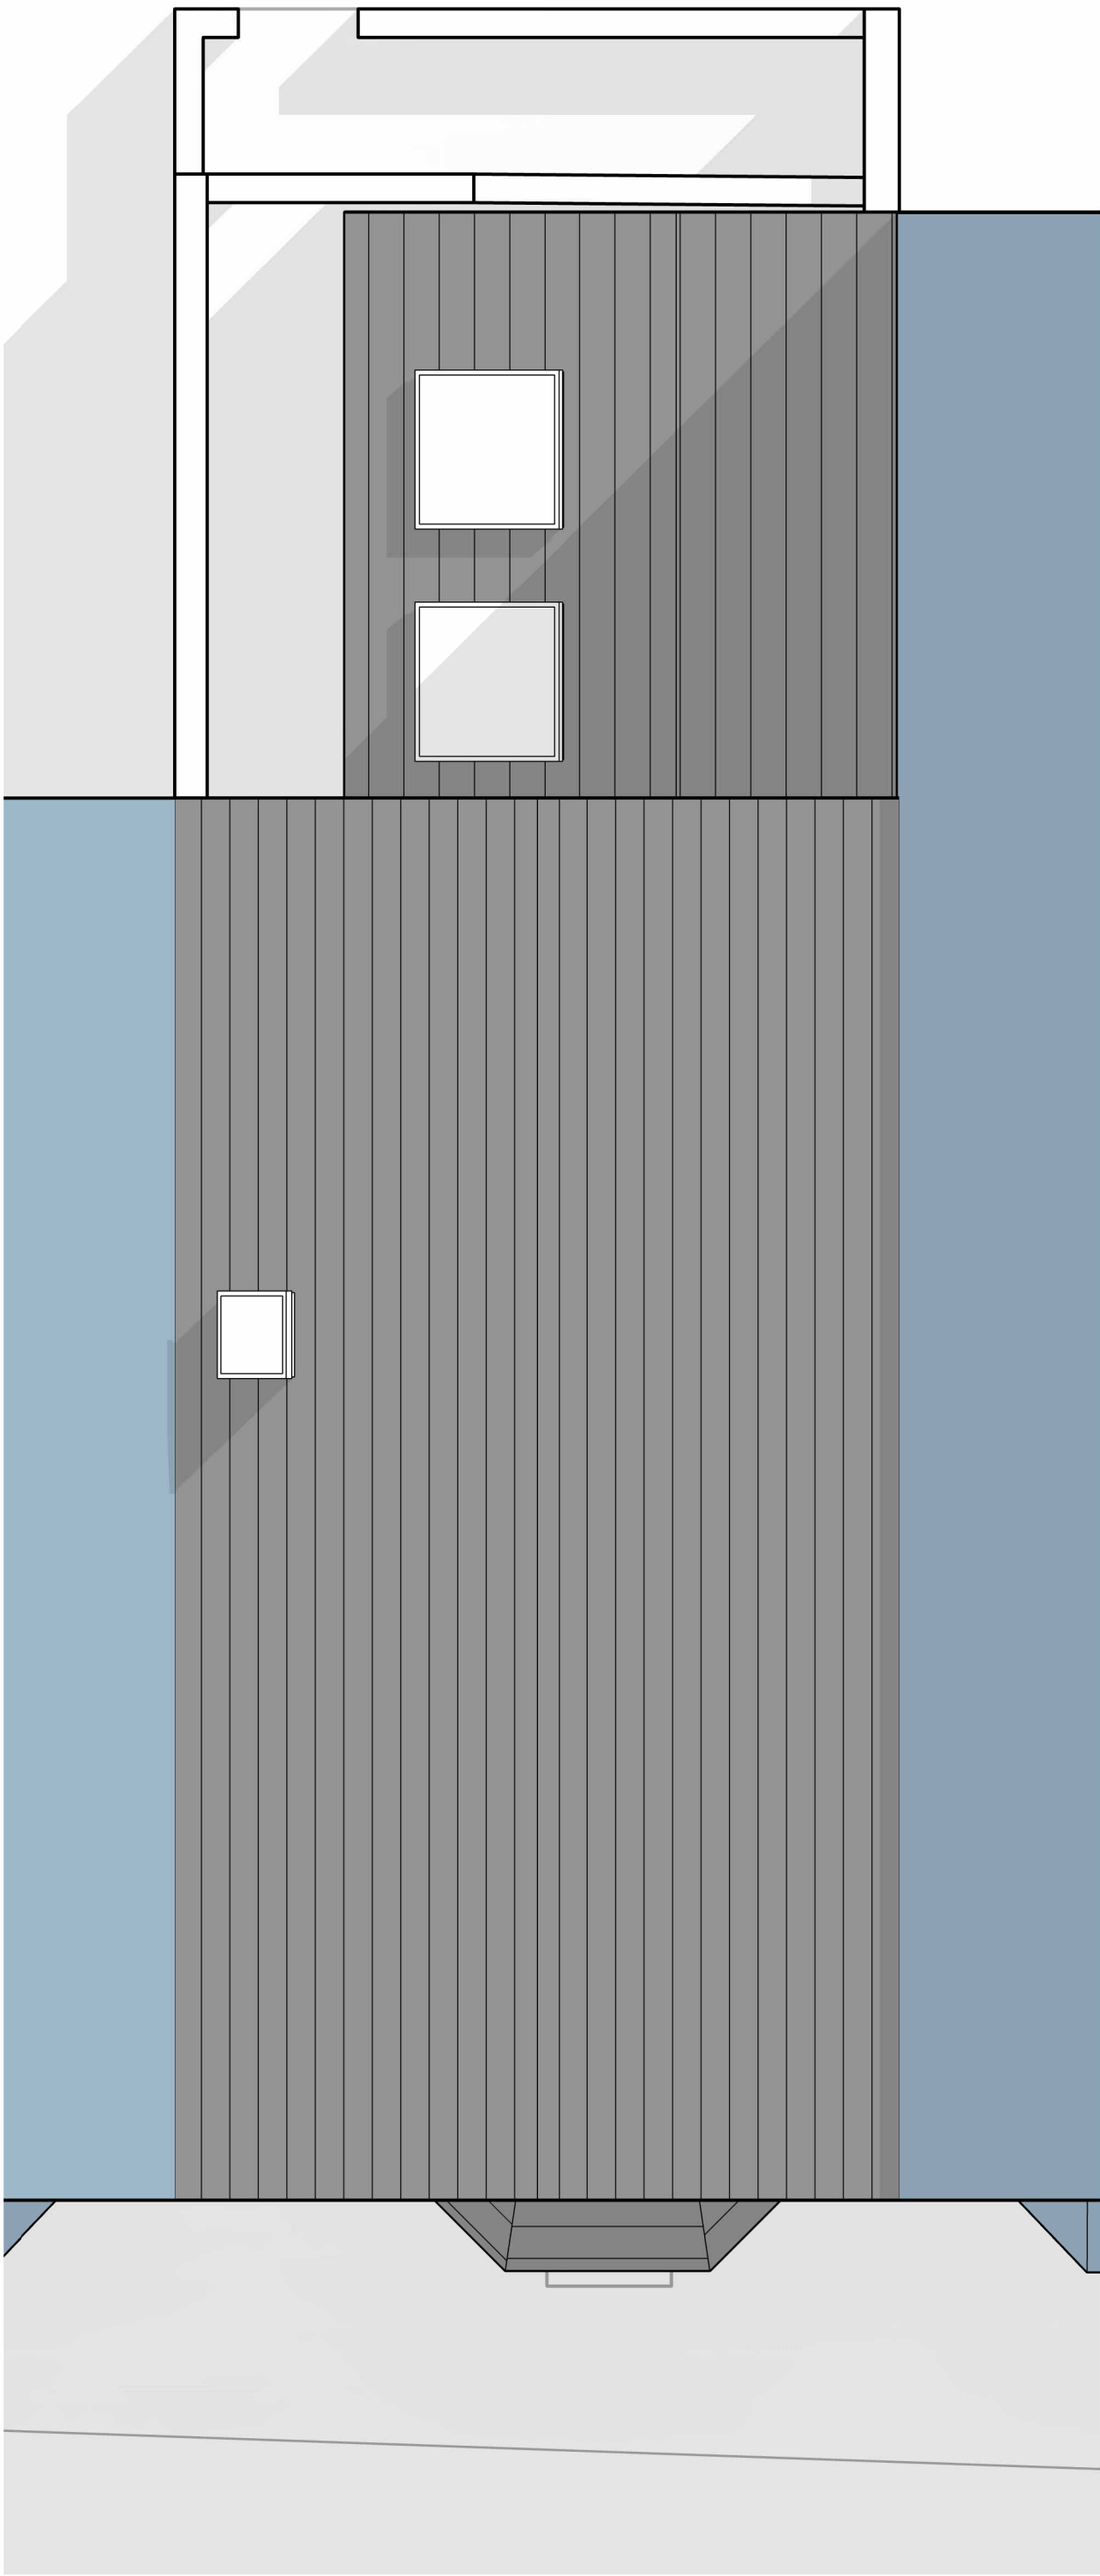

Roof Plan
1 : 50



- Notes:
1. THE COPYRIGHT OF THIS DRAWING IS VESTED IN ARCHEVOLVE AND IT MAY NOT BE REPRODUCED IN WHOLE OR PART OR USED FOR THE MANUFACTURE OF ANY ARTICLE WITHOUT THE EXPRESS PERMISSION OF THE COPYRIGHT HOLDERS.
 2. WORK TO FIGURED DIMENSIONS ONLY.
 3. THIS DRAWING IS TO BE READ IN CONJUNCTION WITH ALL RELEVANT ARCHITECT'S, SERVICE ENGINEER'S AND ARCHEVOLVE AND SPECIFICATIONS.

LEGEND

Property Boundary

Revision Number	Revision Description	Issued by	Revision Date
DATE: STATUS: SHEET SIZE:			
24/11/25 PLANNING ISSUE A1			
SCALE: DRAWN: CHECKED:			
As indicated AP			
CLIENT: SITE ADDRESS:			
Nigel Dyer		31 West Street Storrington RH20 4DZ	

DRAWING:
Change of Use

TITLE:
Floor Plans 2 of 2

PROJECT NO:
DRAWING NO:
REVISION:
APC/153/ 25/02




ARCHEVOLVE

✉ // design @archevolve.co.uk

🌐 // www. archevolve.co.uk

☎ // 01798 879894

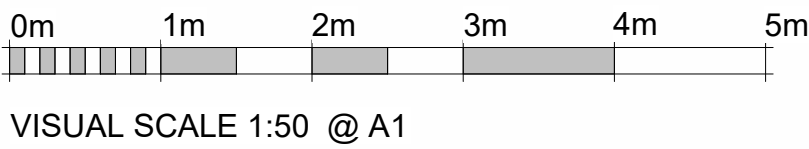

VISUAL SCALE 1:50 @ A1