



Notes:

1. THE COPYRIGHT OF THIS DRAWING IS VESTED IN ARCHEVOLVE AND IT MAY NOT BE REPRODUCED IN WHOLE OR PART OR USED FOR THE MANUFACTURE OF ANY ARTICLE WITHOUT THE EXPRESS PERMISSION OF THE COPYRIGHT HOLDERS.
2. WORK TO FIGURED DIMENSIONS ONLY.
3. THIS DRAWING IS TO BE READ IN CONJUNCTION WITH ALL RELEVANT ARCHITECT'S, SERVICE ENGINEER'S AND ARCHEVOLVE AND SPECIFICATIONS.

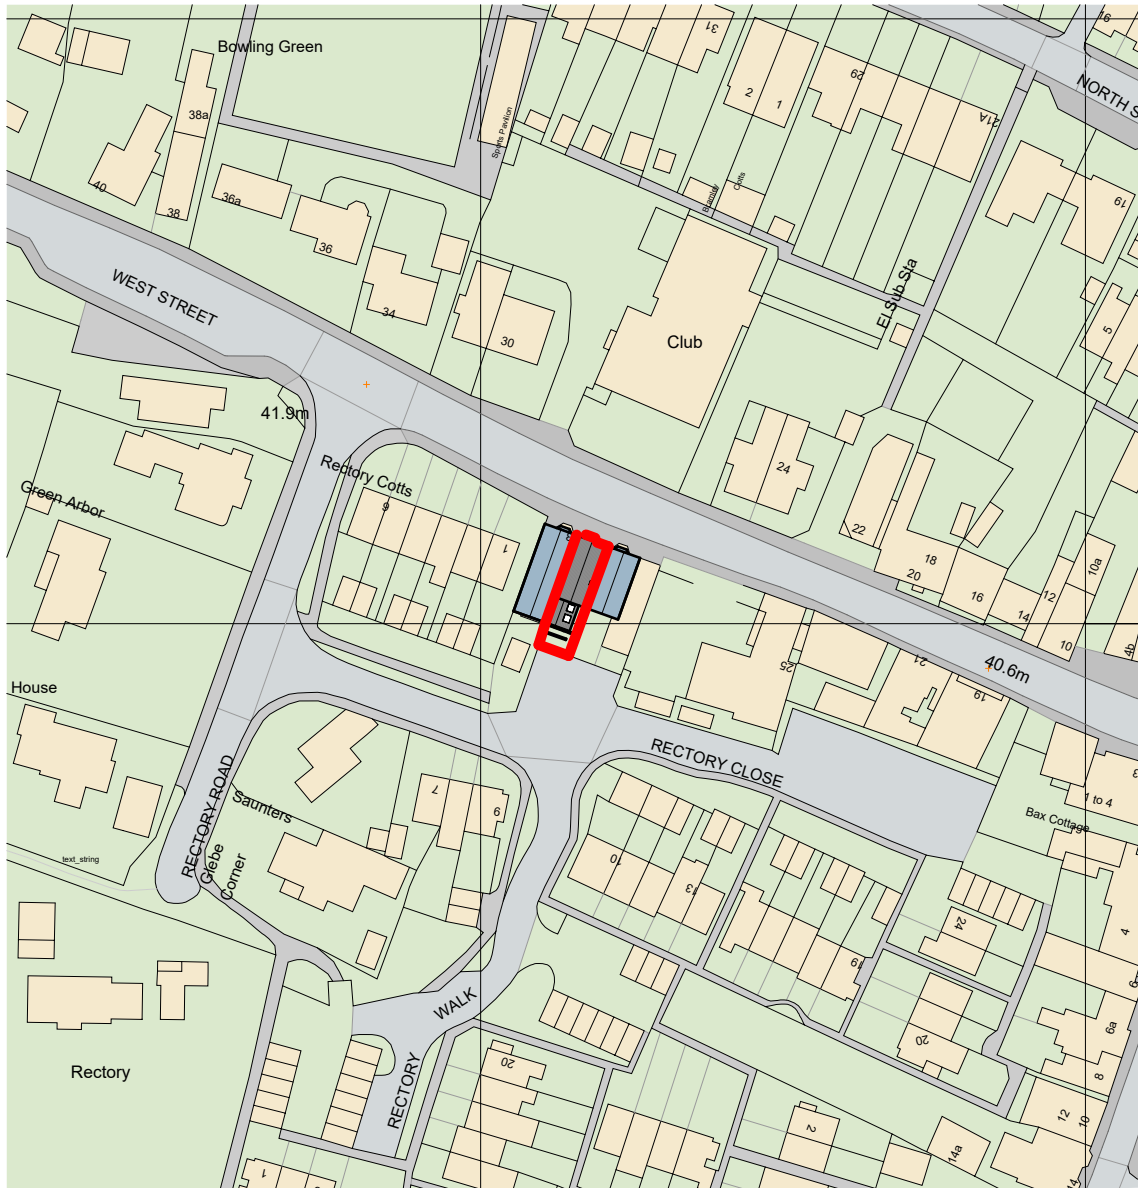


Location Plan
1 : 1250

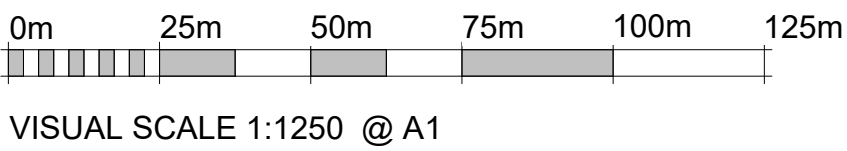

VISUAL SCALE 1:1250 @ A1

Site Plan
1 : 500

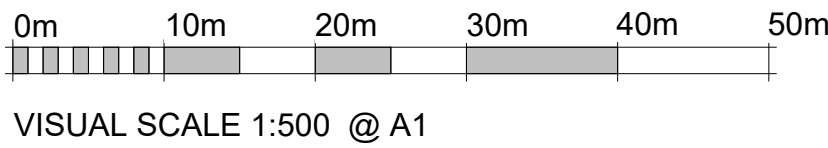

VISUAL SCALE 1:500 @ A1

Revision Number	Revision Description	Issued by	Revision Date
DATE:	STATUS:	SHEET SIZE:	
24/11/25	PLANNING ISSUE	A1	
SCALE:	DRAWN:	CHECKED:	
As indicated	AP		
CLIENT:		SITE ADDRESS:	
Nigel Dyer		31 West Street Storrington RH20 4DZ	

DRAWING NO:	PROJECT NO:	REVISION:
ARC/153/		
25/05		



ARCH**EVOLVE**

✉ // design @archevolve.co.uk

🌐 // [www. archevolve.co.uk](http://www.archevolve.co.uk)

☎ // 01798 879894