

Notes:

1. THE COPYRIGHT OF THIS DRAWING IS VESTED IN ARCHEVOLVE AND IT MAY NOT BE REPRODUCED IN WHOLE OR PART OR USED FOR THE MANUFACTURE OF ANY ARTICLE WITHOUT THE EXPRESS PERMISSION OF THE COPYRIGHT HOLDERS.

2. WORK TO FIGURED DIMENSIONS ONLY.

3. THIS DRAWING IS TO BE READ IN CONJUNCTION WITH ALL RELEVANT ARCHITECT'S, SERVICE ENGINEER'S AND ARCHEVOLVE AND SPECIFICATIONS.

LEGEND

Property Boundary

Revision Number	Revision Description	Issued by	Revision Date
-----------------	----------------------	-----------	---------------

DATE: 02/01/24 STATUS: PLANNING ISSUE SHEET SIZE: A1

SCALE: As indicated DRAWN: AP CHECKED:

CLIENT: Nigel Dyer SITE ADDRESS: 31 West Street, Storrington, RH20 4DZ

Change of Use

Proposed Floor Plans 1 of 2

PROJECT NO: APC/153/ 25/06



ARCHEVOLVE


// design @archevolve.co.uk

// www. archevolve.co.uk

// 01798 879894




VISUAL SCALE 1:50 @ A1

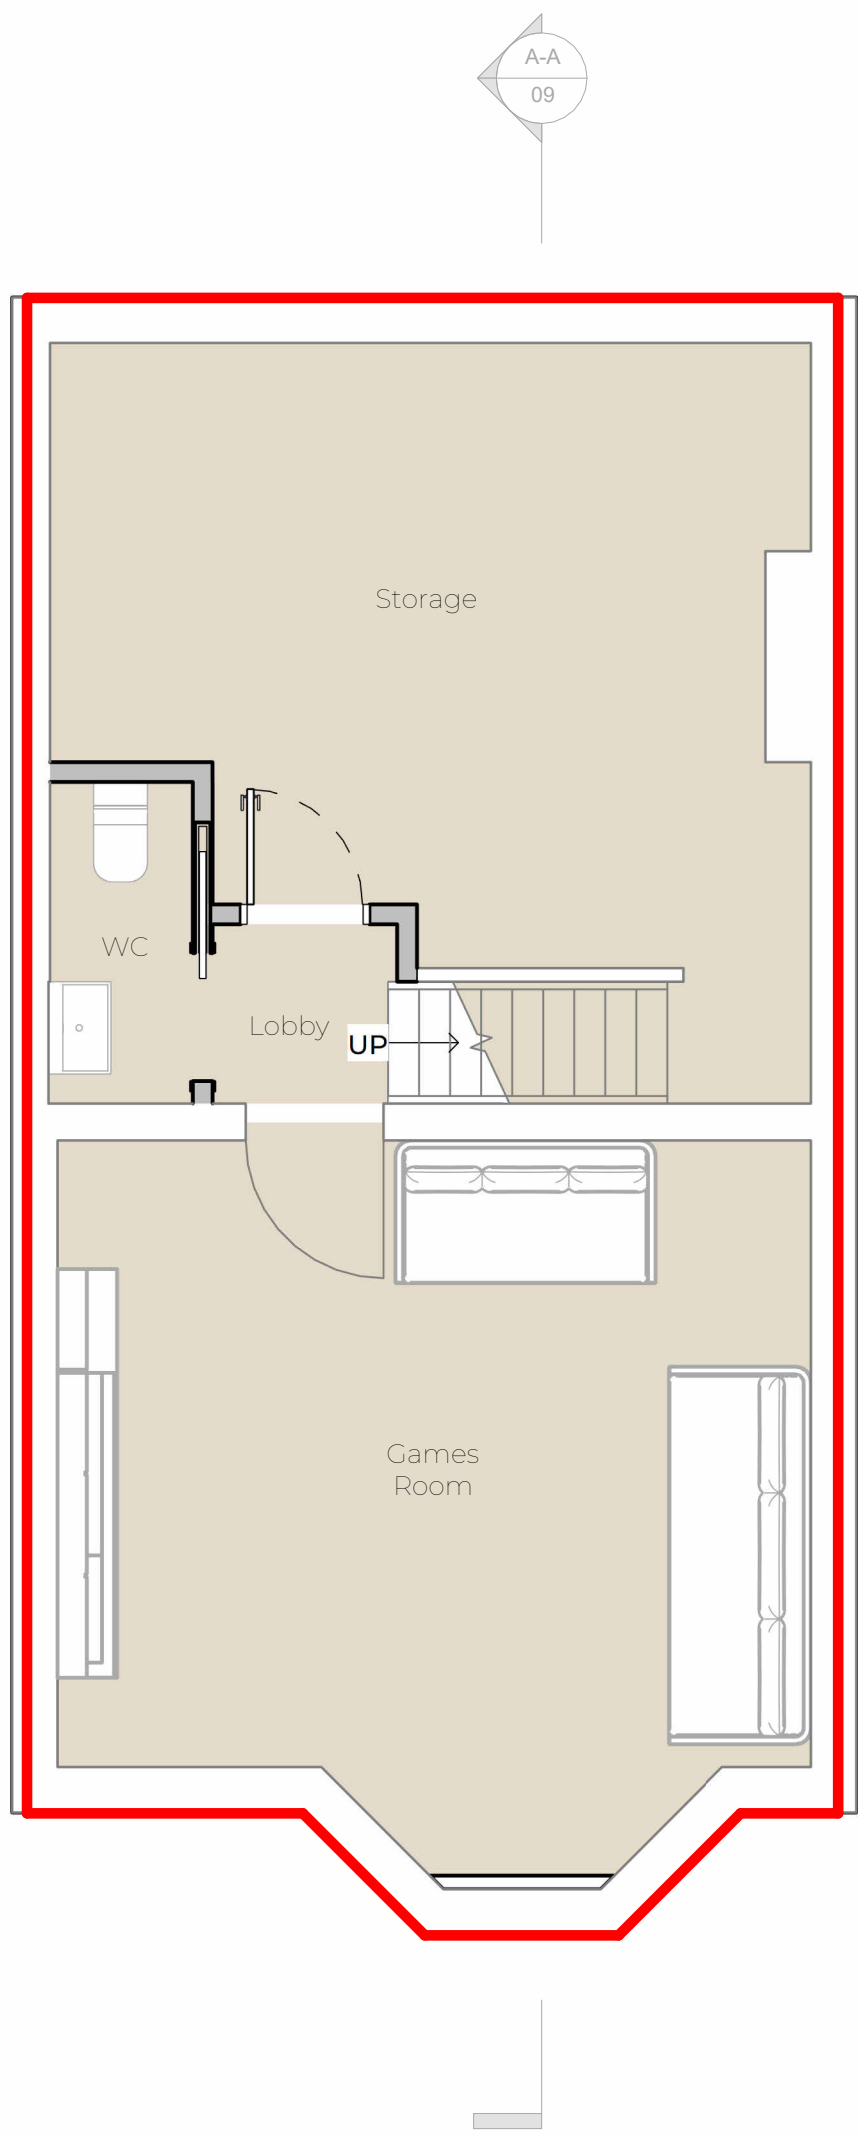

Proposed Basement Floor
1 : 50


Resi GIA		
Name	Level	Area
Bathroom	Proposed First Floor	6 m ²
Bedroom	Proposed Ground Floor	13 m ²
Bedroom 1	Second Floor	18 m ²
Bedroom 2	Second Floor	16 m ²
Bedroom 3	Proposed First Floor	10 m ²
Courtyard	Proposed Ground Floor	8 m ²
Cup'b	Proposed First Floor	0 m ²

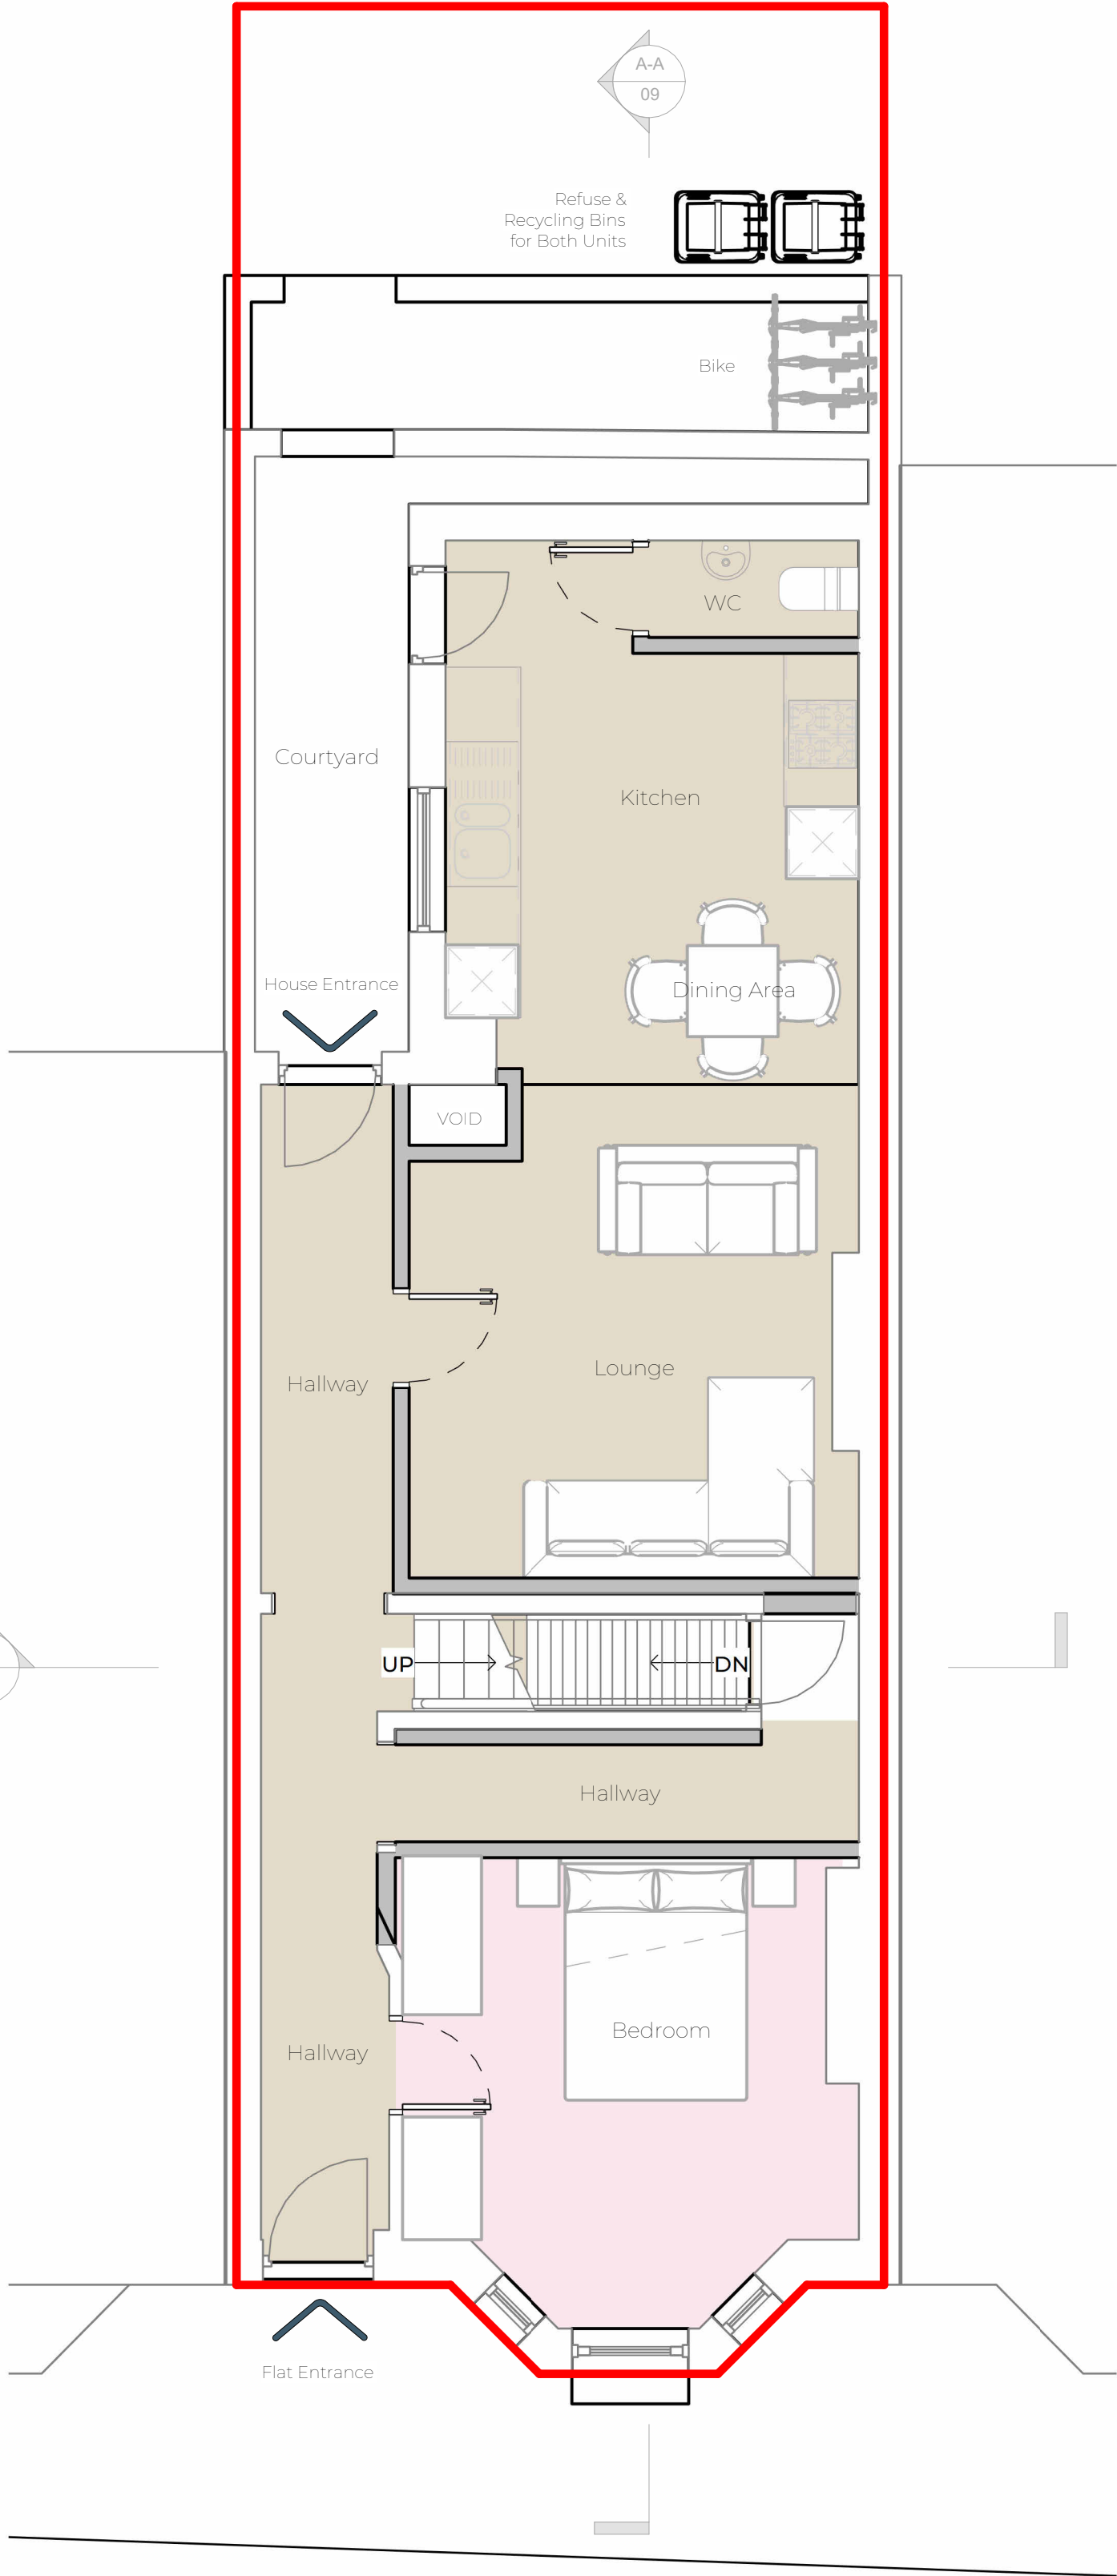

Proposed Ground Floor Plan
1 : 50

Resi GIA		
Name	Level	Area
Demise of Another Unit	Proposed First Floor	22 m ²
Dining Area	Proposed Ground Floor	10 m ²
En-suite	Second Floor	3 m ²
En-suite	Second Floor	4 m ²
Games Room	Basement Floor	22 m ²

Resi GIA		
Name	Level	Area
Hallway	Proposed Ground Floor	8 m ²
Hallway	Proposed Ground Floor	3 m ²
Hallway	Proposed Ground Floor	5 m ²
Kitchen	Proposed Ground Floor	9 m ²
Landing	Proposed Ground Floor	1 m ²

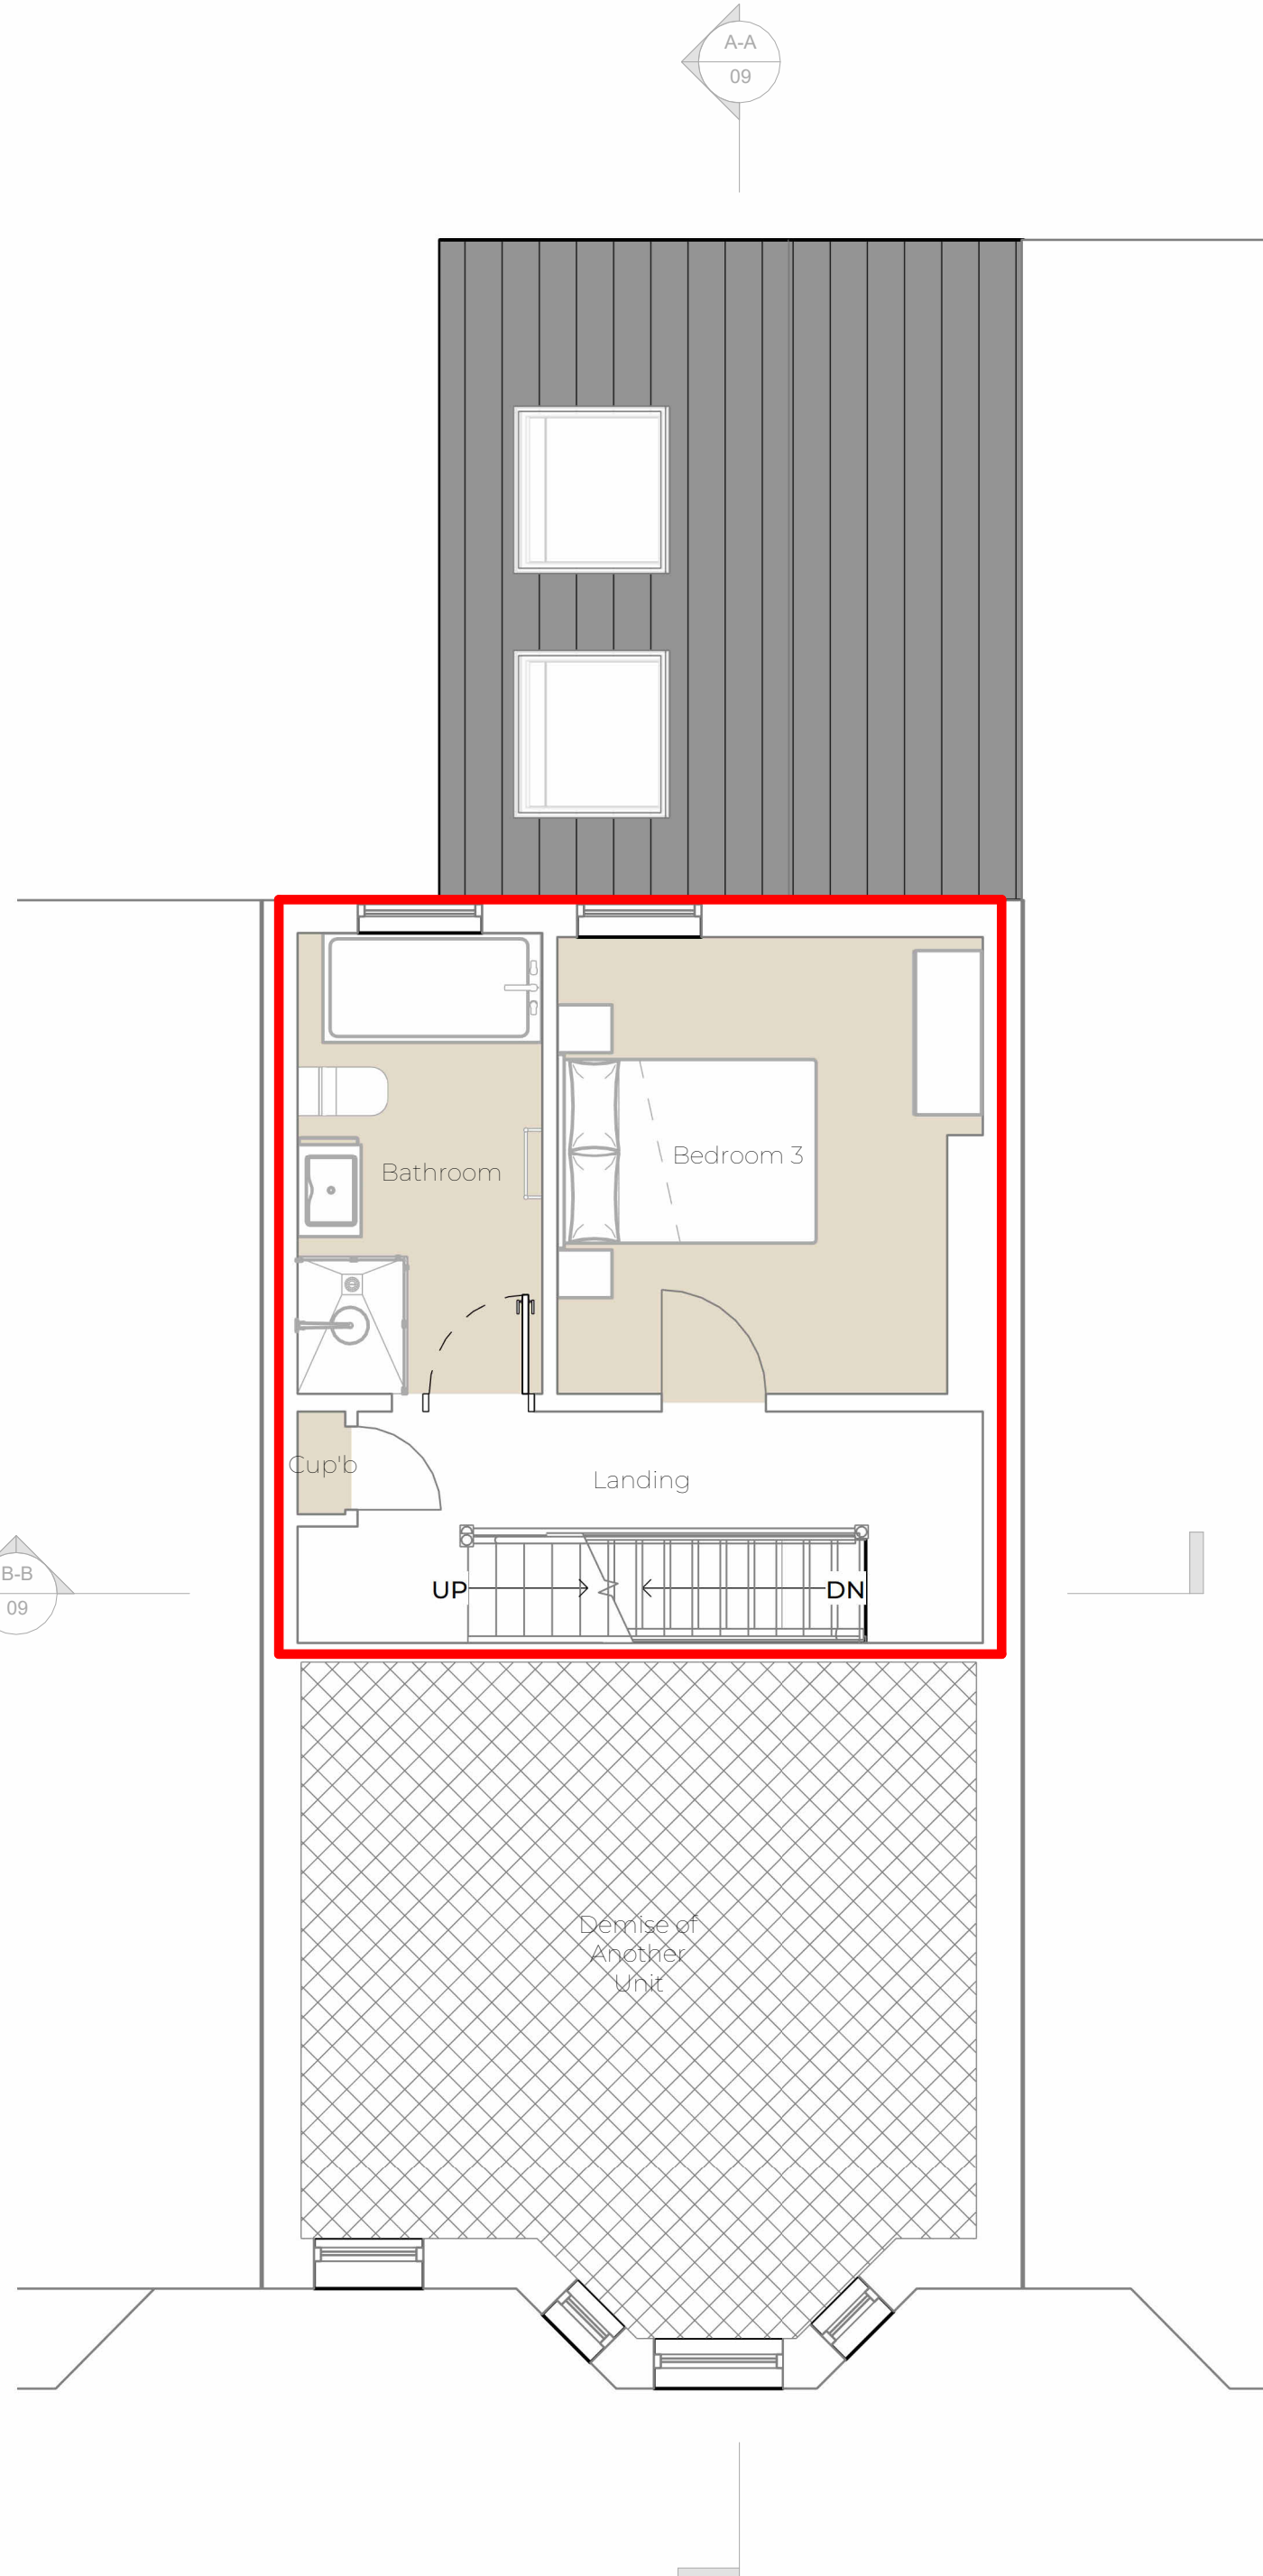

Proposed First Floor Plan
1 : 50