



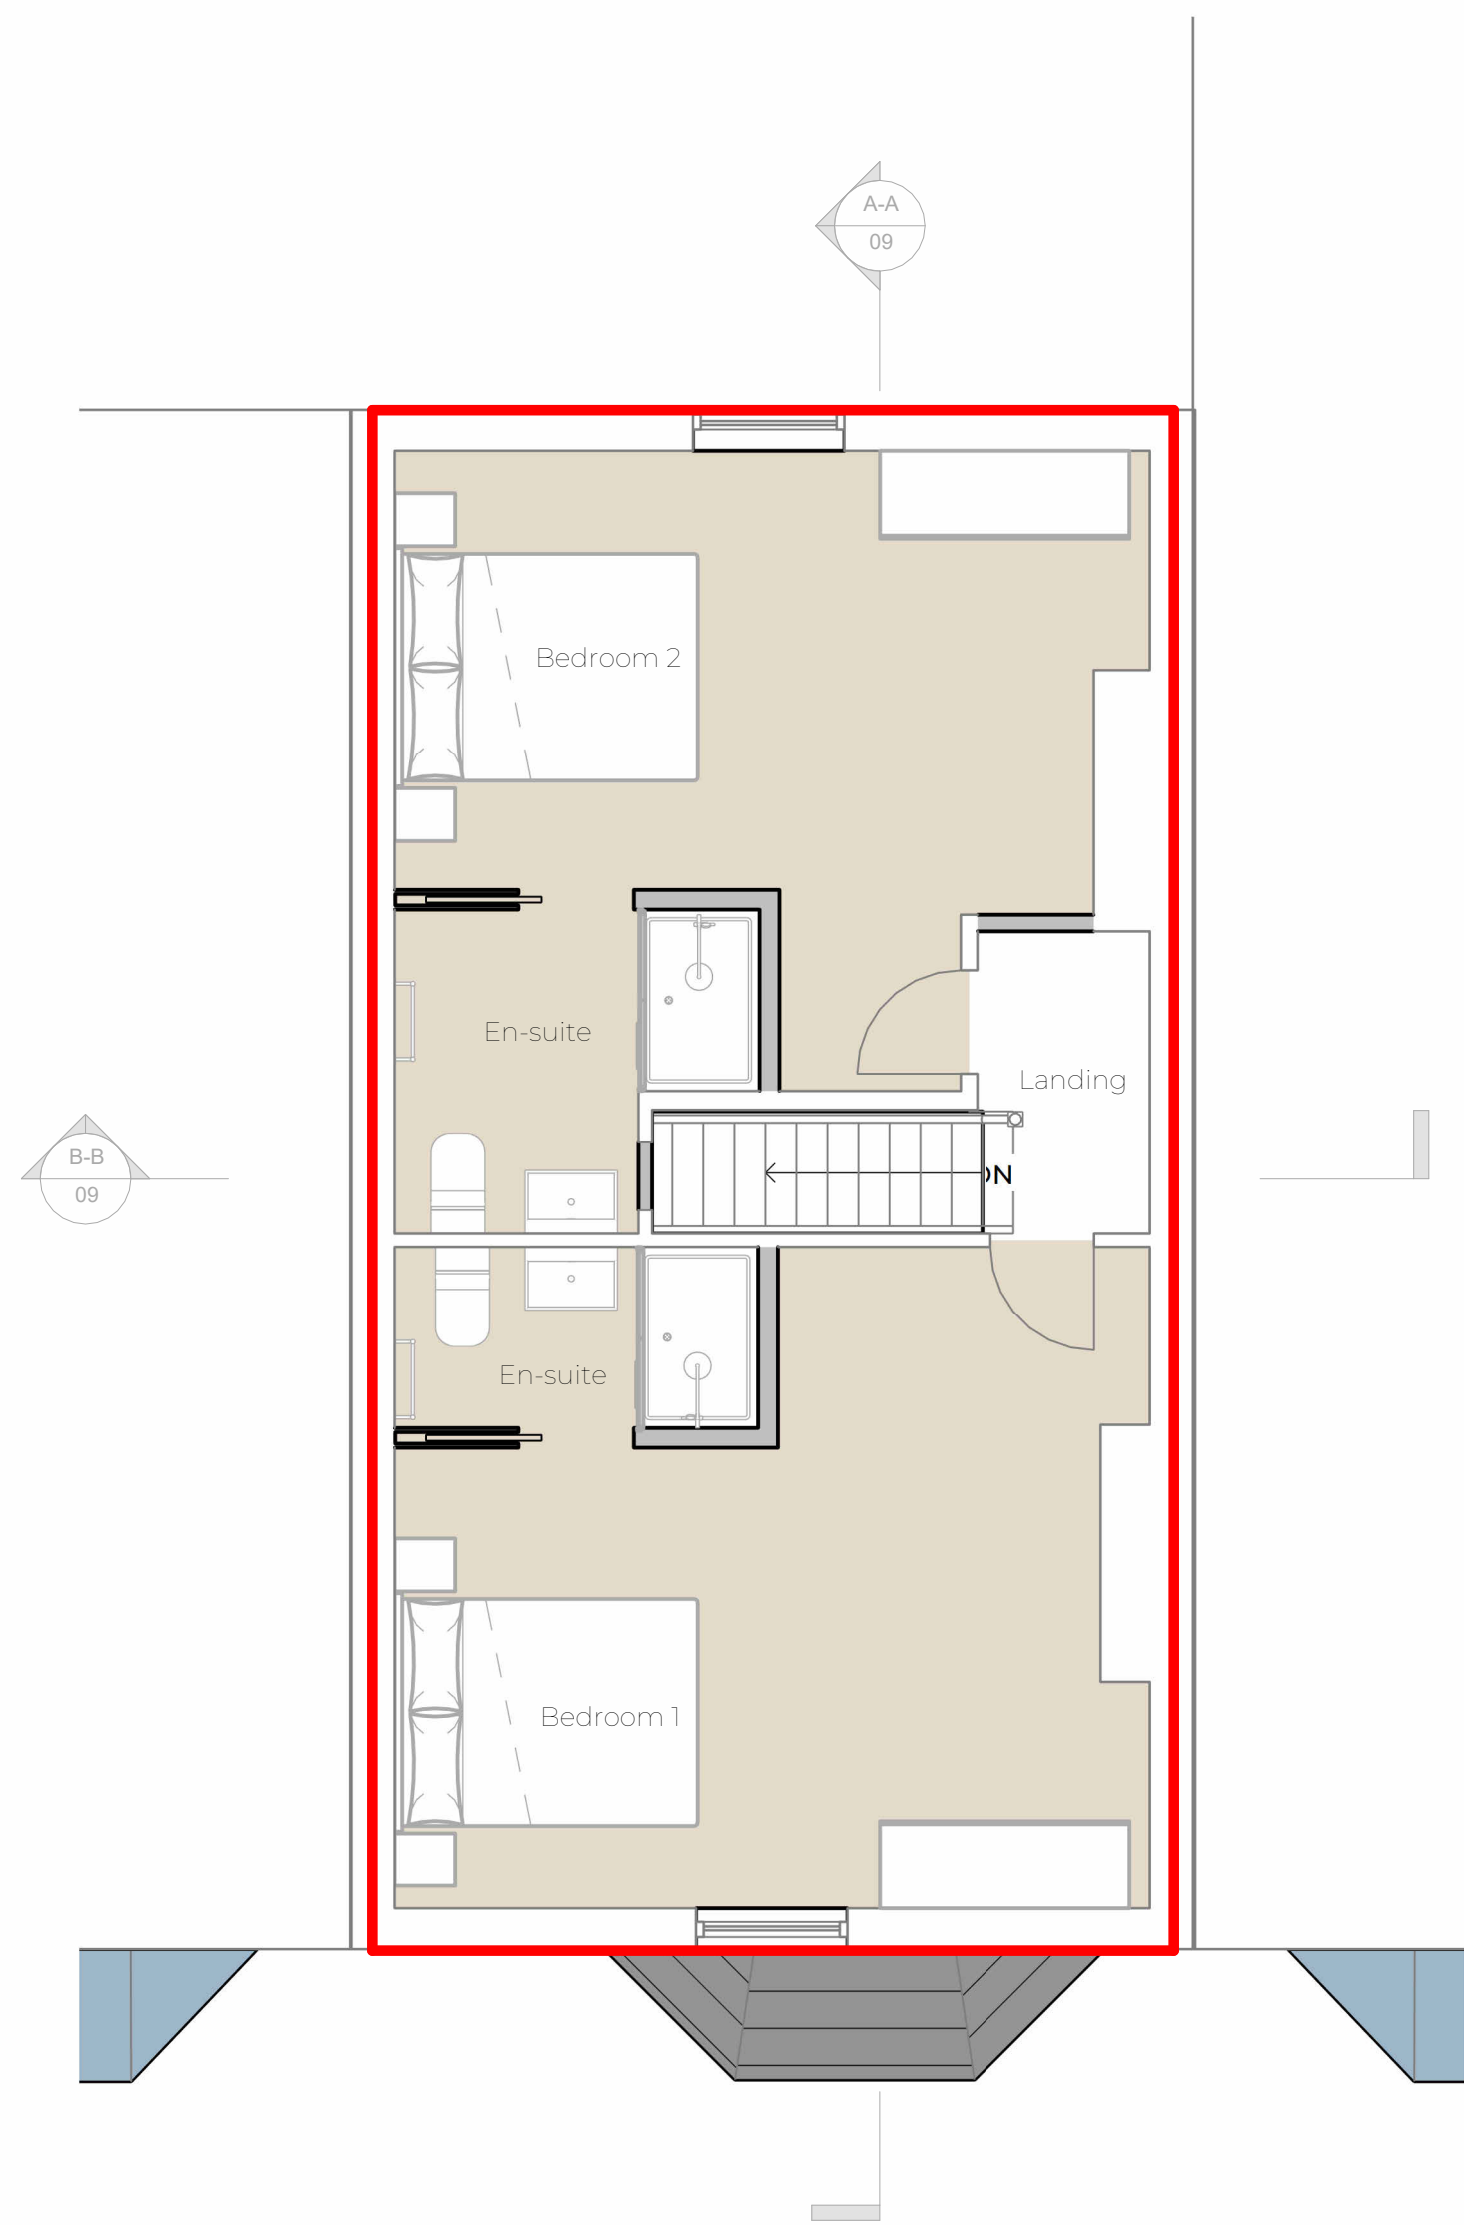

Second Floor
1 : 50

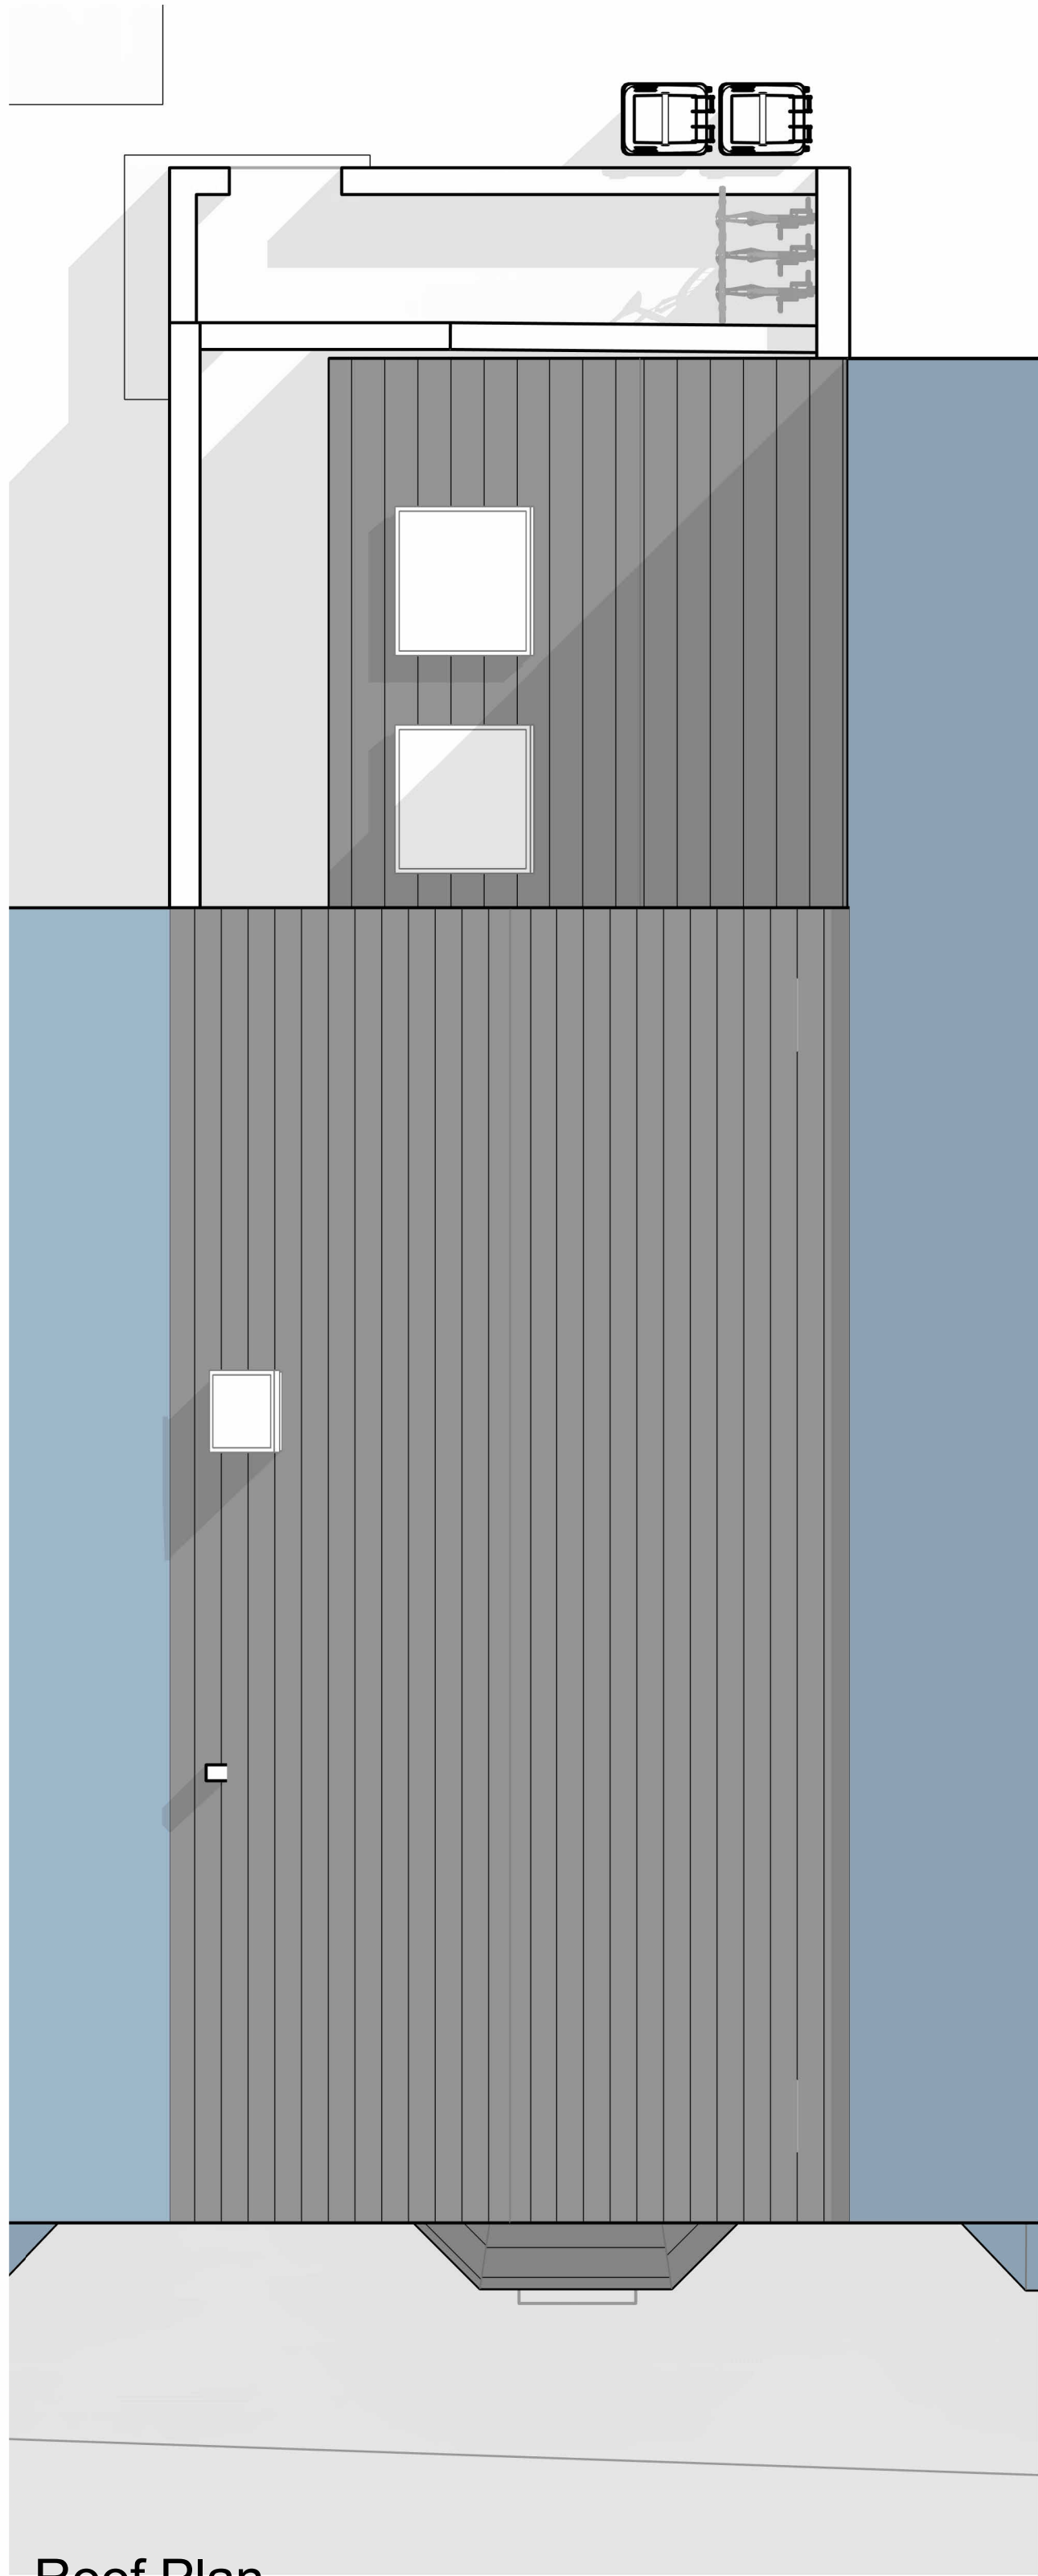

Roof Plan
1 : 50

Resi GIA		
Name	Level	Area
Bathroom	Proposed First Floor	6 m²
Bedroom	Proposed Ground Floor	13 m²
Bedroom 1	Second Floor	18 m²
Bedroom 2	Second Floor	16 m²
Bedroom 3	Proposed First Floor	10 m²
Courtyard	Proposed Ground Floor	8 m²
Cup'b	Proposed First Floor	0 m²

Resi GIA		
Name	Level	Area
Demise of Another Unit	Proposed First Floor	22 m²
Dining Area	Proposed Ground Floor	10 m²
En-suite	Second Floor	3 m²
En-suite	Second Floor	4 m²
Games Room	Basement Floor	22 m²

Resi GIA			
Name	Name	Level	Area
Hallway	Proposed First Floor	8 m²	
Hallway	Proposed Ground Floor	3 m²	
Hallway	Proposed Ground Floor	3 m²	
Kitchen	Proposed Ground Floor	9 m²	
Storage	Proposed Ground Floor	2 m²	
WC	Basement Floor	2 m²	
WC	Proposed Ground Floor	1 m²	
Grand total: 24			203 m²

- Notes:
1. THE COPYRIGHT OF THIS DRAWING IS VESTED IN ARCHEVOLVE AND IT MAY NOT BE REPRODUCED IN WHOLE OR PART OR USED FOR THE MANUFACTURE OF ANY ARTICLE WITHOUT THE EXPRESS PERMISSION OF THE COPYRIGHT HOLDERS.
 2. WORK TO FIGURED DIMENSIONS ONLY.
 3. THIS DRAWING IS TO BE READ IN CONJUNCTION WITH ALL RELEVANT ARCHITECT'S, SERVICE ENGINEER'S AND ARCHEVOLVE AND SPECIFICATIONS.

LEGEND

Property Boundary

Revision Number	Revision Description	Issued by	Revision Date
DATE: STATUS: SHEET SIZE:			
02/01/24 PLANNING ISSUE A1			
SCALE: DRAWN: CHECKED:			
As indicated AP			
CLIENT: SITE ADDRESS:			
Nigel Dyer 31 West Street Storrington RH20 4DZ			

Change of Use

Proposed Floor Plans 2 of 2

REVISION: ARC/153/ 25/07

DRAWING NO: PROJECT NO:

ARCHEVOLVE

// design @archevolve.co.uk

// www. archevolve.co.uk

// 01798 879894

CIAT CHARTERED PRACTICE

