




Proposed North Front Elevation
1 : 50




Proposed East Side Elevation
1 : 50



Proposed West Side Elevation
1 : 50

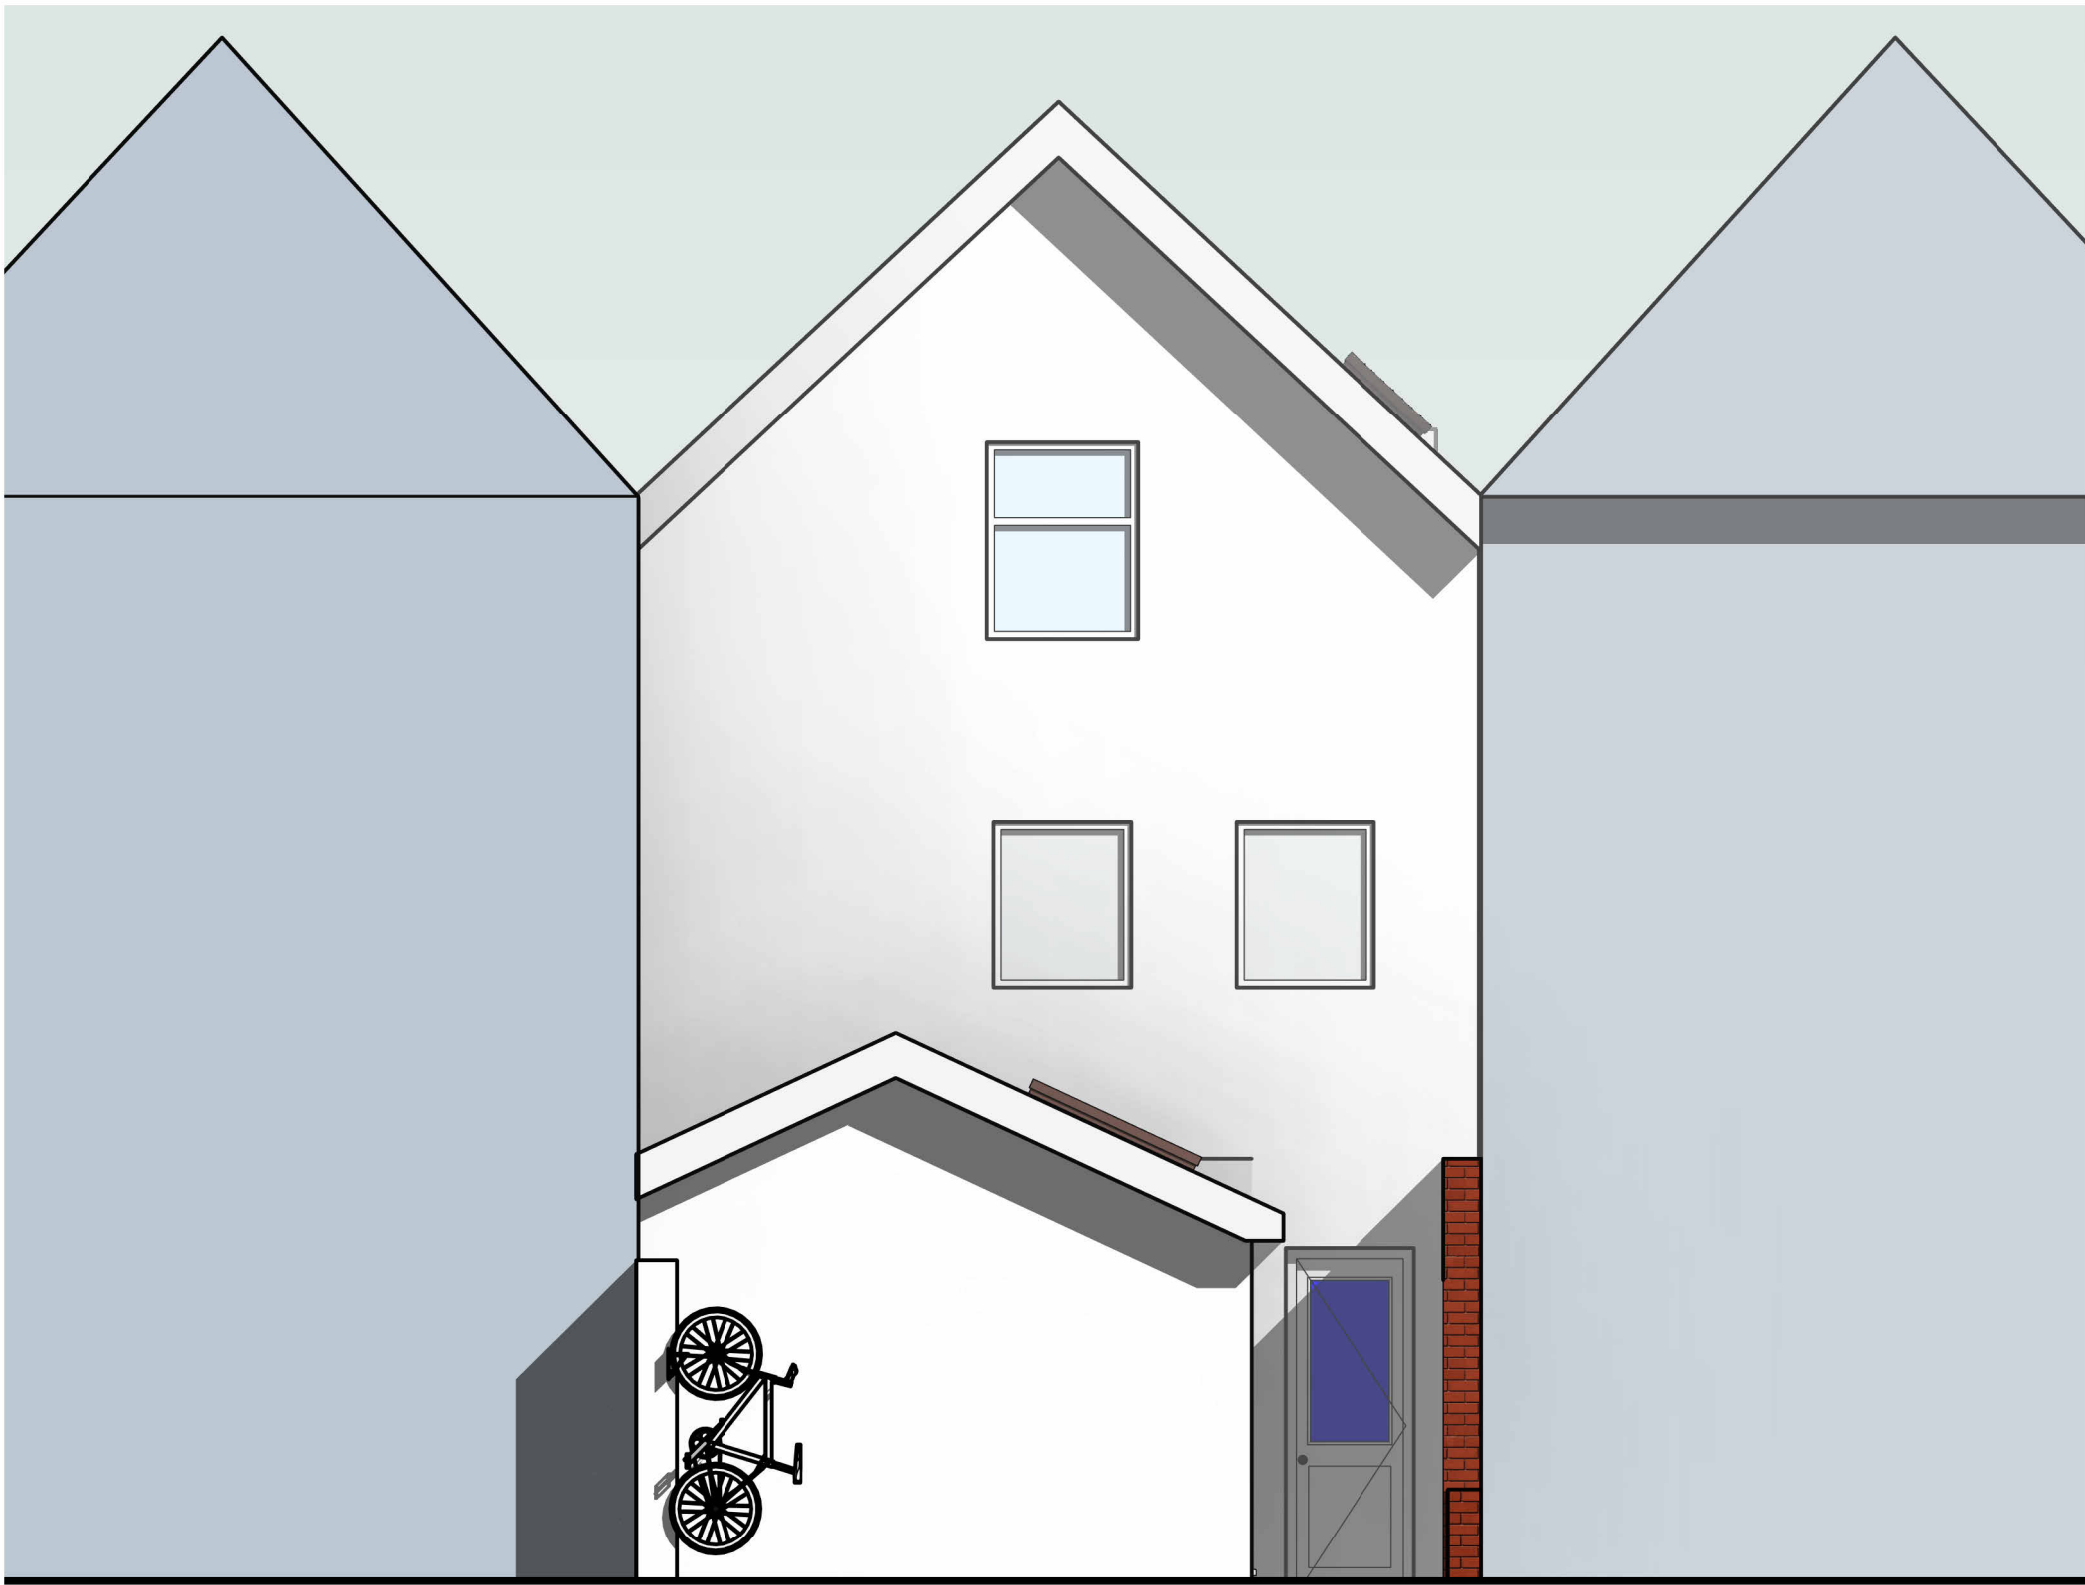

Proposed South Rear Elevation
1 : 50

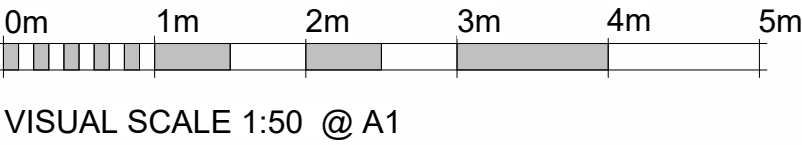


Notes:

1. THE COPYRIGHT OF THIS DRAWING IS VESTED IN ARCHEVOLVE AND IT MAY NOT BE REPRODUCED IN WHOLE OR PART OR USED FOR THE MANUFACTURE OF ANY ARTICLE WITHOUT THE EXPRESS PERMISSION OF THE COPYRIGHT HOLDERS.

2. WORK TO FIGURED DIMENSIONS ONLY.

3. THIS DRAWING IS TO BE READ IN CONJUNCTION WITH ALL RELEVANT ARCHITECT'S, SERVICE ENGINEER'S AND ARCHEVOLVE AND SPECIFICATIONS.

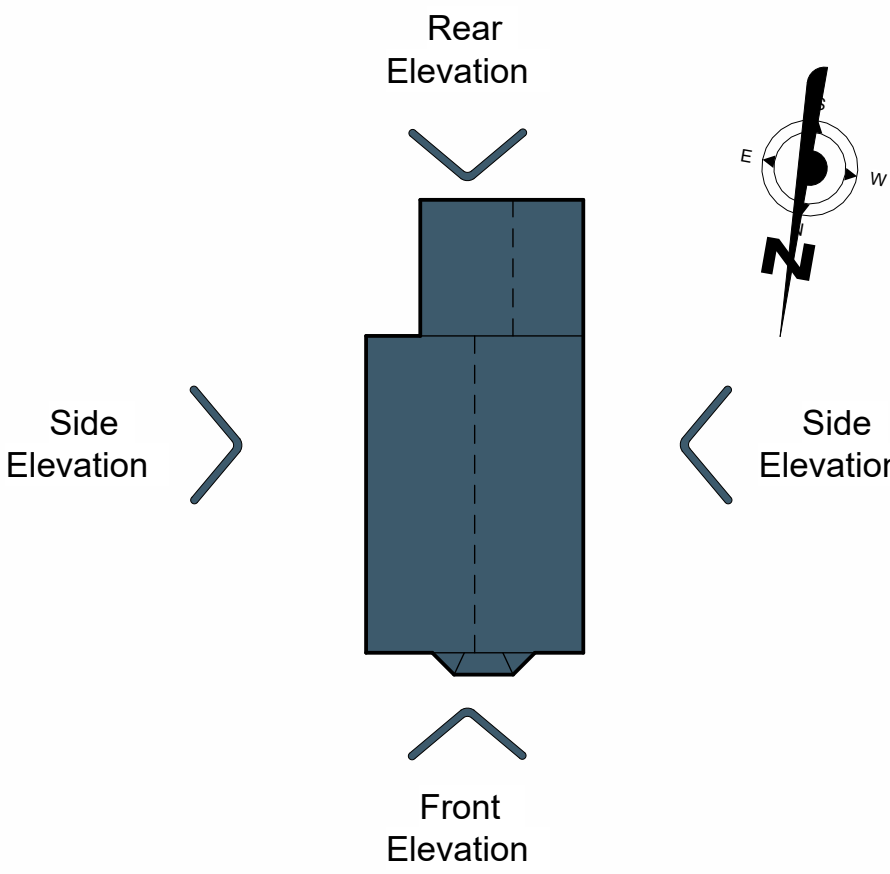

Revision Number	Revision Description	Issued by	Revision Date
DATE:	STATUS:	SHEET SIZE:	
02/01/24	PLANNING ISSUE	A1	
SCALE:	DRAWN:	CHECKED:	
1 : 50	AP		
CLIENT:		SITE ADDRESS:	
Nigel Dyer		31 West Street Storrington RH20 4DZ	

DRAWING: **Change of Use**

TITLE: **Proposed Elevations**

PROJECT NO: **APC/153/25/08**

DRAWING NO: **APC/153/25/08**

REVISION:


ARCHEVOLVE
// design @archevolve.co.uk
// www. archevolve.co.uk
// 01798 **879894**
