


WEST ELEVATION

Party Wall
Proposed development is more than 3m from boundary & a 45 degree line from the bottom of the centre of new foundations misses any neighbouring structures

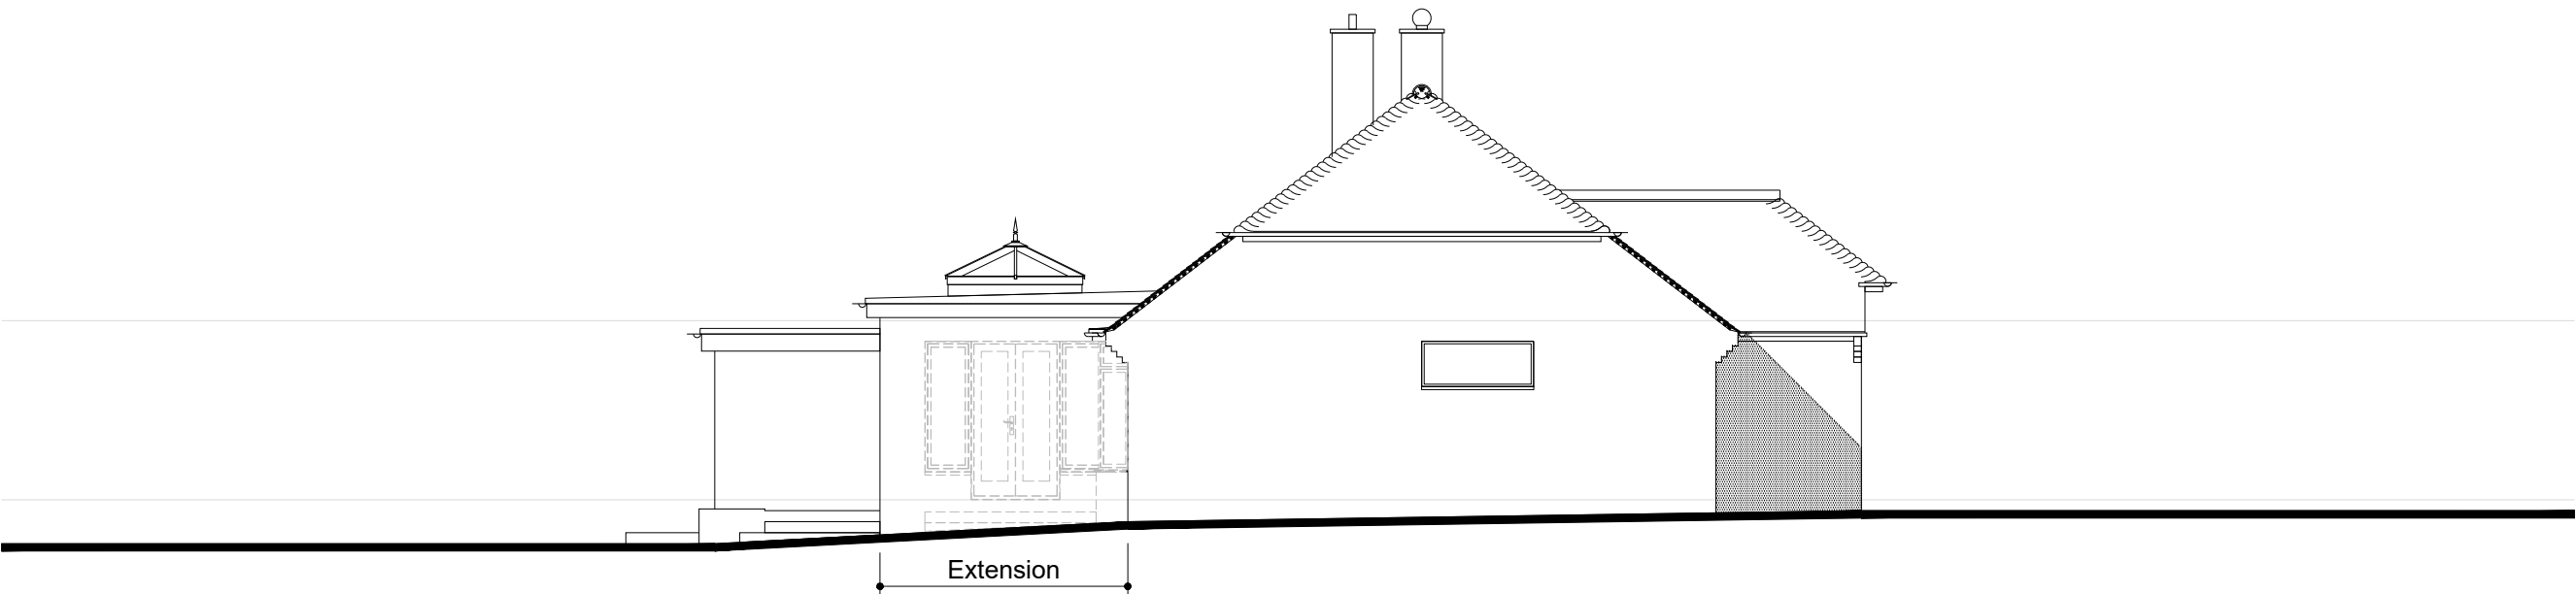

SOUTH ELEVATION

NOTES

COPYRIGHT
This drawing is the copyright of Robert N Thornton and may not be altered or reproduced in any way without written authority.

QUALIFICATION
Written dimensions supersede scale dimensions. All dimensions to be checked on site before work is put in hand. This drawing is to be used only for the work intended as described on the title panel. All works or materials indicated on this drawing are to comply with the latest relevant Building Regulations and/or British Standard and to be carried out in accordance with the latest relevant Code of Practice or recognized Institute or trade association recommendations and publications. This drawing is to be read in conjunction with all other Consultants drawings as applicable to the project.

rev	date	amendment
A	17.03.26	Updated for Building Regs approval.
B	14.05.26	Revised terrace layout for S73.

client
MR R RATCLIFFE

project
ROSECROFT
NIGHTINGALES
WEST CHILTINGTON

title
PROPOSED
ELEVATIONS SW

drawn CAD/RNT	date 06.12.25
scale 1:100@A3	number 2513.106B

Thornton[©]
architecture + design

Telephone: 07773 245612
Email: info@thornton-design.com
Website: www.thornton-desgn.com