




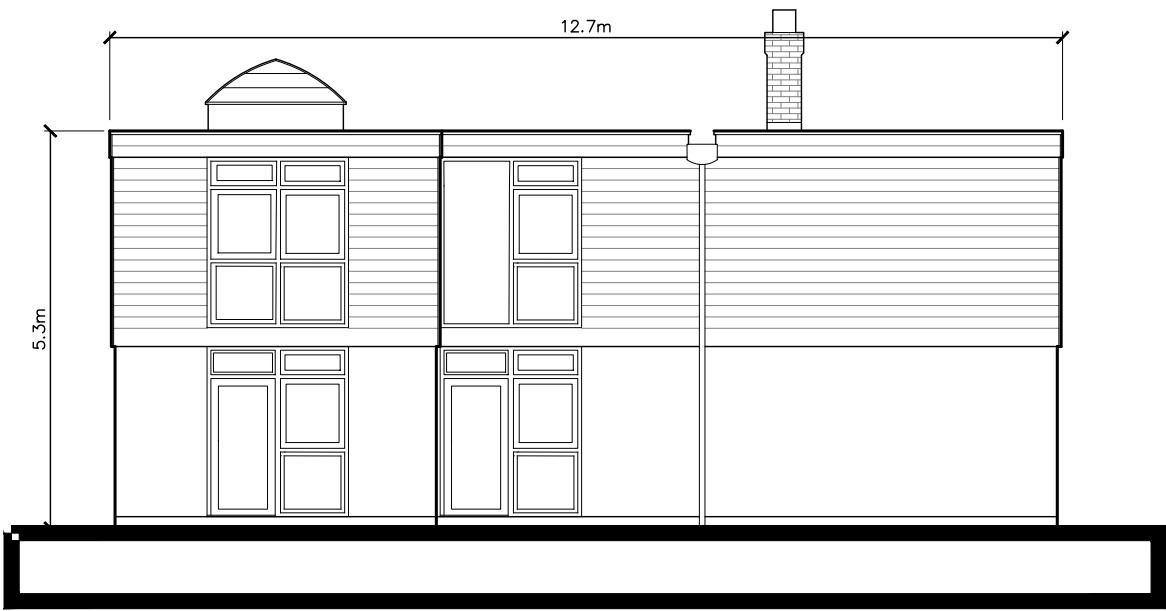


East Elevation 1:100

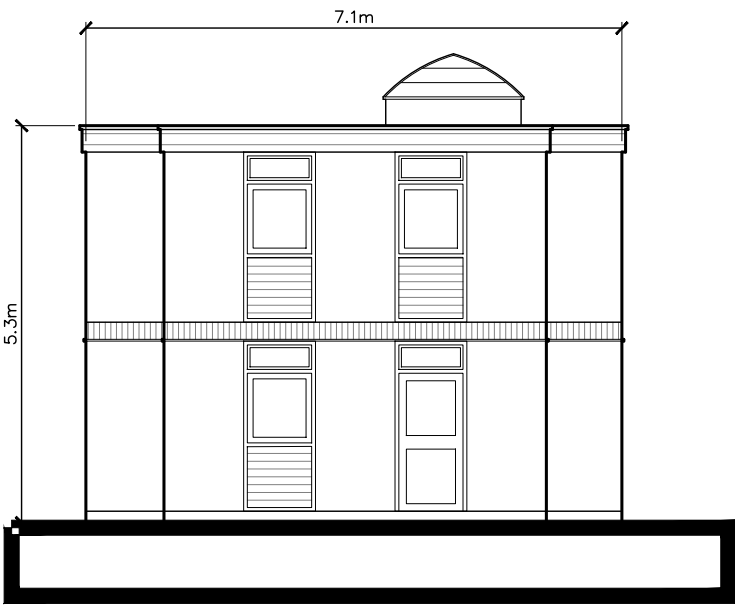


South Elevation 1:100

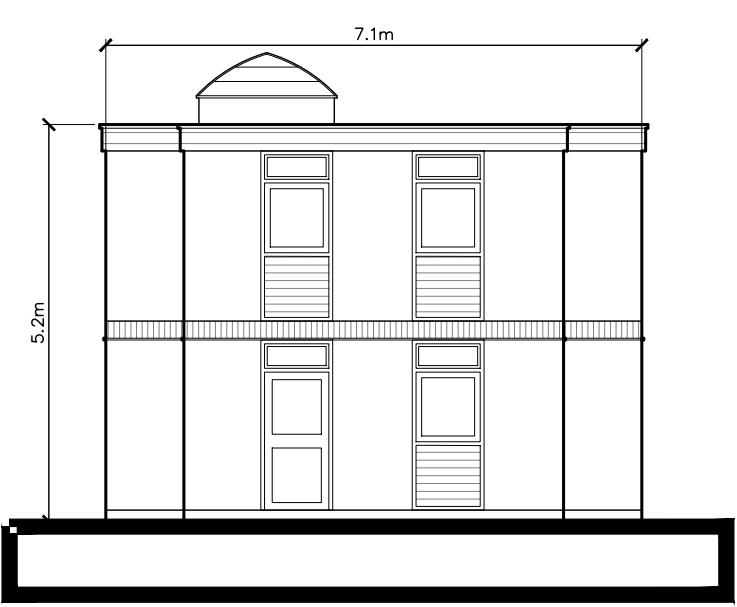

North Elevation 1:100

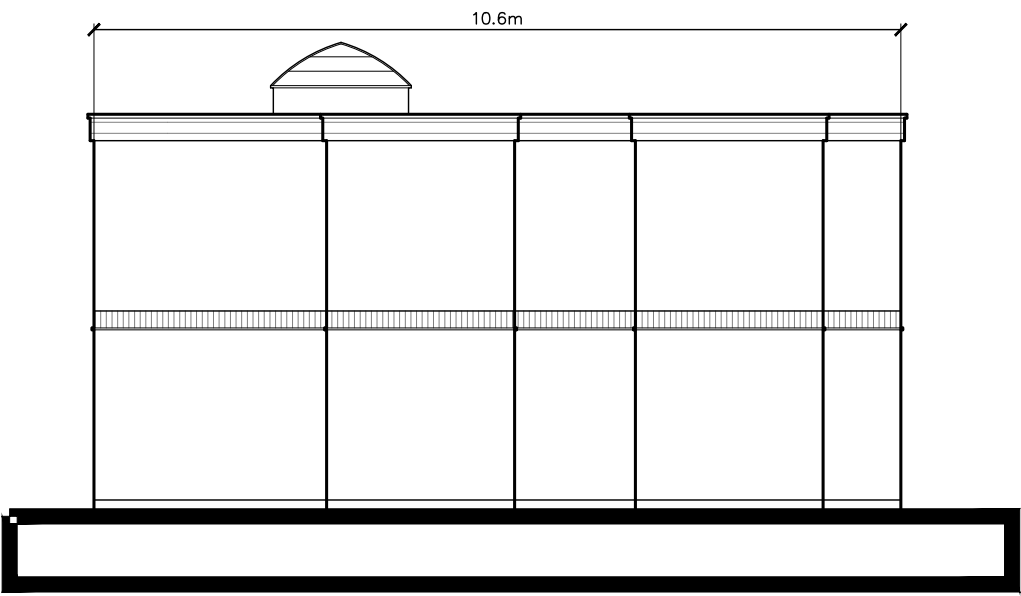

West Elevation 1:100

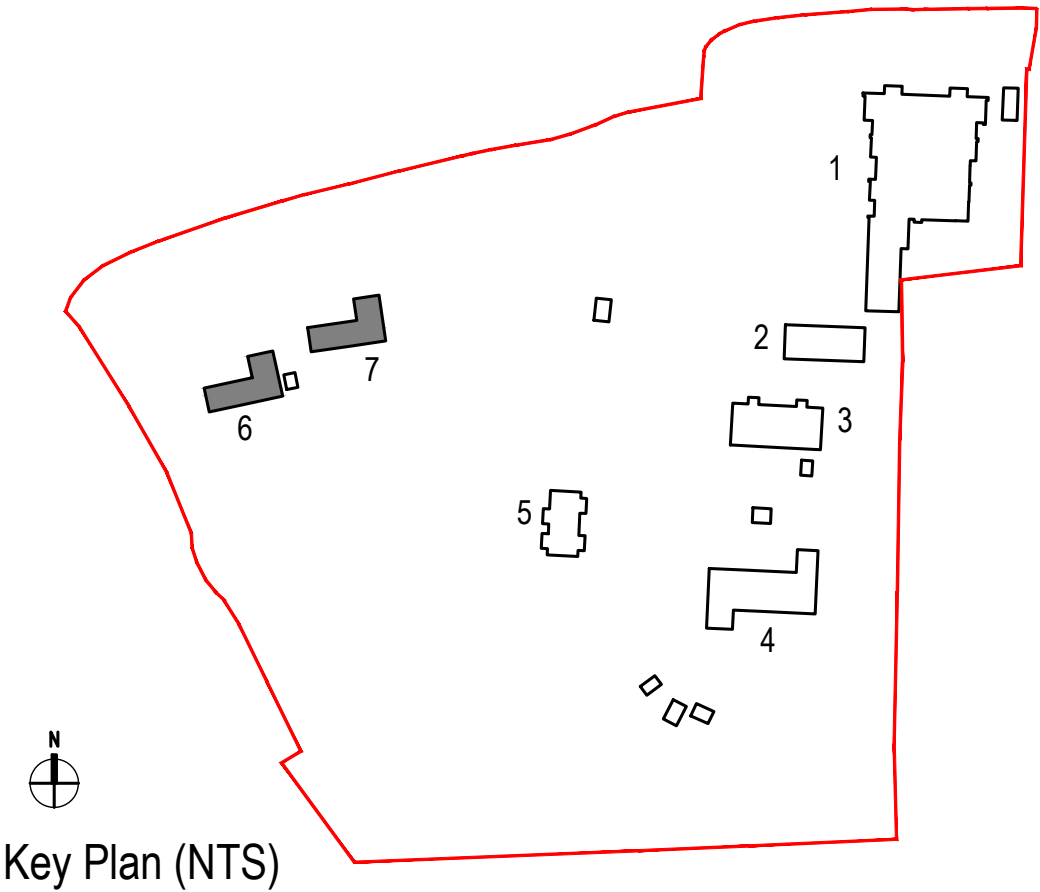

Key Plan (NTS)

Note: All levels and dimensions are to be checked on site. This drawing is to be read in conjunction with all relevant consultants' requirements, drawings and specifications. Any discrepancies between consultants' drawings to be reported to the Contract Administrator before any relevant work commences.

Copyright: 2023 Miller Bourne ©

Notes

0 1m 2m 3m 4m 5m 10m

Rev	Date	Description	Drawn	Checked	Status
P01	5.10.25	First Issue	JC	RM	
P02	29.10.25	Outline Planning Issue	JC	RM	
P03	12.03.26	Updated for planning app issue	JC	RM	
P04	23.03.26	Dimensions Added	JC	RM	
P05	01.04.26	Building 8 removed	JC	RM	

PLANNING ISSUE

4908 Ingfield Manor School

Existing Building Elevations - Buildings 6 & 7 Houses

Scale: 1:100 @ A3

Drawing Reference: 4908-MBA-0126

Rev: P05

MILLER BOURNE ARCHITECTS

332 Kingsway
Hove
East Sussex
BN3 4QW
T:01273 411399
design@miller-bourne.co.uk
www.miller-bourne.co.uk