




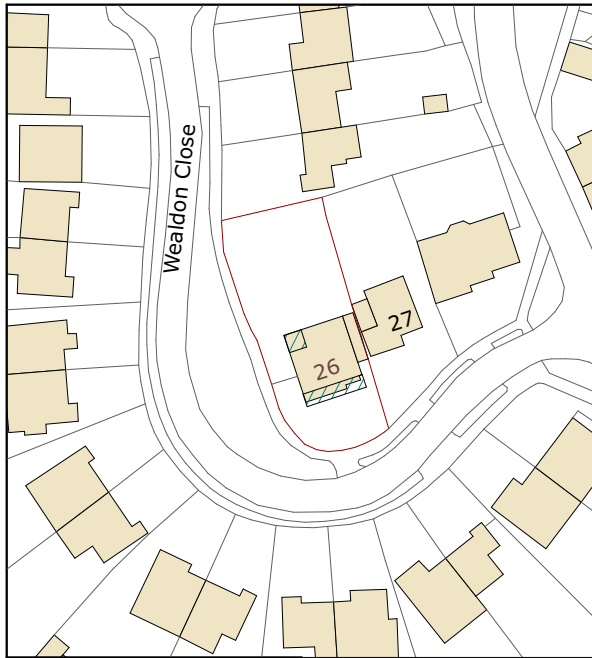

EXISTING SITE PLAN

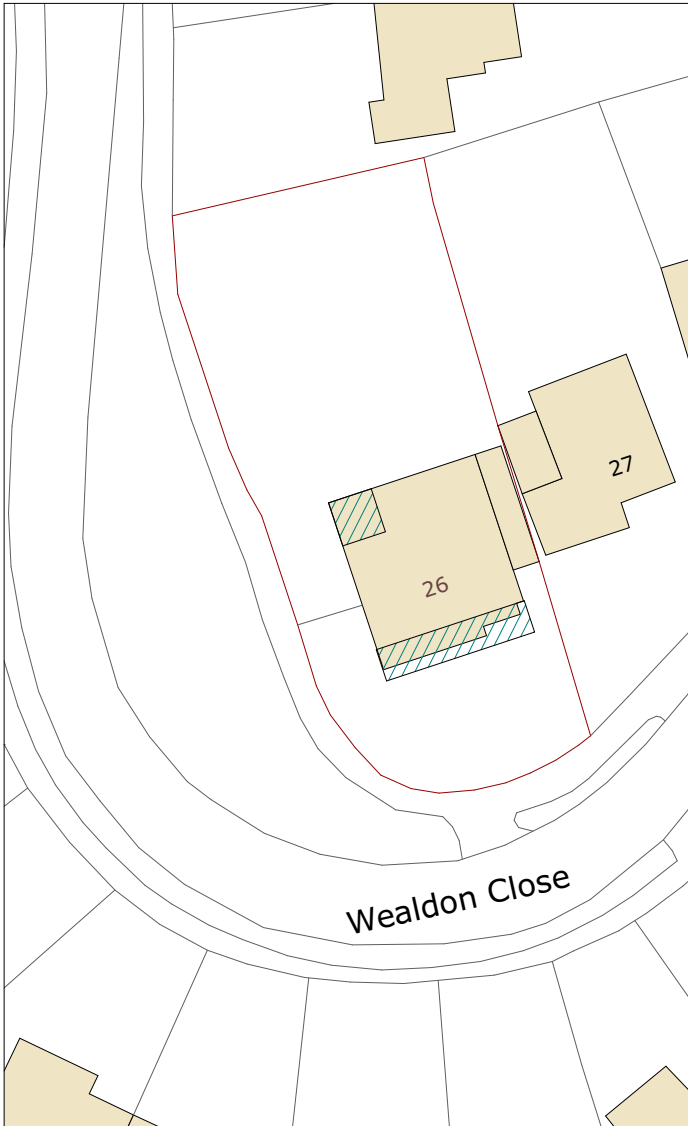

PROPOSED SITE PLAN

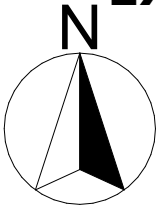

NOTES

This drawing is the copyright of Ashton-Paul (D&B) Ltd and is issued solely for planning and building control purposes. No reproduction or alternative use is permitted without written consent. The proposals are subject to Planning Permission, Building Regulations approval, and all other statutory consents. Structural elements shown are indicative only and subject to separate engineer's design and calculations prior to construction. Preliminary drawings are for information only and not to be used for construction or setting-out. All dimensions to be checked on site. Any discrepancies are to be reported to Ashton-Paul (D&B) Ltd. Unless noted otherwise, materials and external finishes are to match the existing building. Drawings are issued at the stated scale. Local Planning Authorities may scale these drawings for assessment purposes when printed at 100%. Scaling for construction is not permitted. Ashton-Paul (D&B) Ltd accepts no liability for errors arising from incorrect printing or unauthorised use.

Rev:	Date:	Details:	Dwn by:	Checked:

Ashton Paul
DESIGN - BUILD - INTERIORS

12 Lagham Park, South Godstone,
Surrey, RH9 8ER
Tel: 07736 733326
Website: www.ashton-paul.co.uk
E-mail: info@ashton-paul.co.uk

Project: 26 Wealdon Close
Southwater
Horsham
RH13 9HP

Ref: W.78

Title: Site Plans

Dwg. No: 01

Rev:

Scale: 1:1250, 1:500 @ A4

Date: December 2025