





EXISTING SITE PLAN

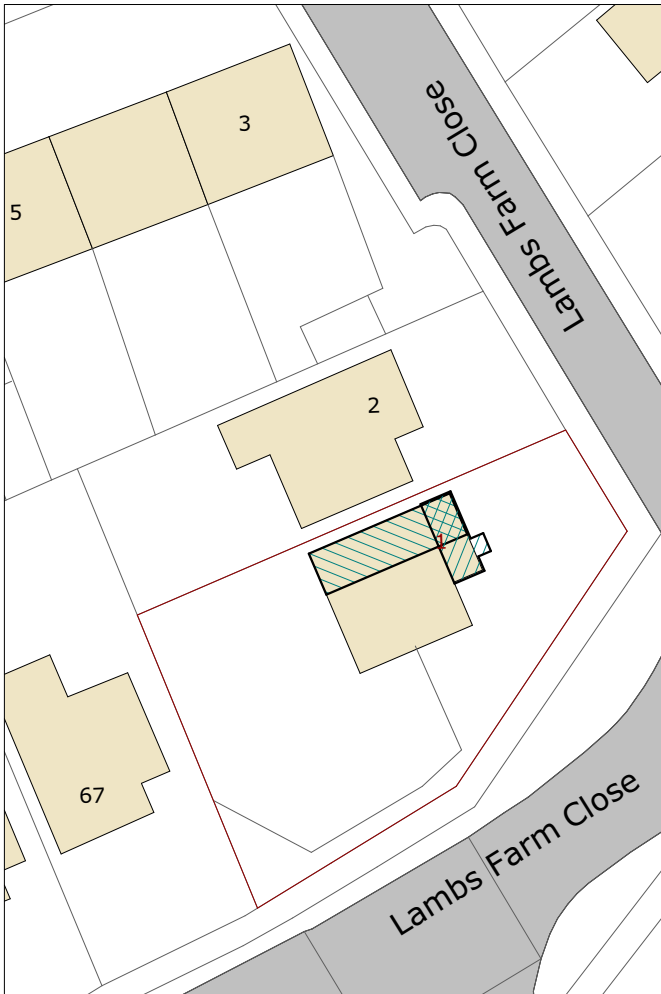

PROPOSED SITE PLAN

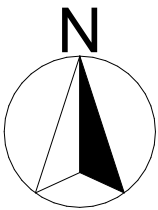

NOTES:

This drawing is copyright of Ashton-Paul Consulting and is only to be used by the client for planning / building control application works at the address listed below. Reproduction is only to take place with written authority.

These plans are subject to Planning & Building Regulation Approval or any other statute in law before building work commences. Any structural work where mentioned on this drawing is subject to qualified structural and civil engineers' calculations before building works commence.

All drawings marked preliminary are not to be built or manufactured from. If any discrepancies are found in the drawings these are to be brought to the attention of Ashton-Paul Consulting for rectification. All brickwork, glazing, tiling & external renders to match existing unless stated otherwise.

Note that all PDF drawings are provided to the specified scale and should be printed correctly.

Ashton-Paul Consulting accepts no liability for incorrectly printed drawings which should not be scaled to or relied upon.

Rev:	Date:	Details:	Dwn by:	Checked:



12 Lagham Park, South Godstone,
Surrey, RH9 8ER

Tel: 07736 733326

Website: www.ashton-paul.co.uk

E-mail: info@ashton-paul.co.uk

Project: 1 Lambs Farm Close
Horsham
RH12 4JZ

Ref: L.79

Title: Site Plans

Dwg. No: 01

Rev:

Scale: 1:1250, 1:500 @ A4

Date: January 2026