




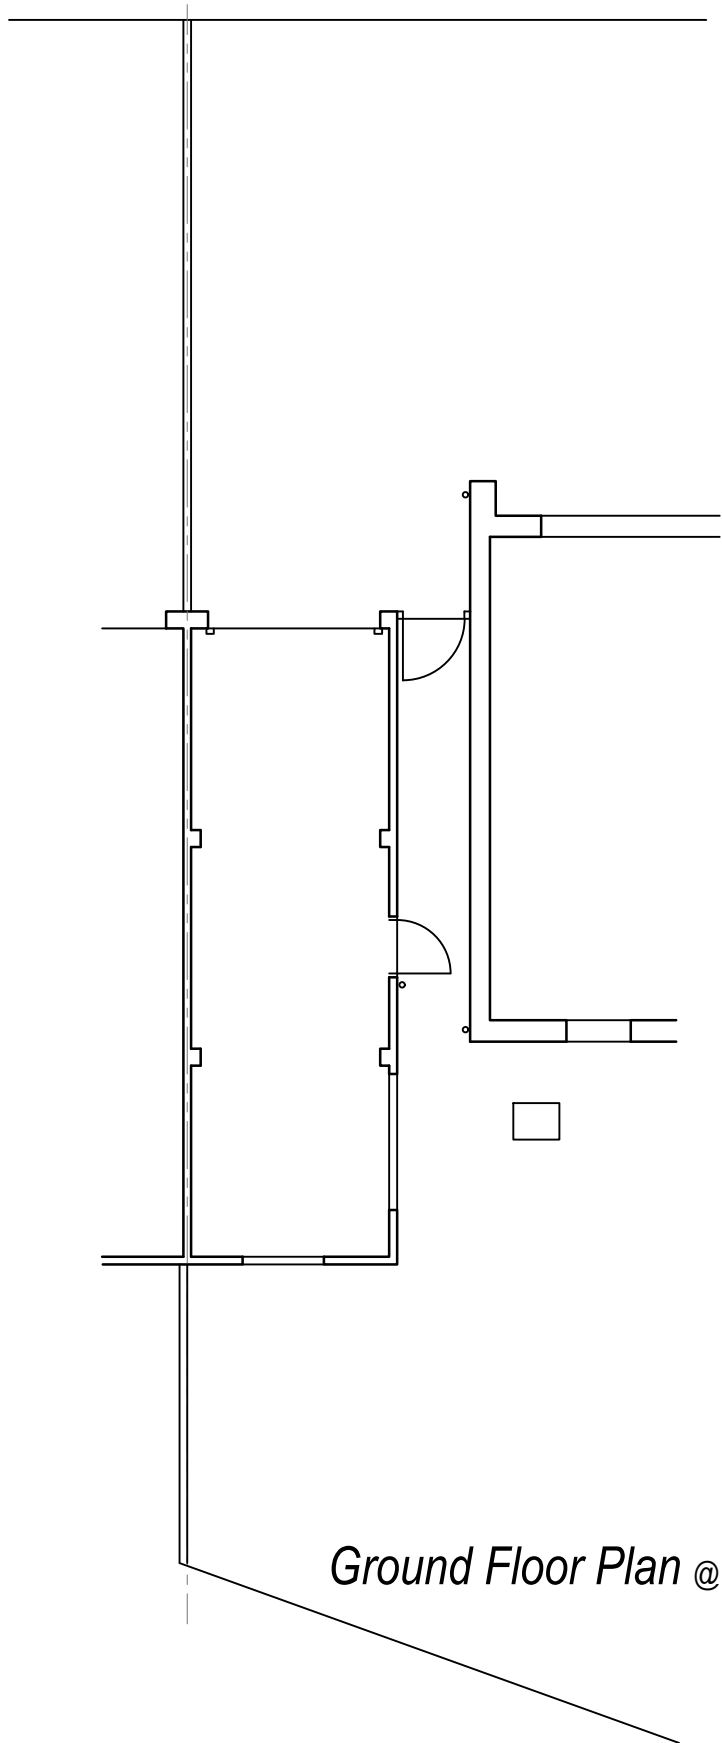



Ground Floor Plan @ 1:100

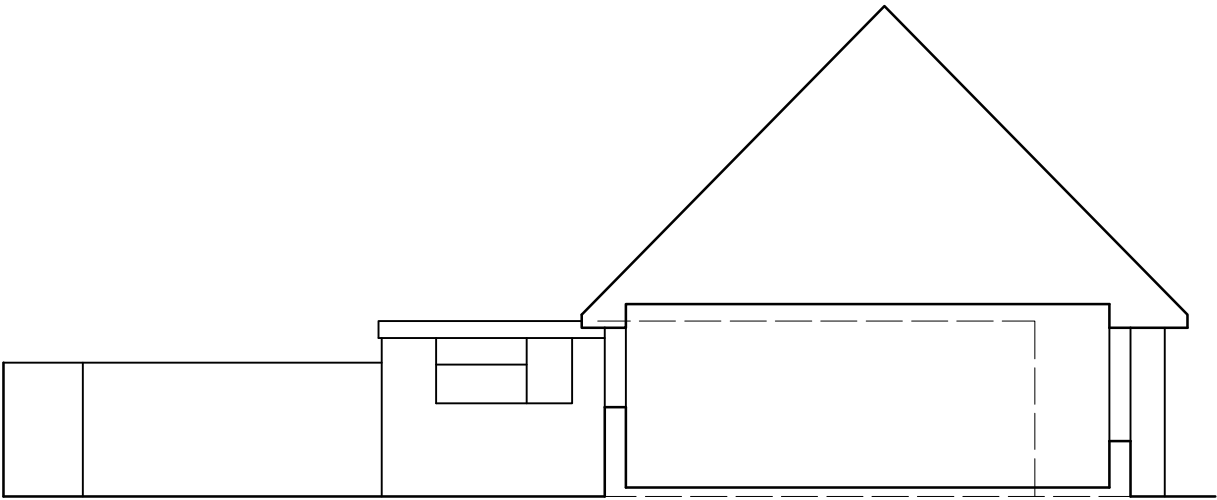


Side (West) Elevation @ 1:100

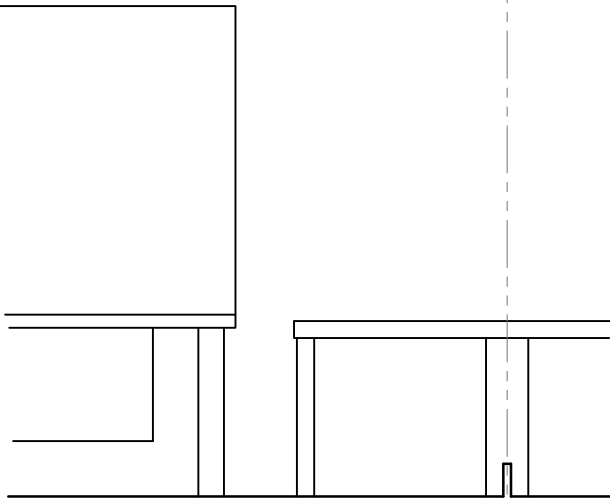

Front (South) Elevation @ 1:100

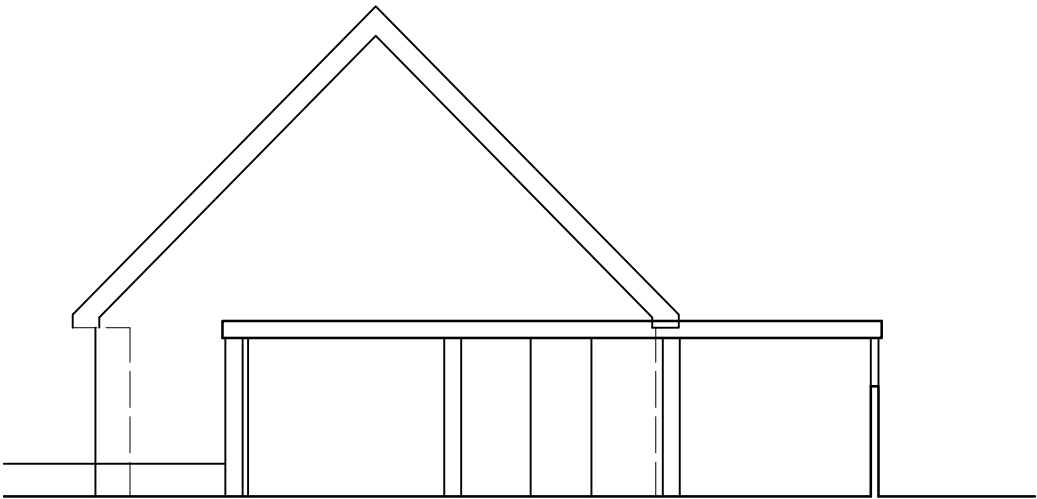 

Side (East) Elevation @ 1:100

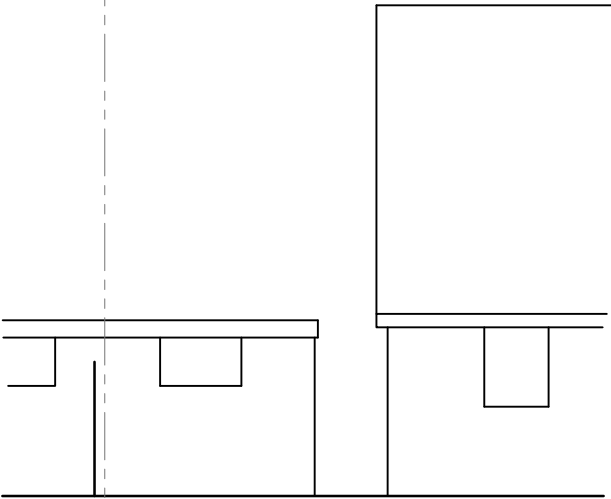

Rear (North) Elevation @ 1:100

Rev	Description	Date
Job Reference		Client
Garage Extension 20 Ingram Road Steyning		Mr Grimble
Drawing Title		Drawing No Rev
As Existing		ADC1714/01
Date	Scale	Dwg Size
22.04.26	1:100	A3
Plot Style	Drawn	Checked
ADCgreyscale	AD	AD

All dimensions to be checked on site and do not scale from this drawing. This drawing should be approved by Local Authority Building Control or other appropriate checking authority prior to commencement of work. This drawing should not be reproduced without the prior consent of the author

ADC Alistair Dodd
Consulting

Architectural Services

Citibase Brighton . 96 Ditchling Road
Brighton . East Sussex . BN1 4ST
Tel: 01273 558330
Email: info@adcbrighton.co.uk
www.adcbrighton.com