




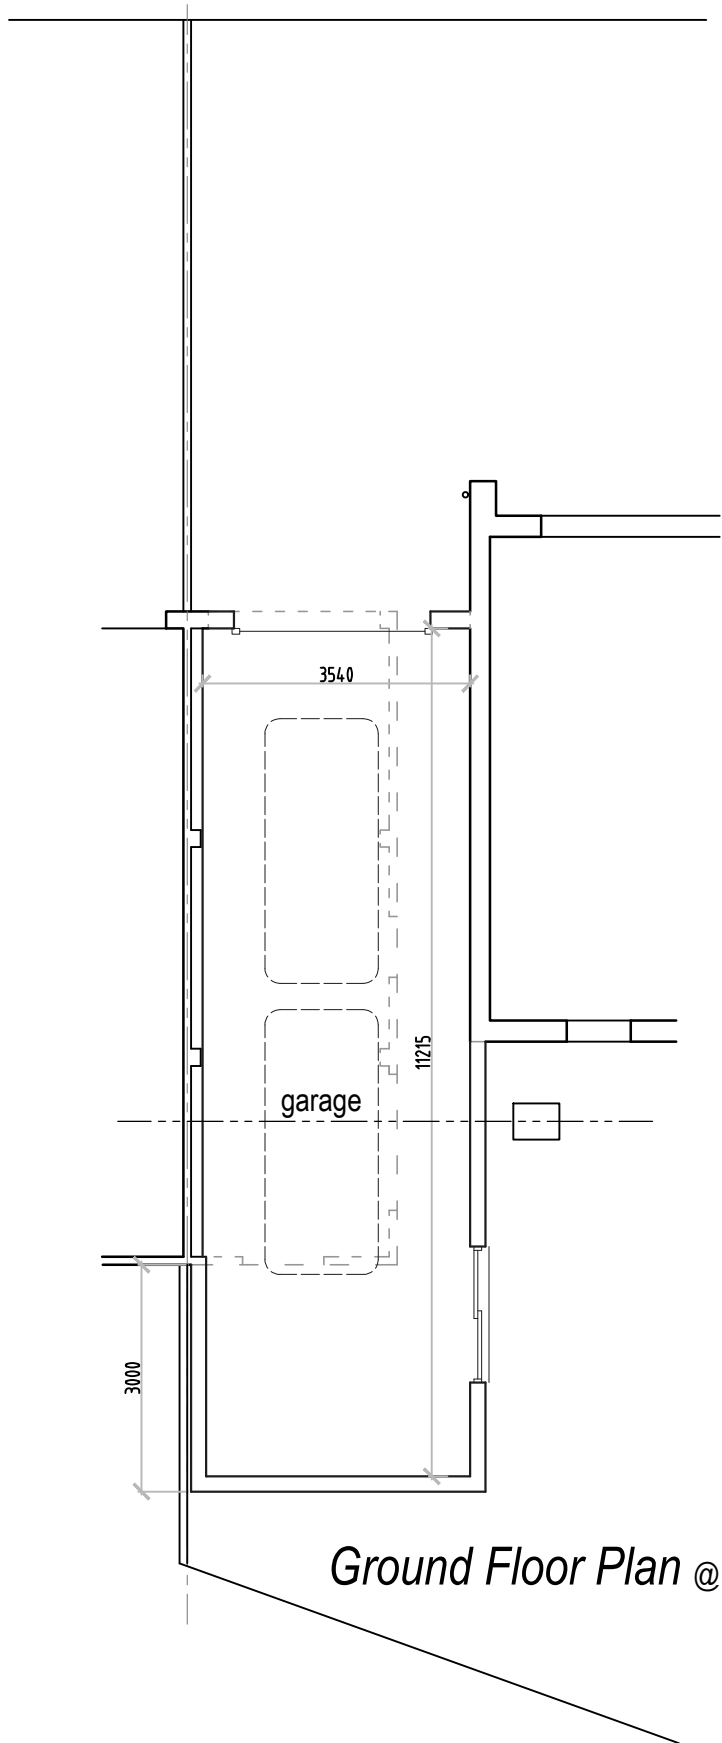



Ground Floor Plan @ 1:100

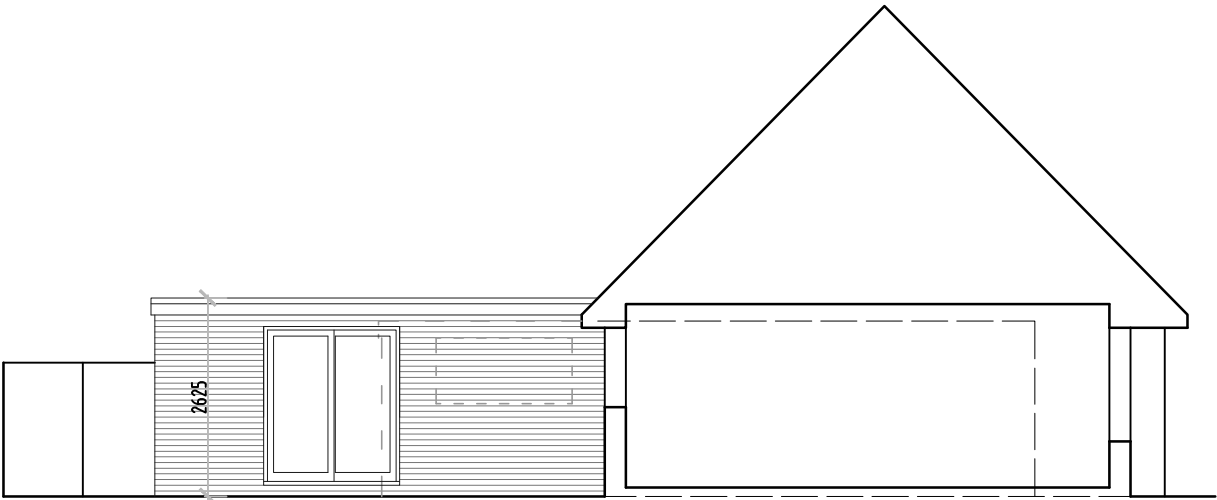


Side (West) Elevation @ 1:100

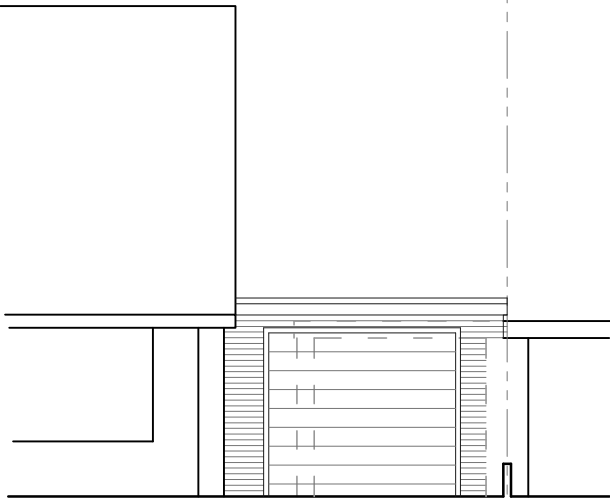

Front (South) Elevation @ 1:100

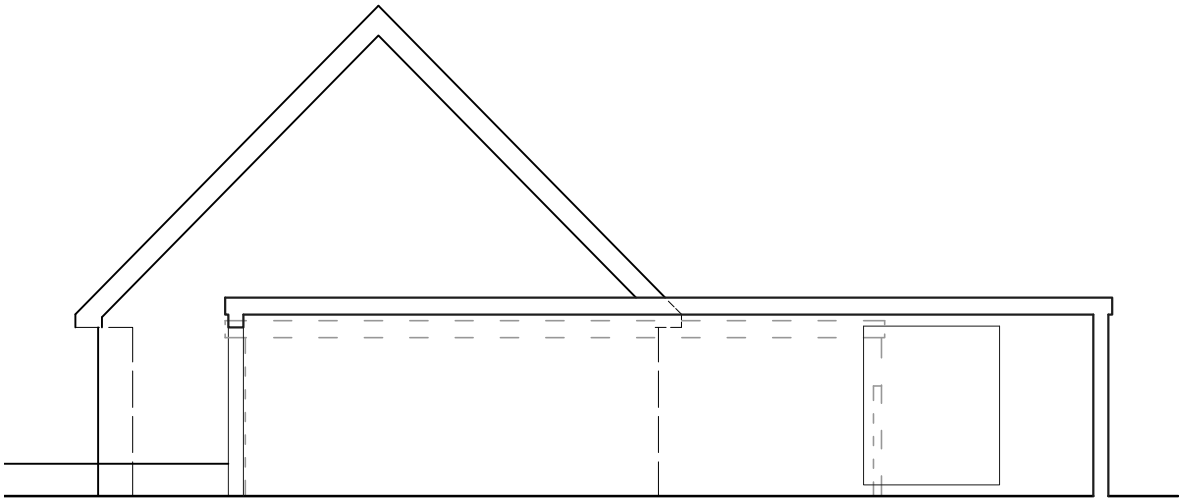 

Side (East) Elevation @ 1:100

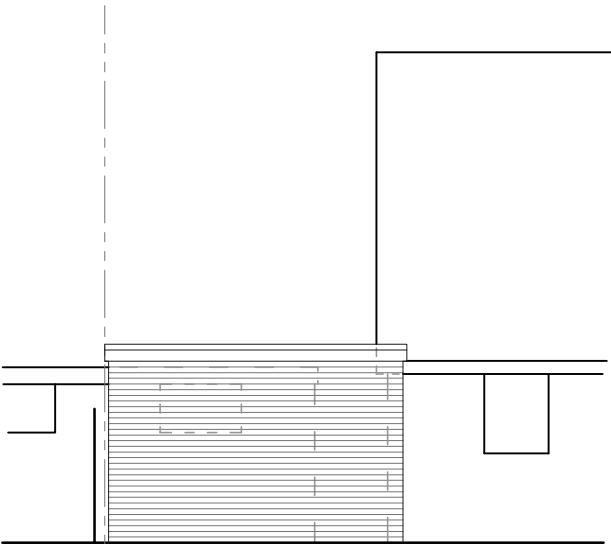

Rear (North) Elevation @ 1:100

A	Patio doors added	13.05.26
Rev	Description	Date
Job Reference Garage Extension 20 Ingram Road Steyning		Client Mr Grimble
Drawing Title Proposeal		Drawing No ADC1714/02
		Rev A
Date 22.04.26	Scale 1:100	Dwg Size A3
Plot Style ADCgreyscale	Drawn AD	Checked AD

All dimensions to be checked on site and do not scale from this drawing. This drawing should be approved by Local Authority Building Control or other appropriate checking authority prior to commencement of work. This drawing should not be reproduced without the prior consent of the author

ADC Alistair Dodd
Consulting

Architectural Services

Citibase Brighton . 96 Ditchling Road
Brighton . East Sussex . BN1 4ST
Tel: 01273 558330
Email: info@adcbrighton.co.uk
www.adcbrighton.com