


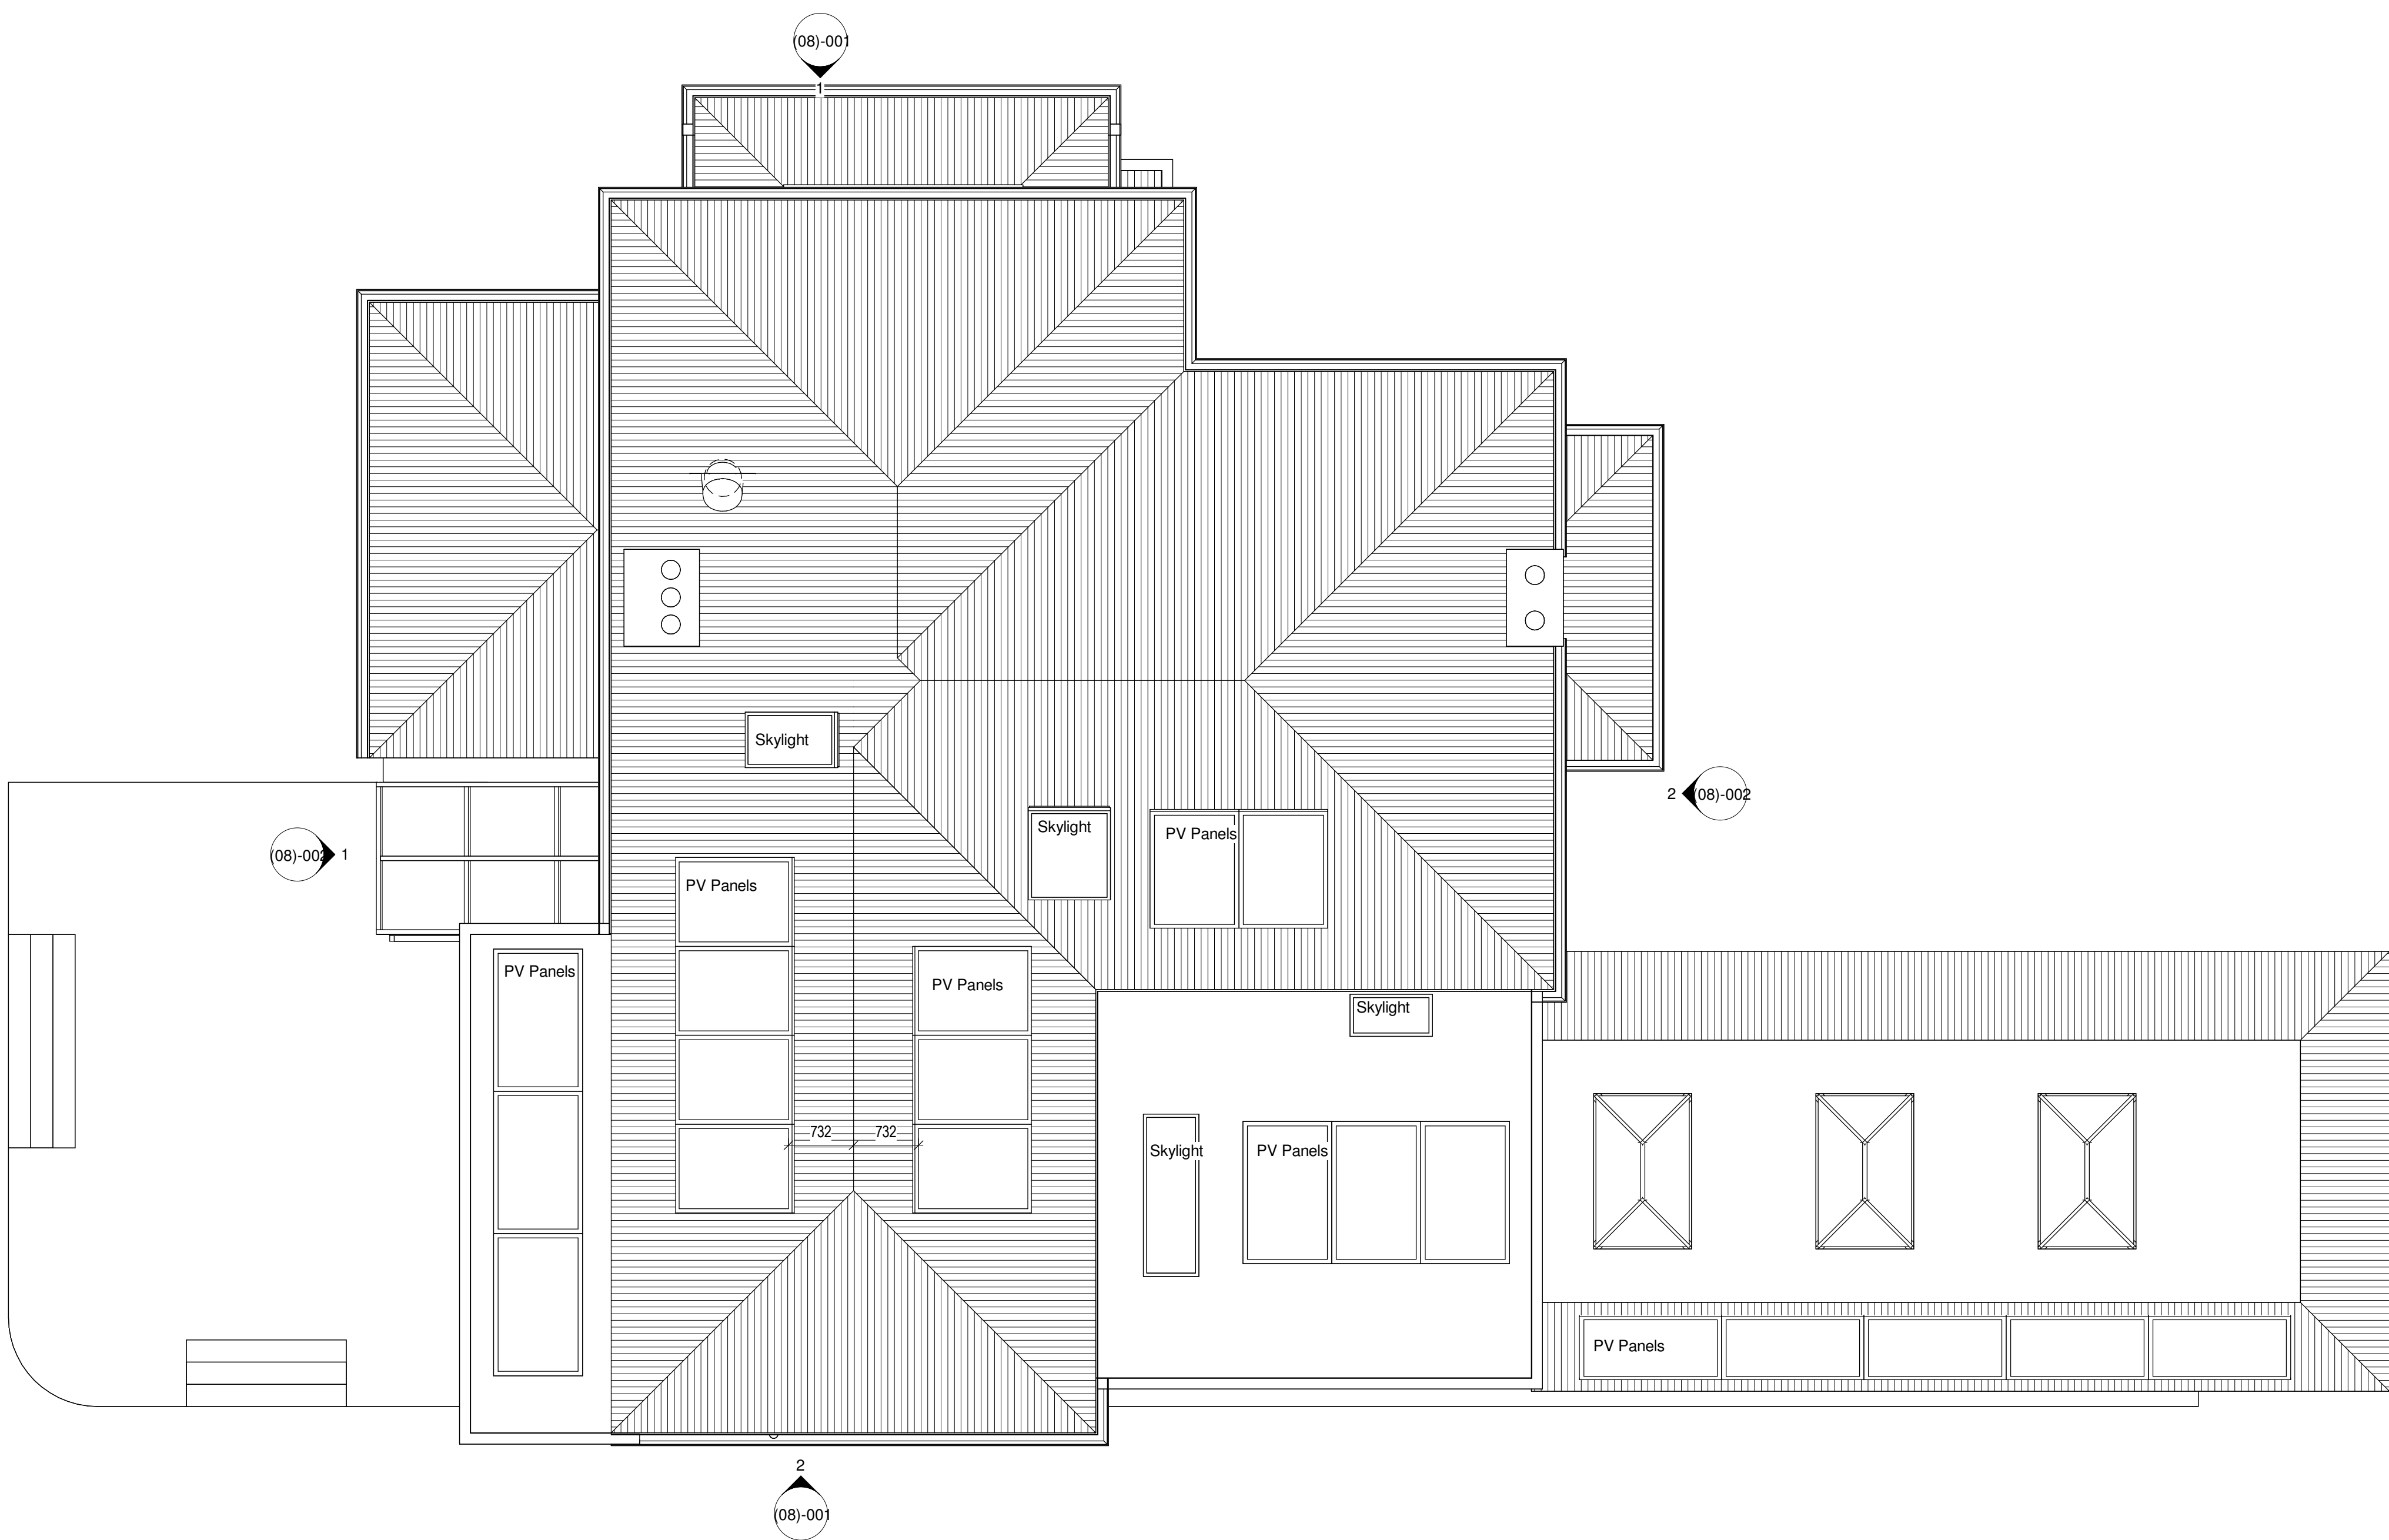

1 Roof Plan - Proposed
1 : 50

B	Revision 17	LDV	LDV	28/05/26
A	Revision 16	LDV	LDV	26/05/26
rev	description	drawn	checked	date
revisions				

status: PRELIMINARY
This drawing is protected under The Copyright, Designs and Patents Act 1988.
This drawing is produced for PLANNING PURPOSES ONLY and is not to be used for construction.

LDV Architecture
39 PLOVERS ROAD
HORSHAM, WEST SUSSEX
RH13 5PD
TELEPHONE + 44 (0)1403 541 586
EMAIL INFO@LDVARCHITECTURE.CO.UK

client: Mr & Mrs CUMMINGS

project: WOODSIDE

title: PROPOSED PLANS 3

scale: 1 : 50 @ A1

date: 26/05/26

drawn: LDV

checked: LDV

job no: P2329 drawing no: (07)-005 revision: B