



Floor Plans
Scale 1:50


Existing
Ground Floor

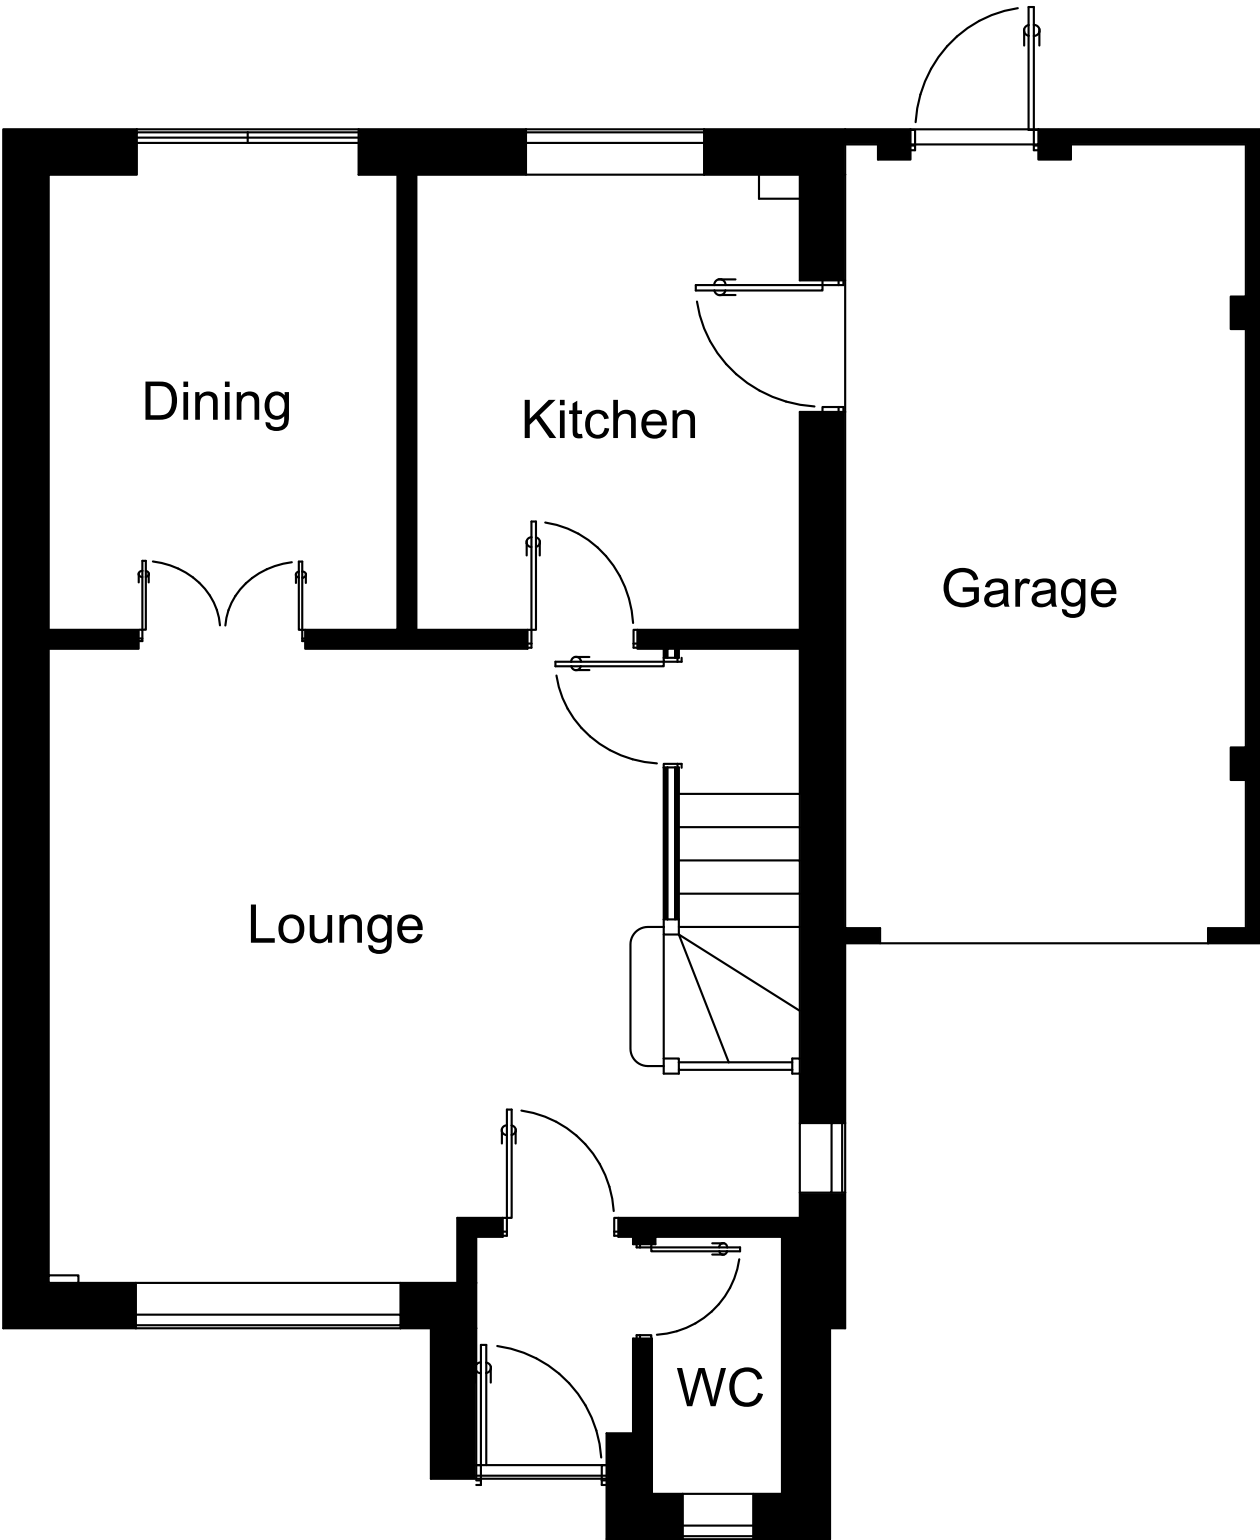



First Floor

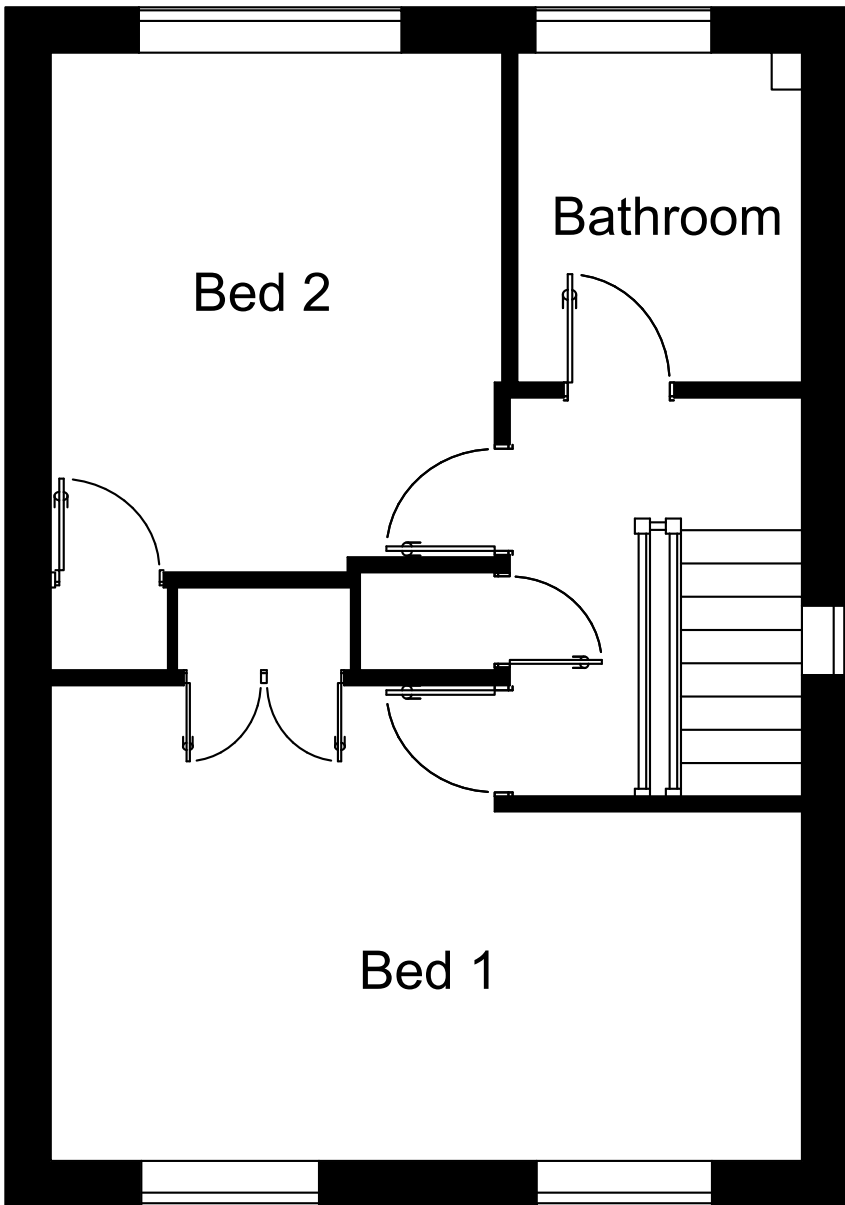

Proposed
Ground Floor

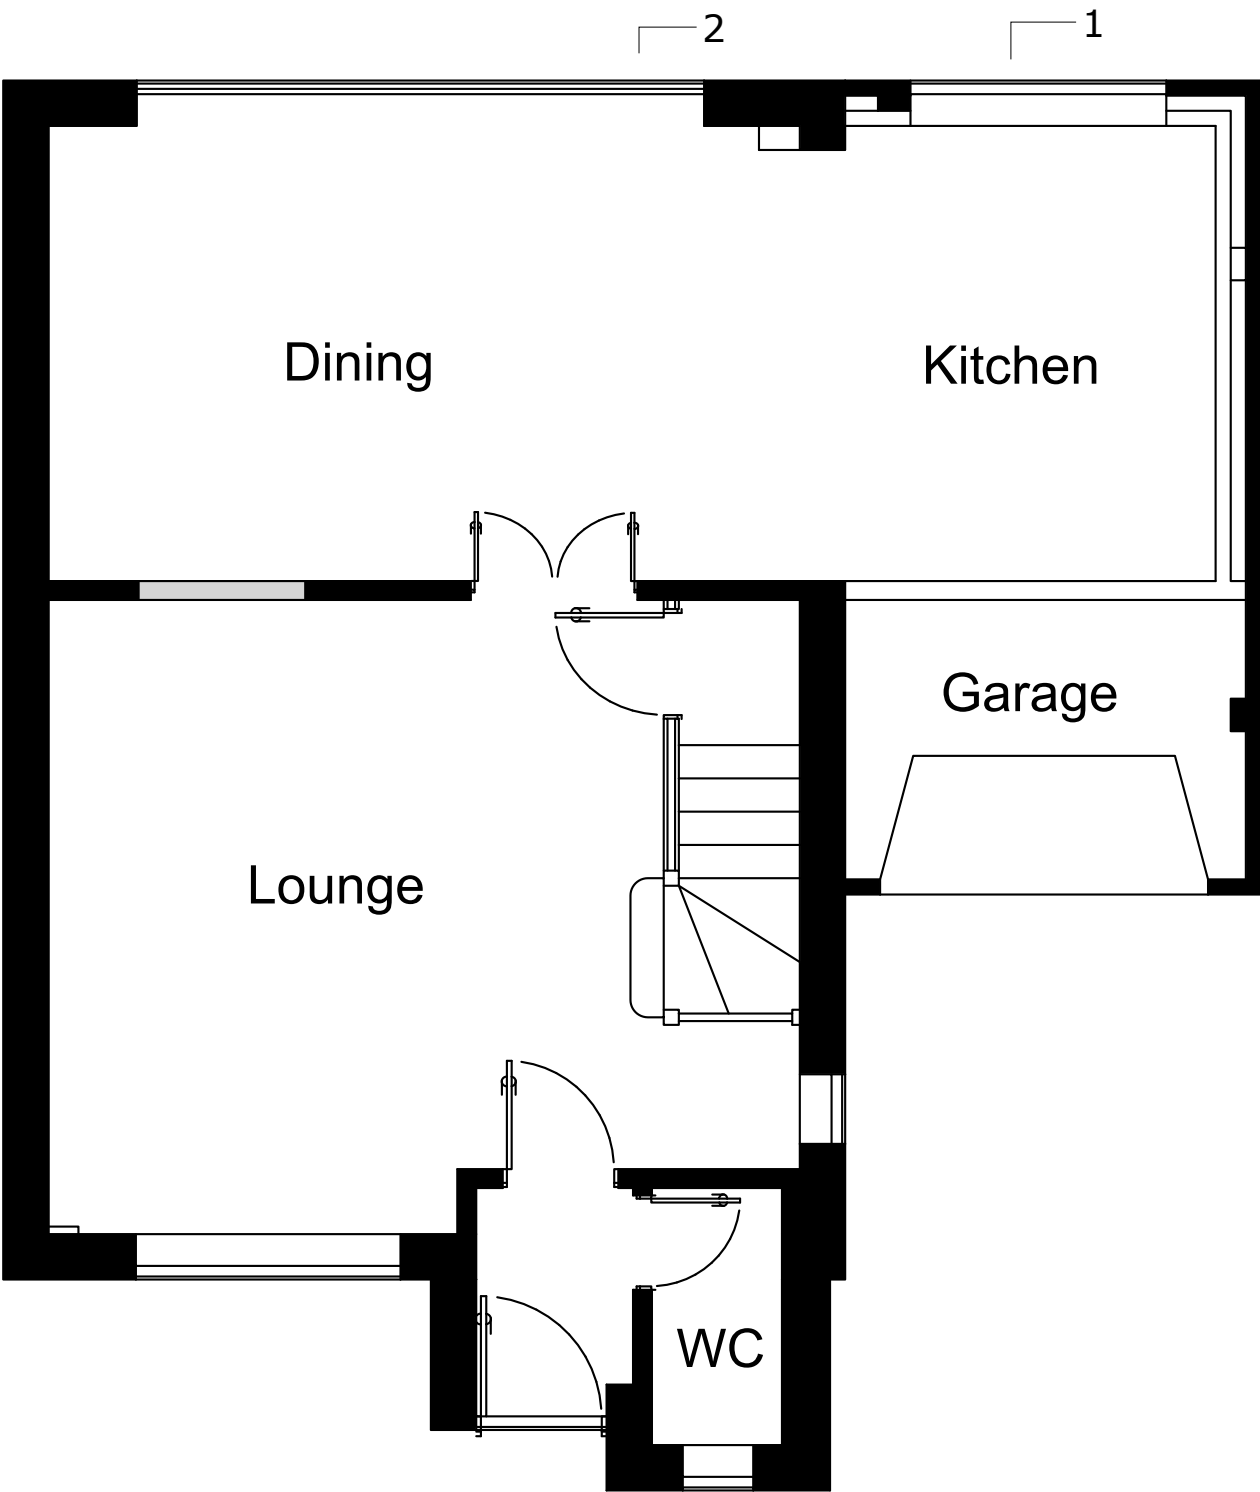

First Floor

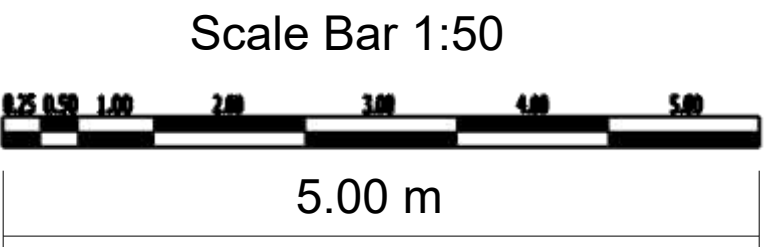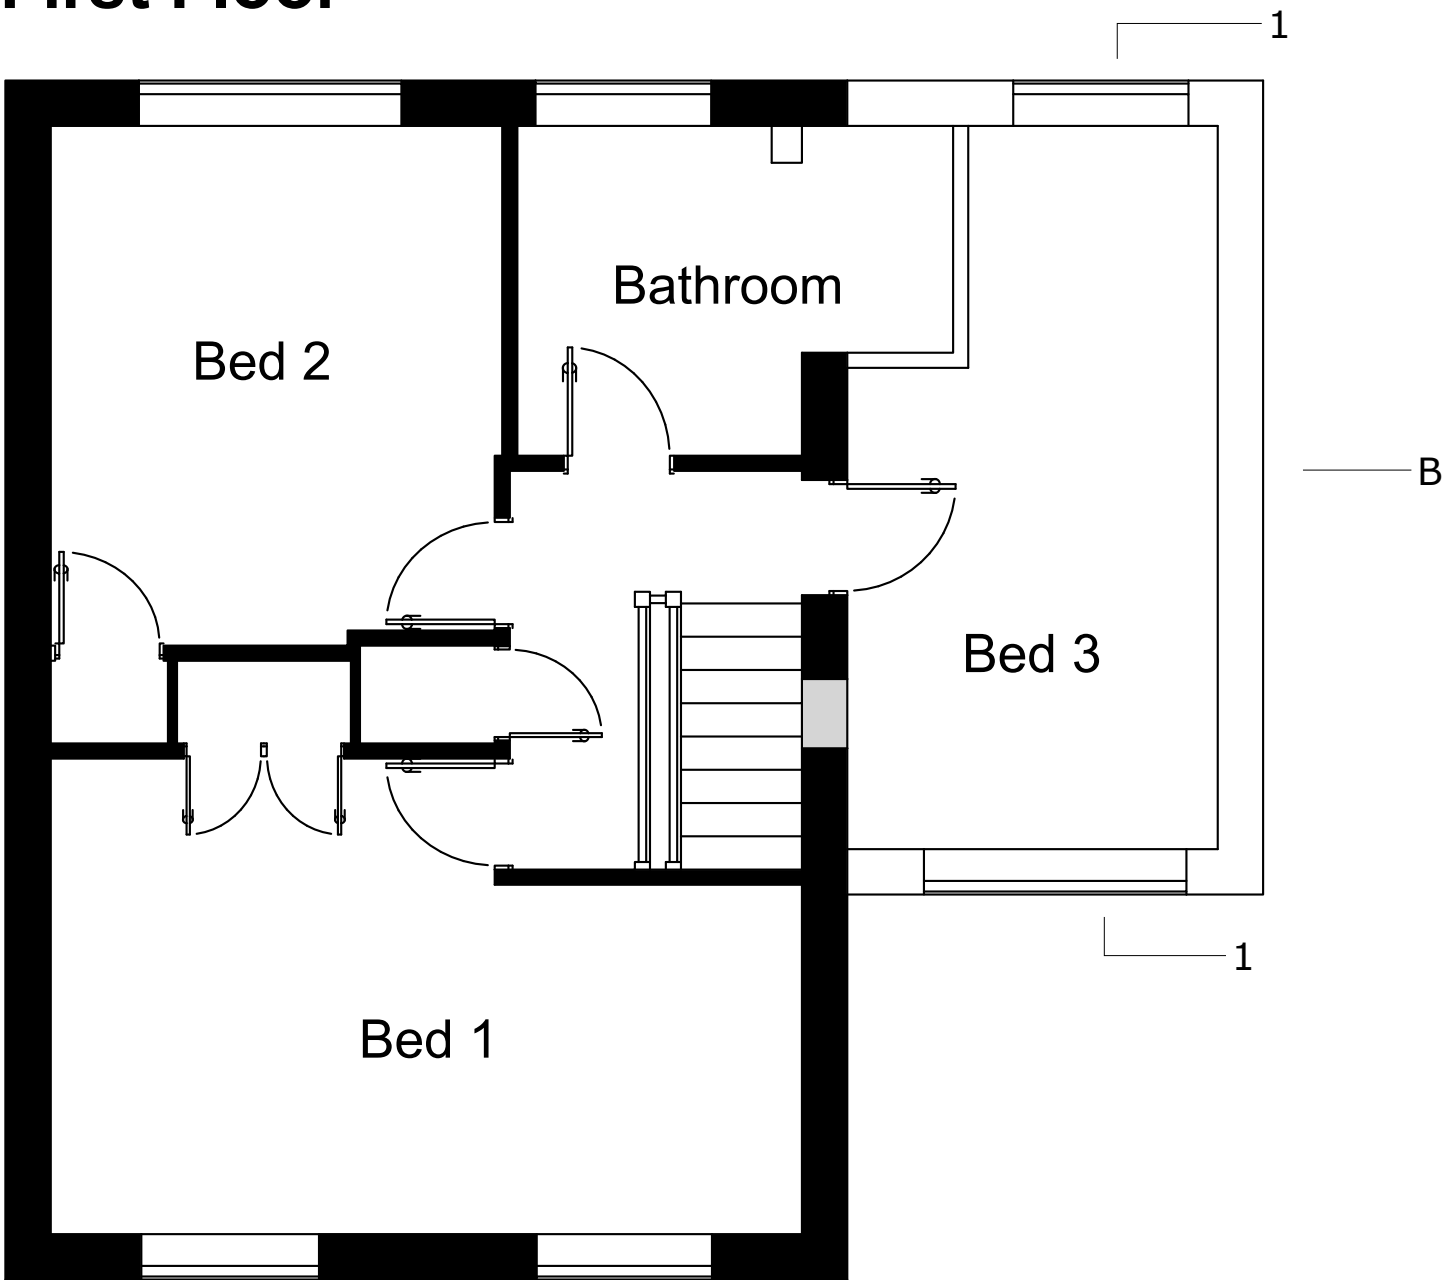

NOTES
DRAWINGS FOR PLANNING PURPOSES ONLY.
ALL DIMENSIONS TO BE TAKEN ON SITE,
PRIOR TO CONSTRUCTION.

- 1. WINDOW
- 2. SLIDING DOORS

- A. ROOFING TILE
- B. BRICKWORK

The fenestration, external materials and detailed design of the architectural elements of the proposed extension are sympathetic to the existing dwelling and does not unduly affect the amenities of the adjoining neighbours.

The extension does not adversely affect the outlook from windows in neighbouring dwellings.

Materials to be similar in appearance to the existing house.

- Existing walls
- Proposed extension

READ IN CONJUNCTION WITH ALL OTHER PROJECT DOCUMENTS-REFER ALL
DESCREPIENCES AND ERRORS TO THE ARCHITECT/AUTHOR. SCALING THIS
DRAWING IS PERMITTED EXCEPT FOR CONSTRUCTION PURPOSES-WORK
ONLY TO FIGURED DIMENSIONS DURING CONSTRUCTION NOT AUTHORISED
FOR CONSTRUCTION UNLESS SPECIFICALLY STATED. ALL COPYRIGHTS IN THIS
DRAWING AND DESIGNS SHOWN THEREIN IS RETAINED-DO NOT REPRODUCE
WITHOUT CONSENT.



PAGE DESCRIPTION: Floor Plans and Elevations

CLIENT: Mr. Gadd & Mrs. Clark

DATE : 17 03 2026

Page

01

Scale= As shown A1

PAGE STAGE: Planning

ADDRESS: 33 Skylark View Horsham

DRAWN
BY CRG