

CONCRETE INTERLOCKING TILES
TO MATCH EXISTING

WHITE, DOUBLE-GLAZED
WINDOWS TO MATCH EXISTING

CEDRAL CLADDING IN
WALNUT BROWN

LOCAL STOCK BRICK TO
MATCH EXISTING




REAR ELEVATION

ELEVATIONS
SCALE 1:100
PROPOSED EXTENSION SHOWN 'DETAILED'

SIDE ELEVATION



FRONT ELEVATION

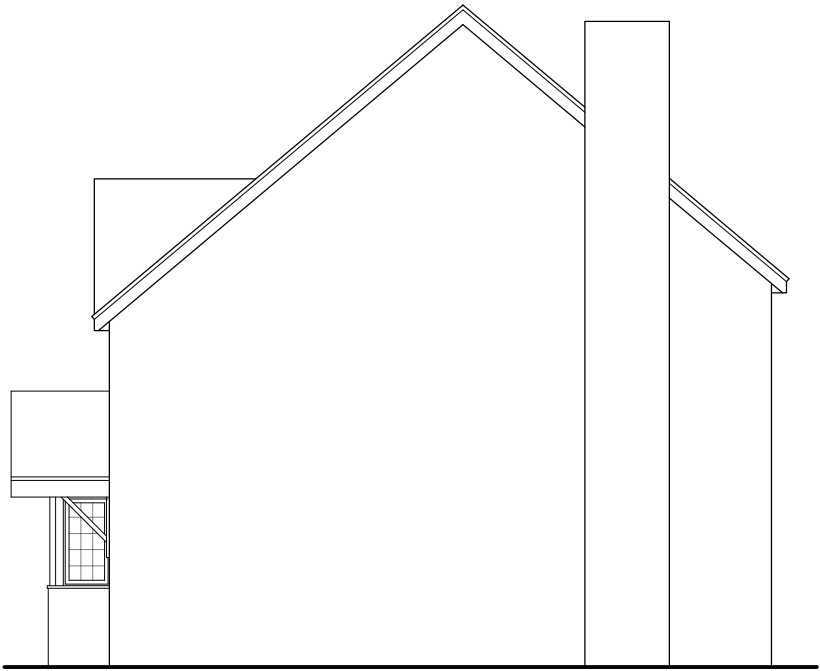

SIDE ELEVATION

REV.A-CLADDING CHANGE 16/06/2025

FOR MR & MRS DAWSON		
SITE 28 WINTERBOURNE, HORSHAM, WEST SUSSEX, RH12 5JW		
TITLE ELEVATIONS SHOWING PROPOSED EXTENSION		
SCALE 1:100 @ A3	DRAWN AH 08/24	DRAWING NO. 05 REV A