




Existing East Elevation (front) @ 1:100

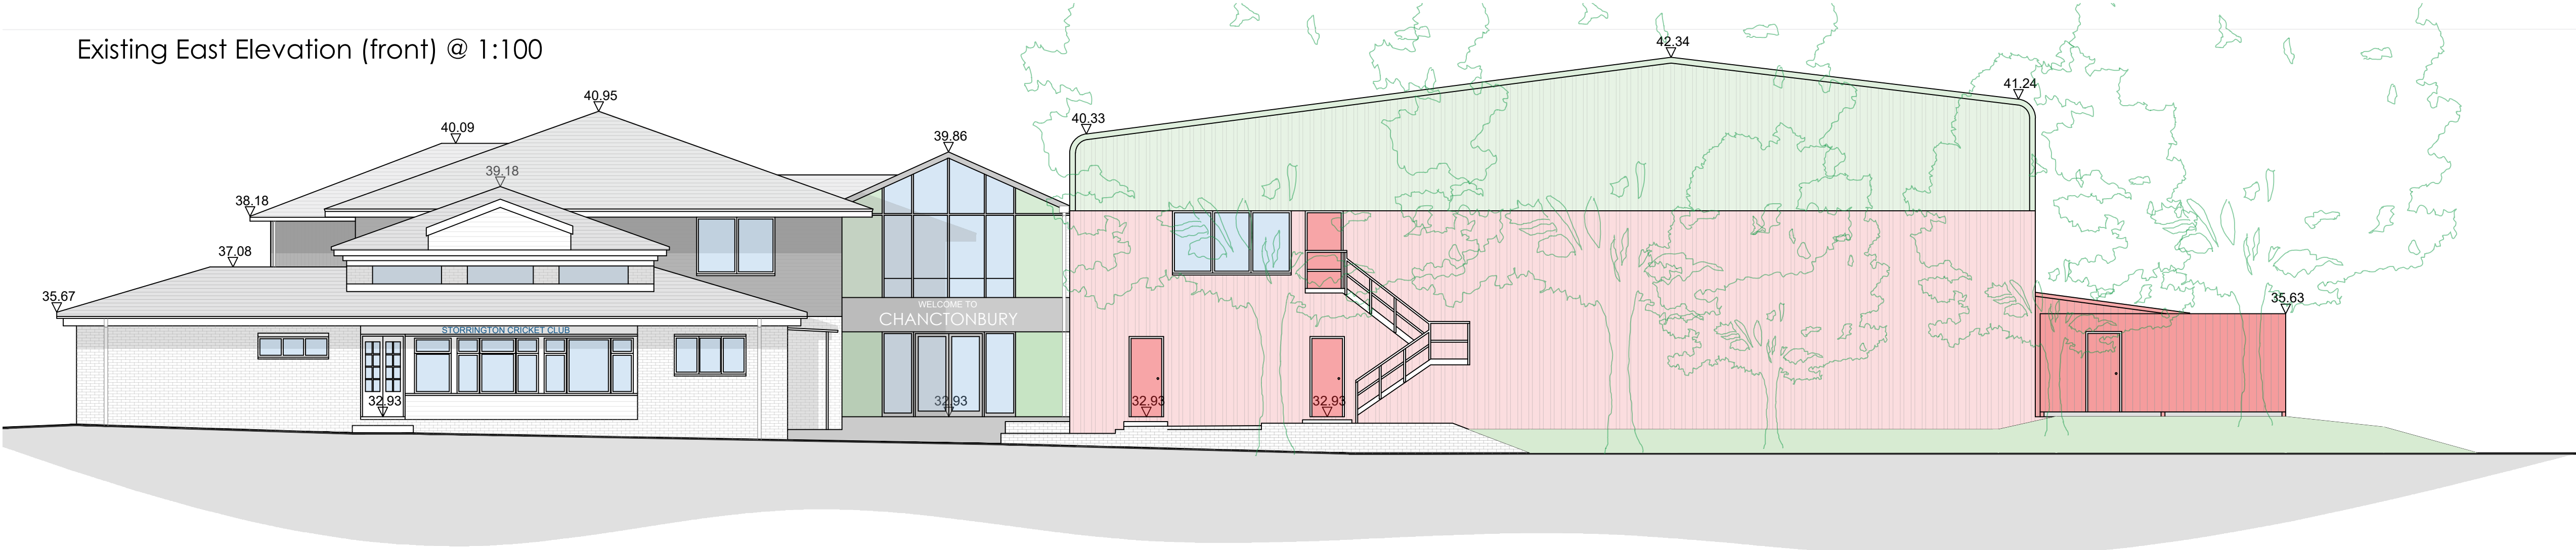



Existing West Elevation (Rear) @ 1:100

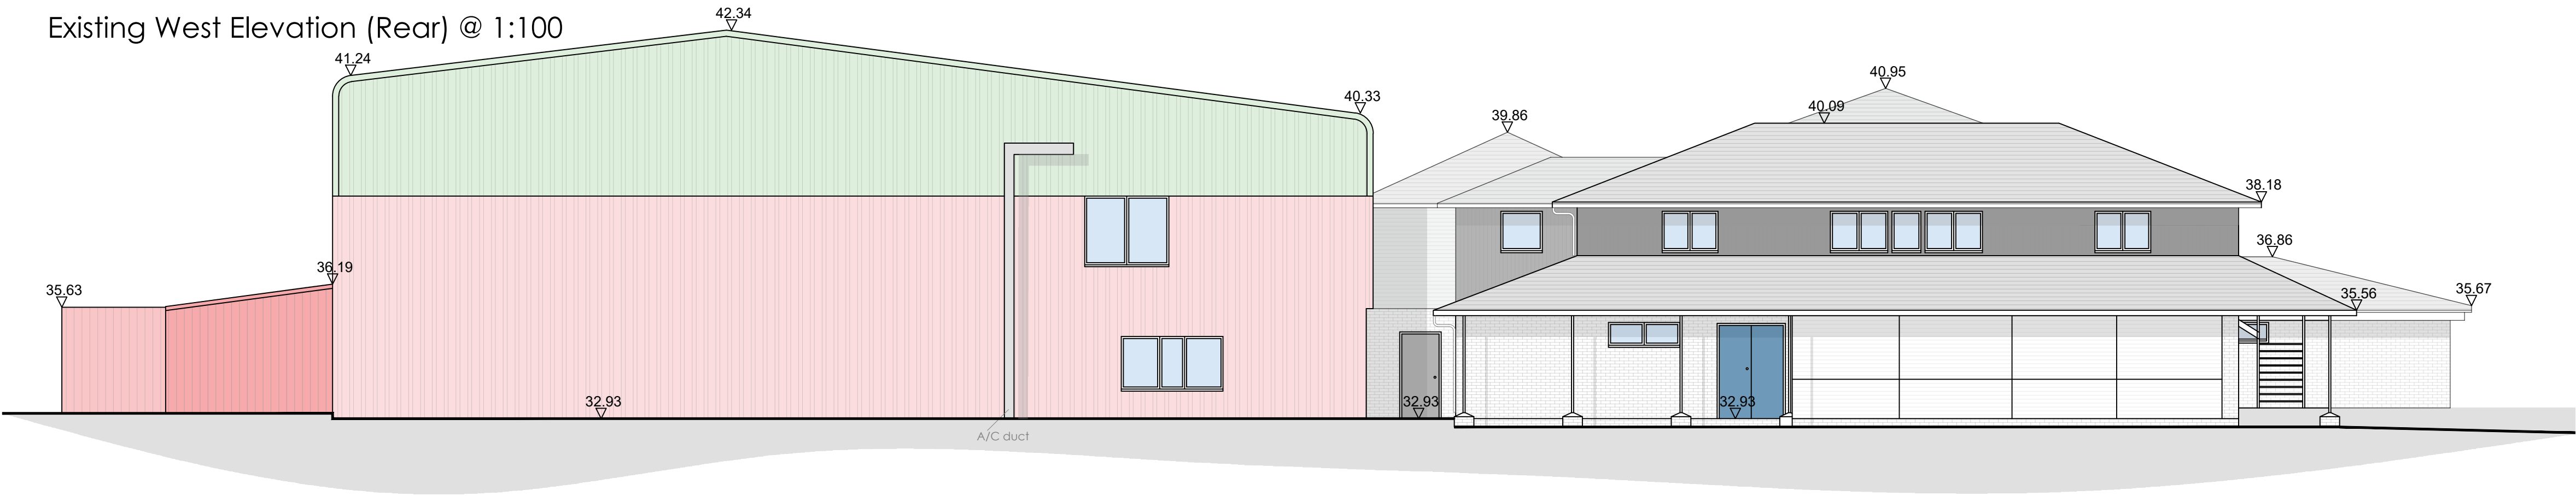

Existing North (Side)Elevation @ 1:100

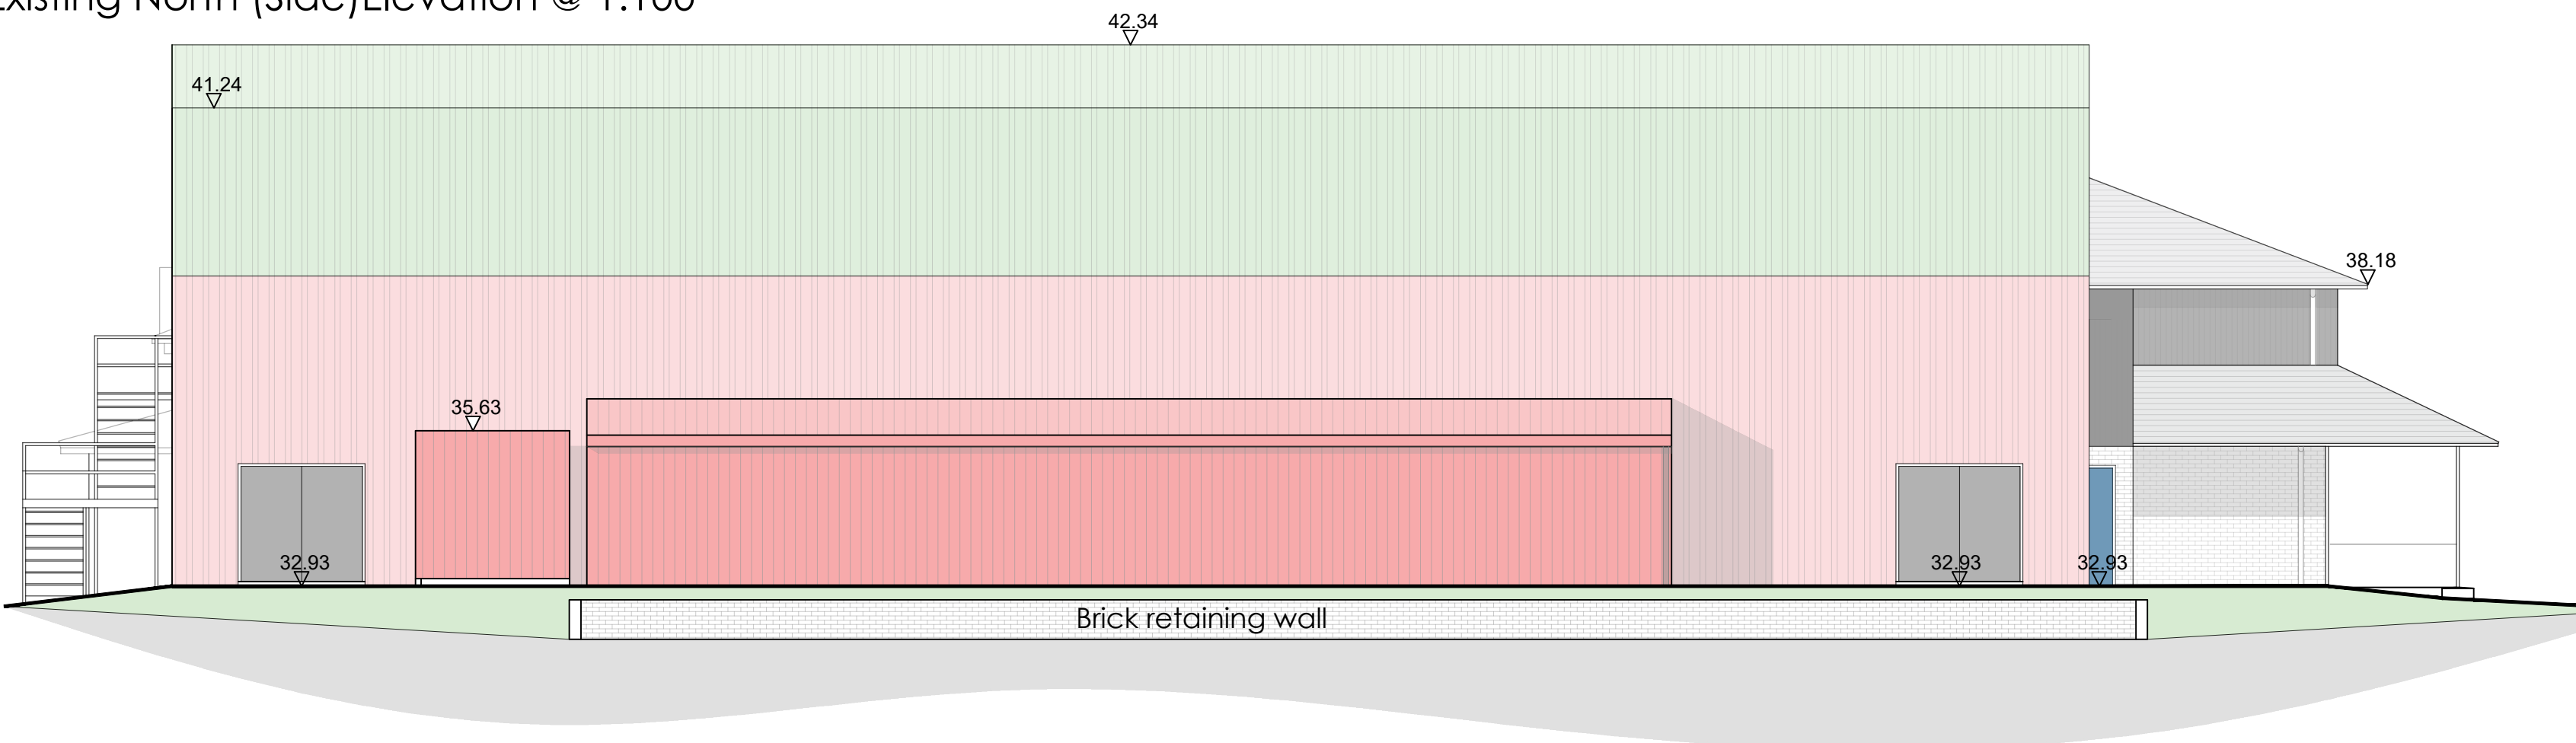

Existing South (Side) Elevation @ 1:100

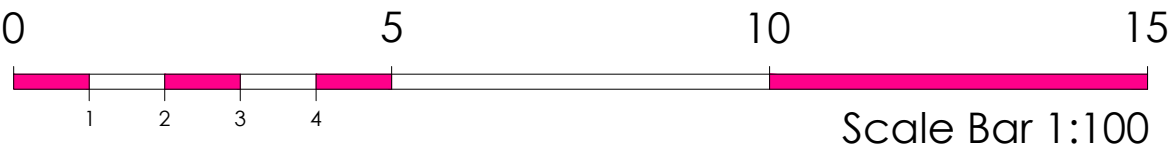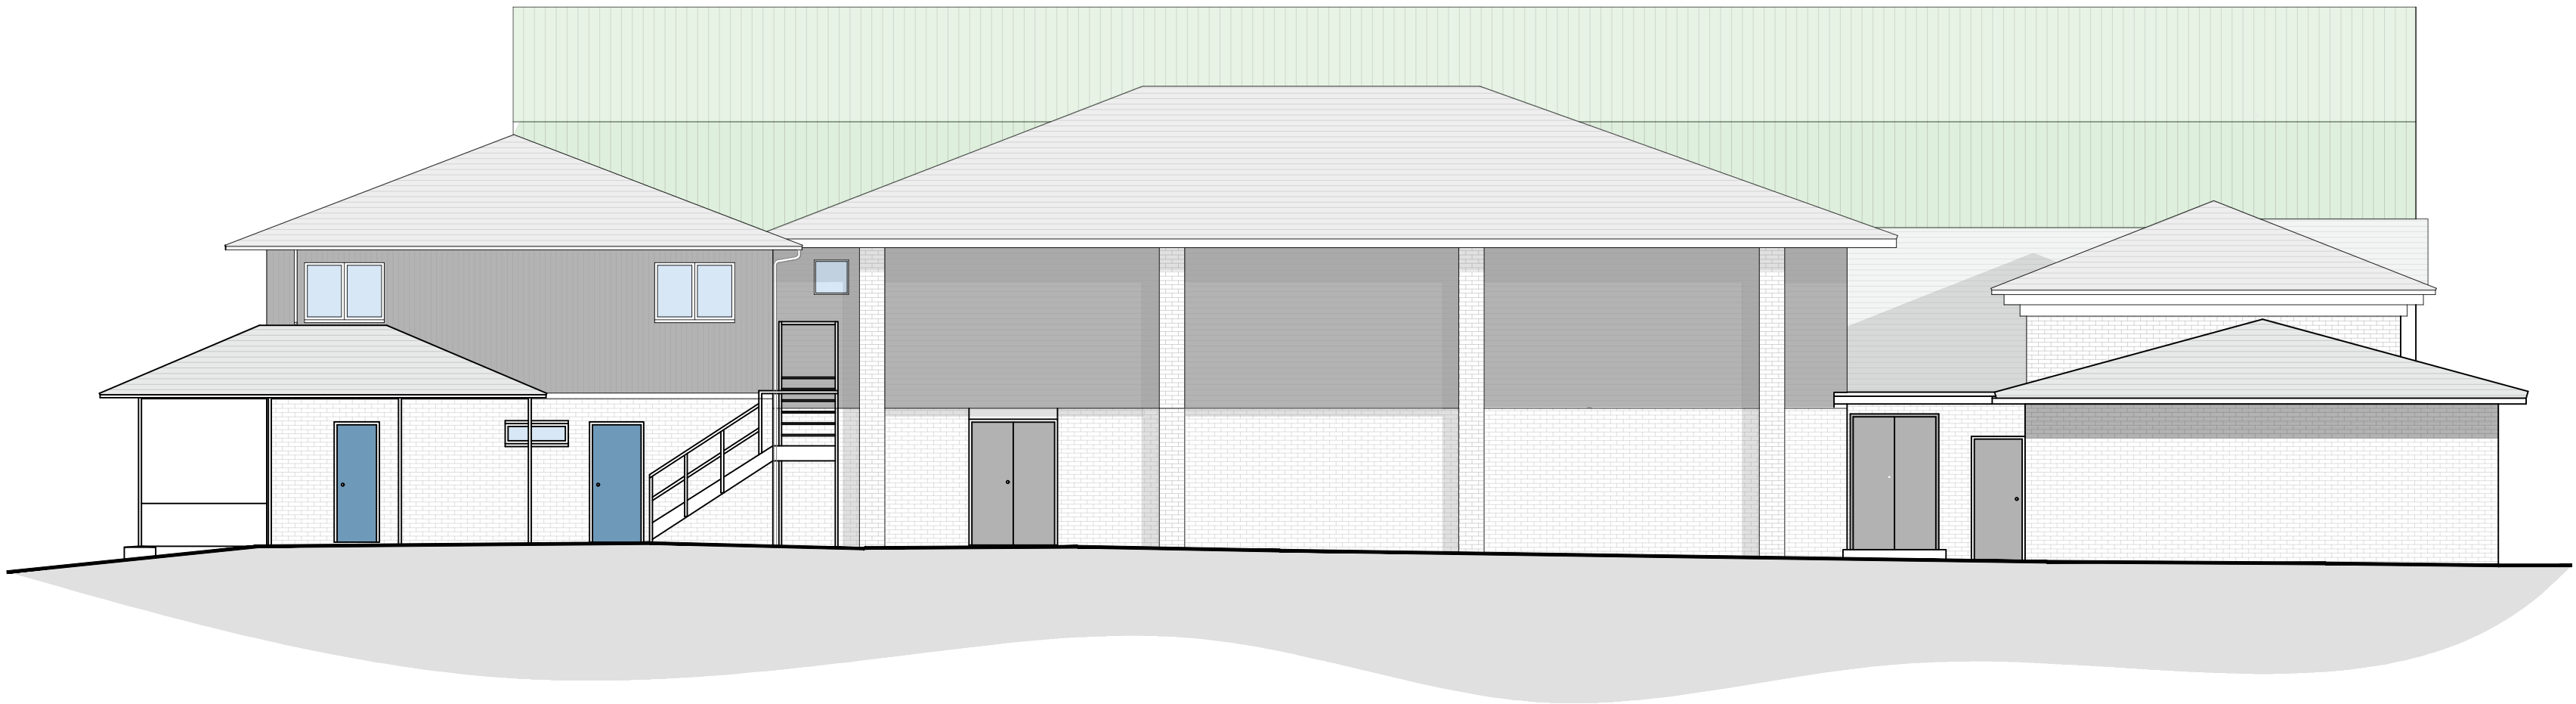

0004

NOTES

- do not scale off this drawing except for planning purposes
- check all dimensions on site before any work is commenced
- all goods materials and workmanship must conform with current building regulations, British standards and codes of practice
- copyright of this drawing is retained by the Architektón Architects LTD and it must not be reproduced without written
- Party Wall etc. Act 1996
- If you are building on or near a neighbouring building or structure, your works may be subject to the Party Wall Act. It is the Client's responsibility to ensure all requirements under the Act are adhered to. You must ensure that you serve the relevant notice(s) on your adjoining neighbour(s). If you have any queries about this, then you should contact a Party Wall Surveyor to assist you.



REV	DATE	BY	AMENDMENT



ARCHitektón Architects Limited
Casita, Hampers Lane Storrington West Sussex
RH20 3HZ
email: info@architektón-architects.co.uk
www.architektón-architects.co.uk
Registered in England No.16205861
RIBA Registration no. 20014360



CLIENT
Chanctonbury Leisure Centre

JOB TITLE / ADDRESS
Chanctonbury Leisure Centre
Spierbridge Road
Storrington
West Sussex
RH20 4PG

DRAWING TITLE
Elevations as Existing

DRAWING STATUS
Planning

NOT FOR CONSTRUCTION USE UNLESS STATED AS 'CONSTRUCTION'

DATE	SCALE	DRAWN BY	CHECKED BY
March 2026	@A1	RF	AA

26003 AA V1 G DR A 0004 -