




Proposed East Elevation (front) @ 1:100

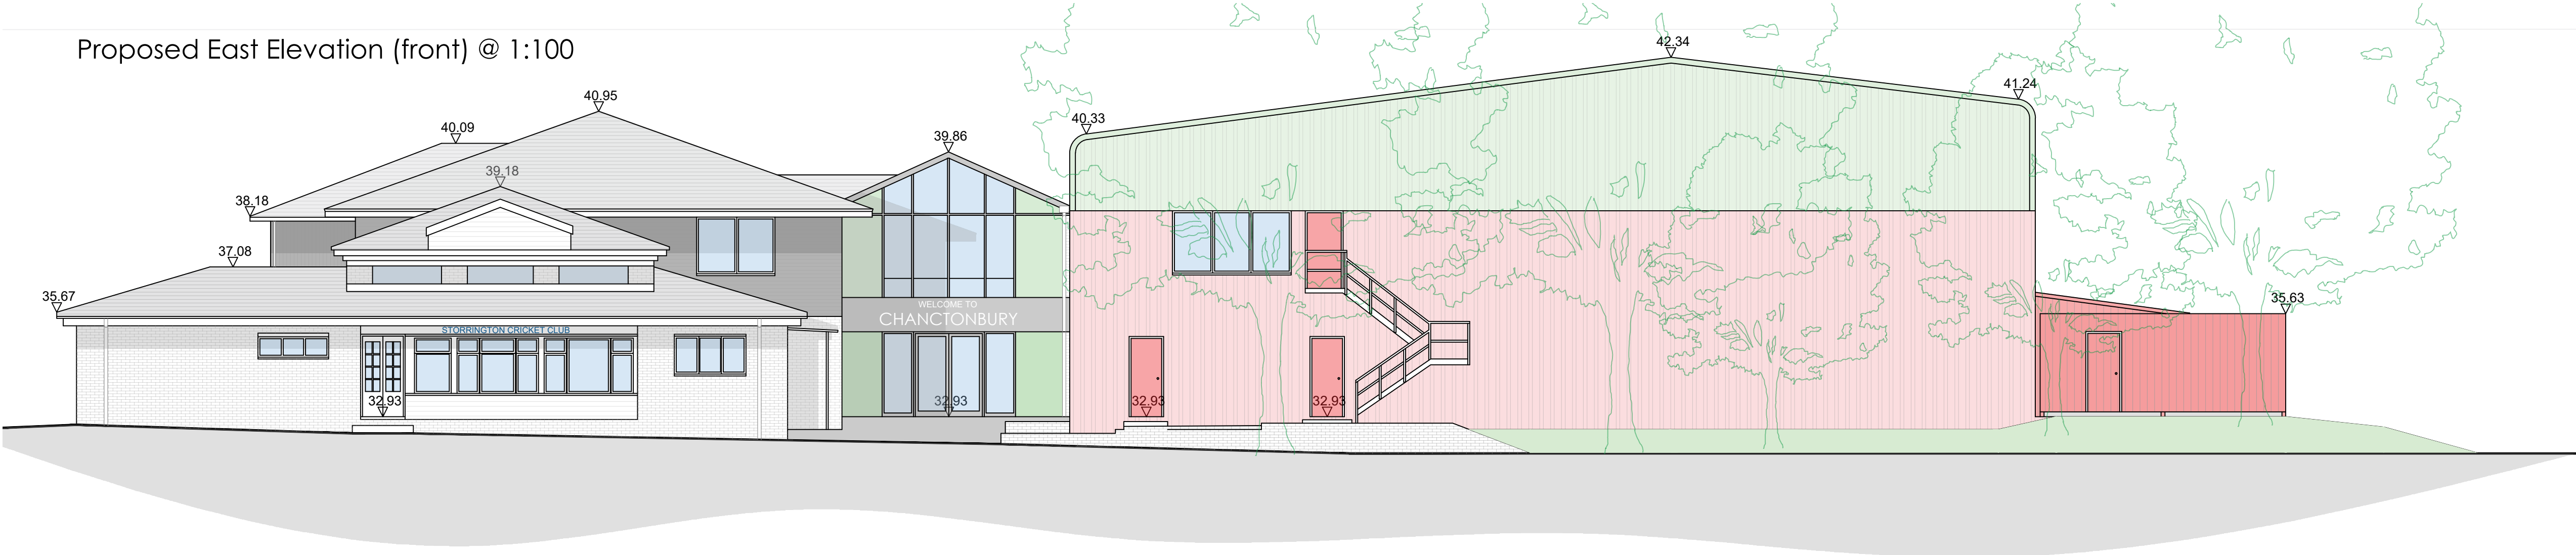


Proposed West Elevation (Rear) @ 1:100

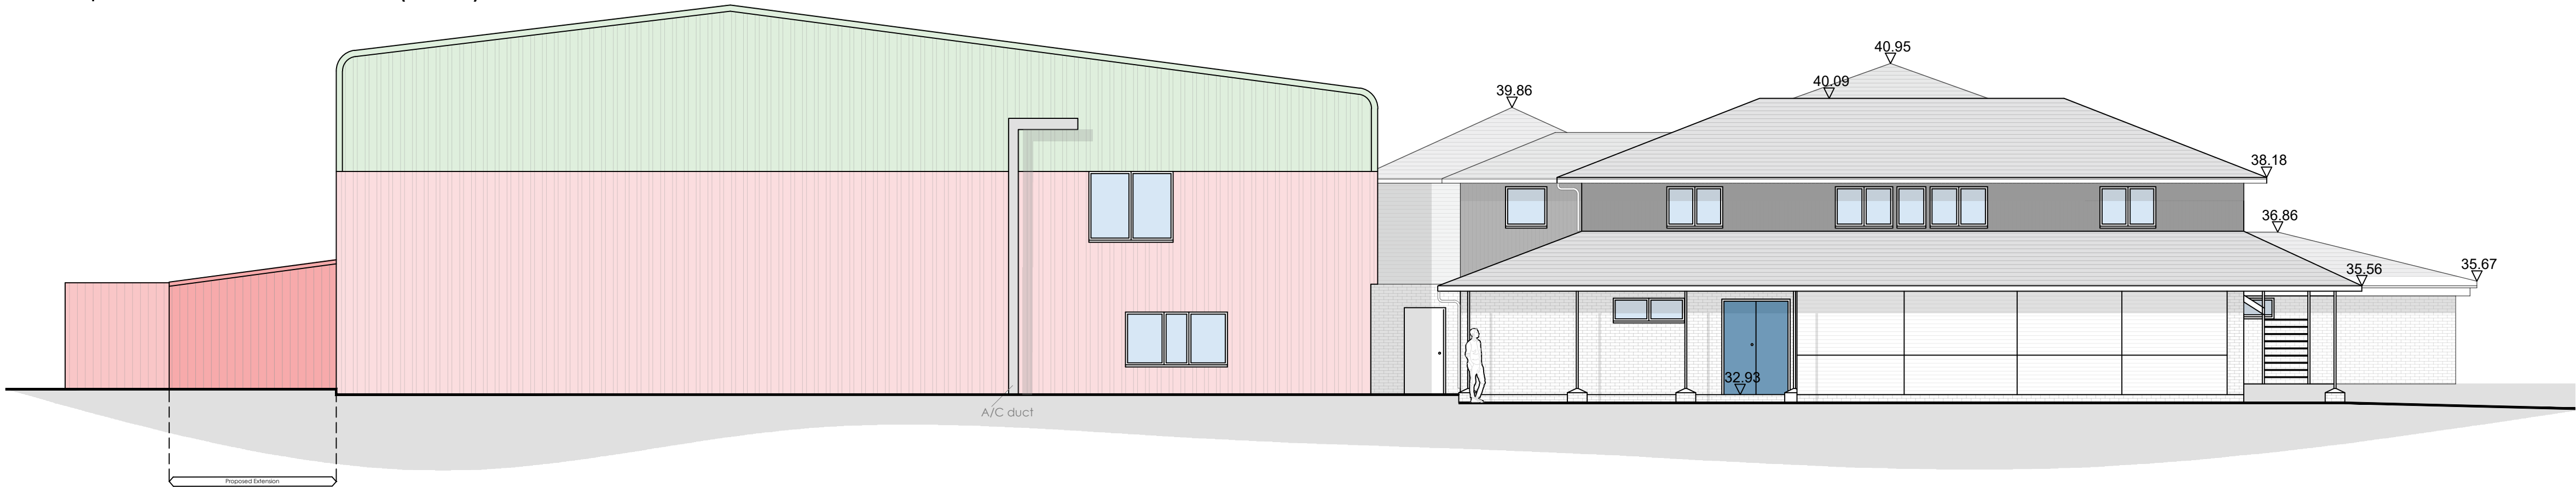

Proposed North (Side)Elevation @ 1:100

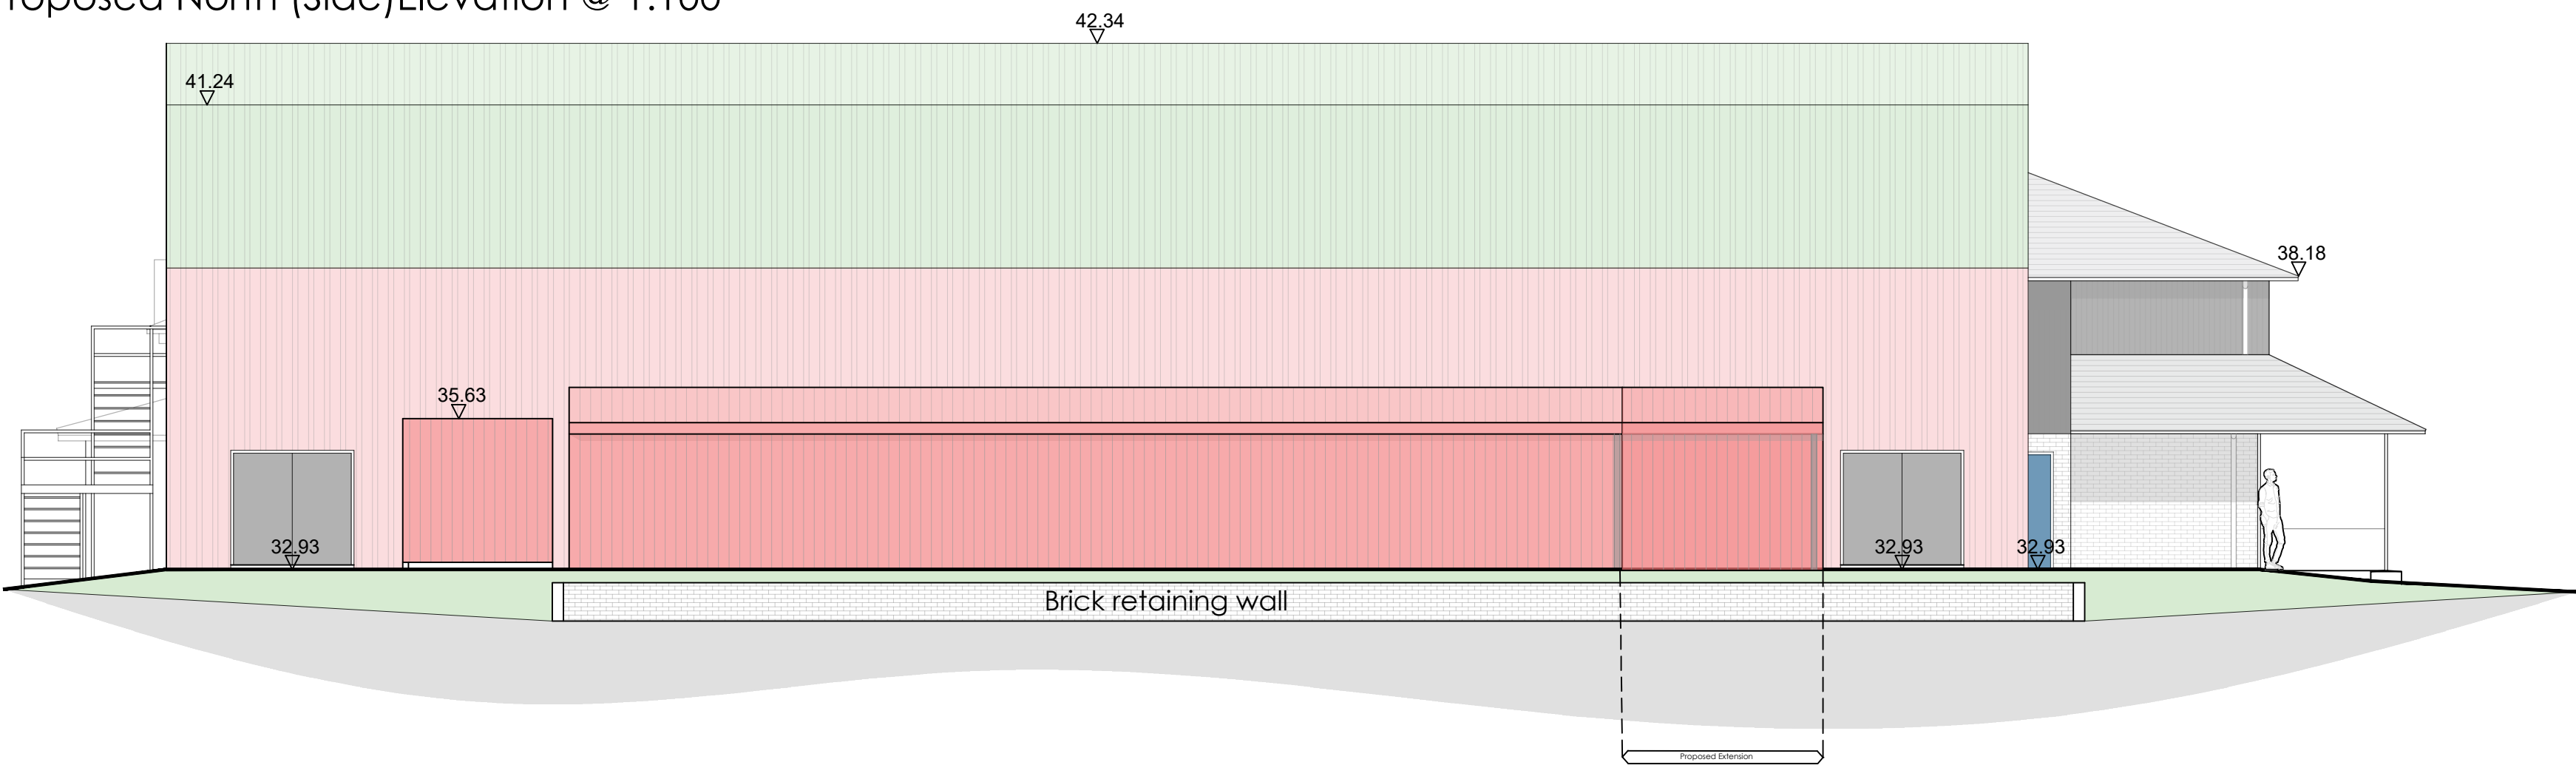

Proposed South (Side) Elevation @ 1:100

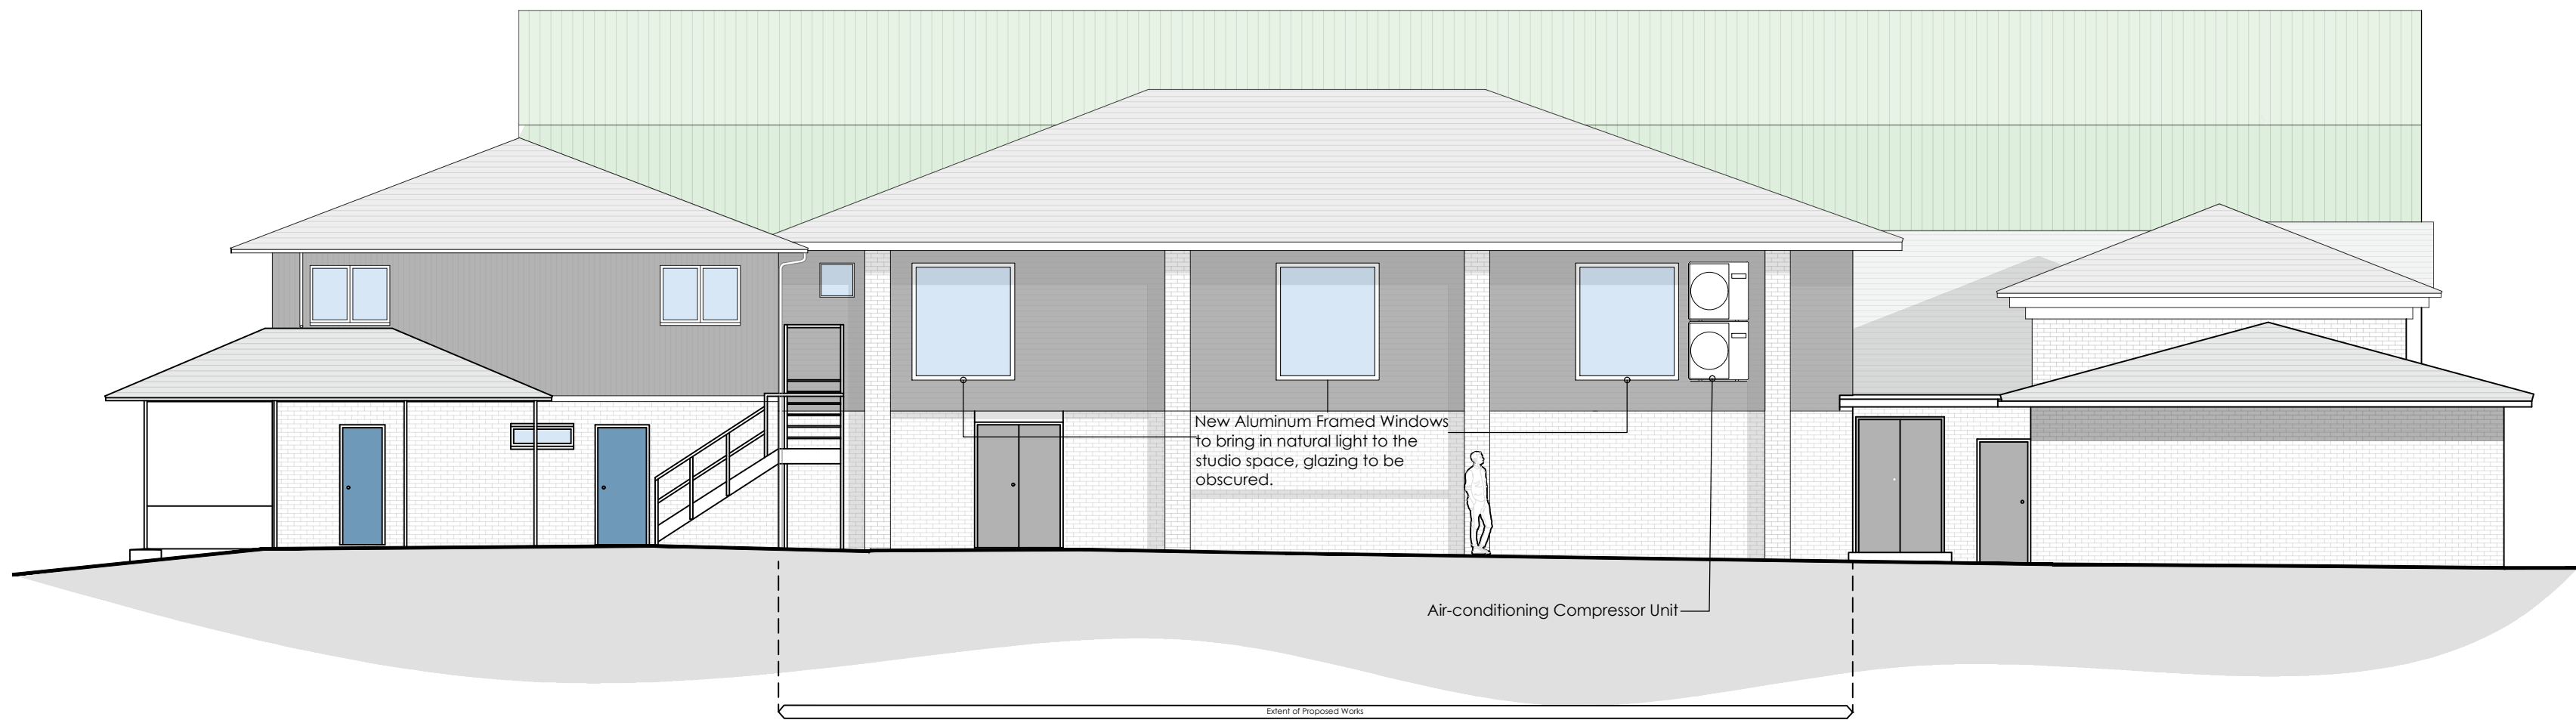

0008

NOTES

- do not scale off this drawing except for planning purposes
- check all dimensions on site before any work is commenced
- all goods materials and workmanship must conform with current building regulations, British standards and codes of practice
- copyright of this drawing is retained by the Architektón Architects LTD and it must not be reproduced without written
- Party Wall etc. Act 1996
- If you are building on or near a neighbouring building or structure, your works may be subject to the Party Wall Act. It is the Client's responsibility to ensure all requirements under the Act are adhered to. You must ensure that you serve the relevant notice(s) on your adjoining neighbour(s). If you have any queries about this, then you should contact a Party Wall Surveyor to assist you.

arb
Architects
Registration
Board

RIBA
Chartered Practice

REV	DATE	BY	AMENDMENT



ARCHitektón Architects Limited
Casita, Hampers Lane Storrington West Sussex
RH20 3HZ
email: info@architektón-architects.co.uk
www.architektón-architects.co.uk
Registered in England No.16205861
RIBA Registration no. 20014360



CLIENT		Chanctonbury Lesiure Centre	
JOB TITLE / ADDRESS			
Chanctonbury Leisure Centre Spierbridge Road Storrington West Sussex RH20 4PG			
DRAWING TITLE			
Elevations as Proposed			
DRAWING STATUS			
Planning			
NOT FOR CONSTRUCTION USE UNLESS STATED AS 'CONSTRUCTION'			
DATE	SCALE	DRAWN BY	RF
April 2025	@A1	CHECKED BY	AA

26003 AA V1 G DR A 0008 -