



PROPOSED FRONT ELEVATION



PROPOSED SIDE ELEVATION

MATERIALS SCHEDULE

Walls - Buff facing brickwork
Roof - Plain clay roof tiles
Windows - Dark Grey Aluminum/Composite
Doors - Dark Grey Aluminum/Composite
Velux Rooflights (with auto blackout blinds)



RENEWABLES:

Integral Solar Panels
Heat Pump (air or ground source)
MVHR Heat Recovery

ACCOMMODATION SCHEDULE:

Gross External Area: 440m²
Gross Internal Area: 382m²

PROPOSED ROOF PLAN

 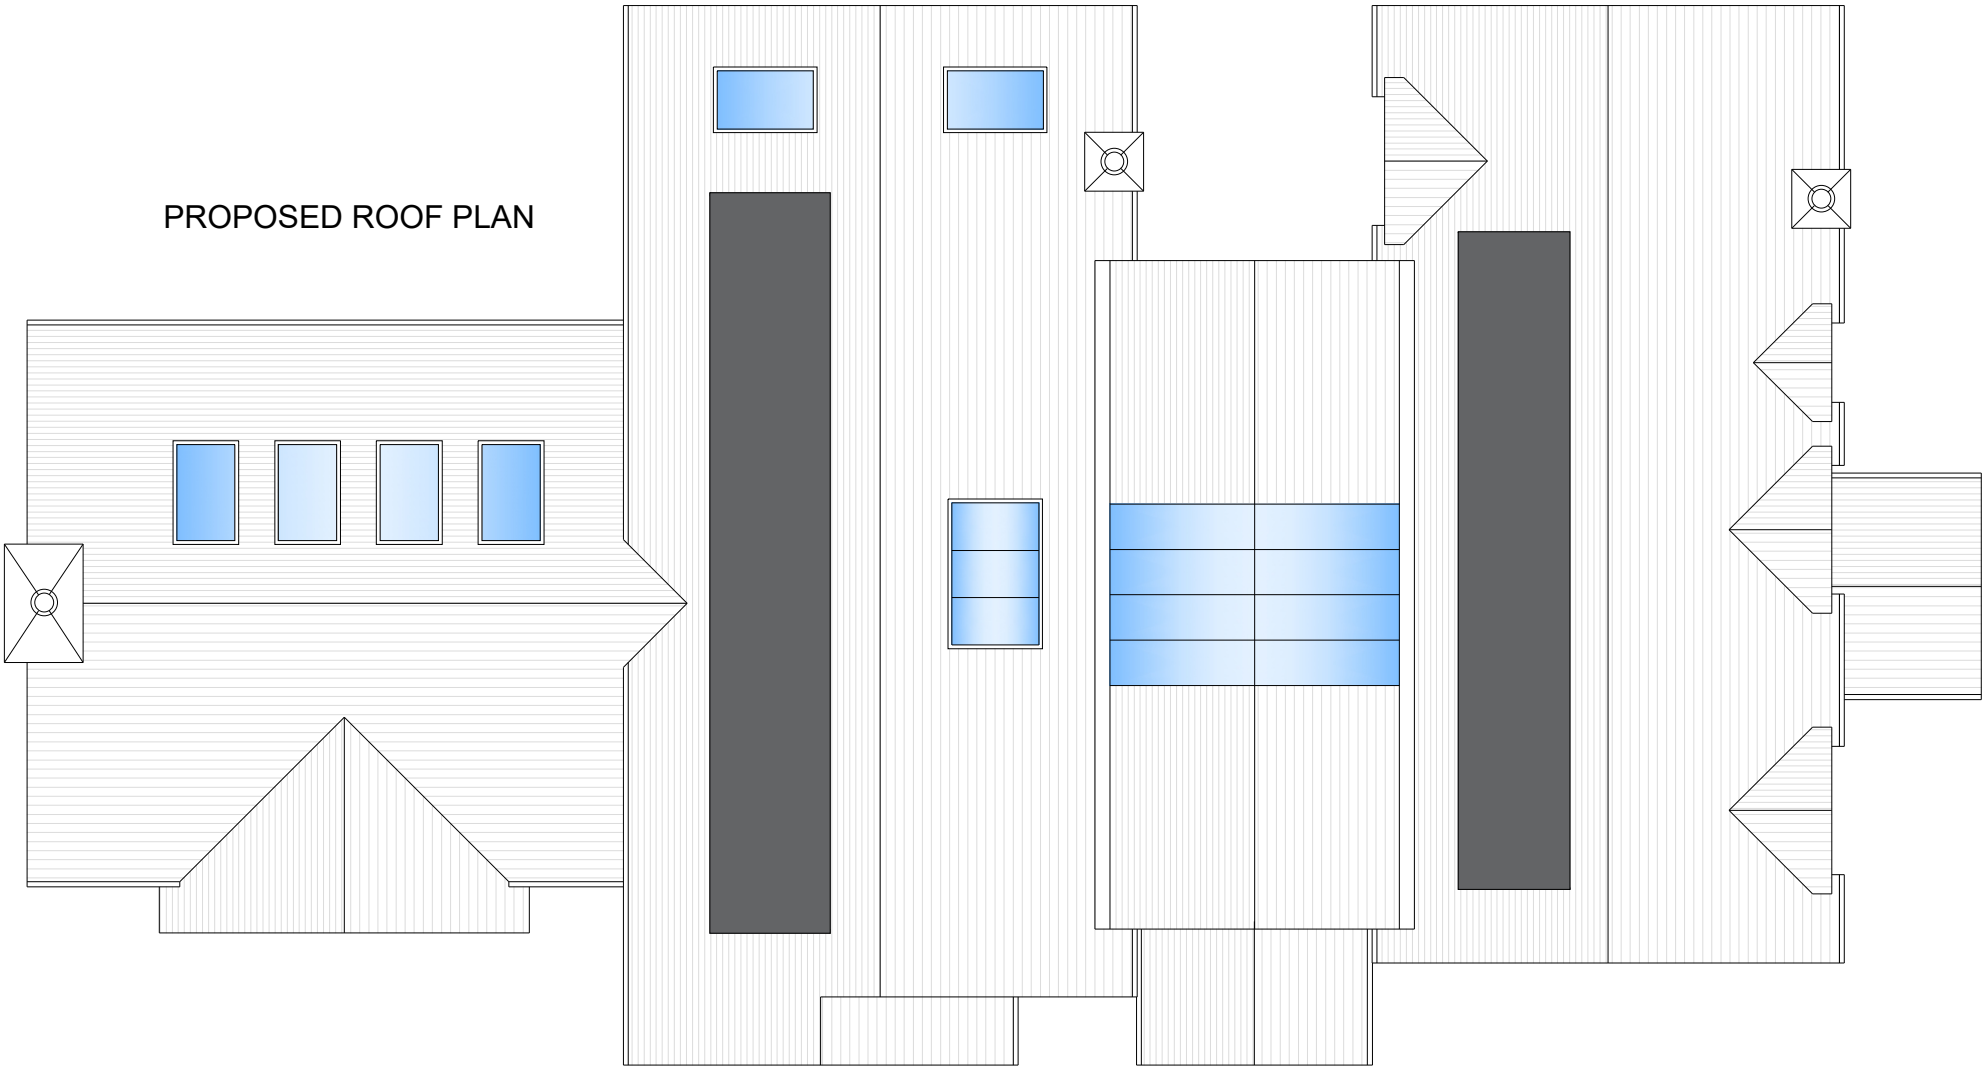

mark alford design architecture

Heatherlands Bracken Lane Storrington West Sussex RH20 3HS
T: 01903 740033 E: office@markalforddesign.com

client: MR AND MRS ALLEN

project title: TOWN BARN, DRAGONS GREEN
PROPOSED NEW DWELLING

drawing title: PROPOSED DWELLING ROOF PLAN + ELEVATIONS

drawn by: MSA date: NOV '25 scale: 1:100 @ A3

issue status: FOR PLANNING CONSENT

drawing number: **25581 / P103**

revision:

This drawing may not be used or reproduced without written consent. Copyright reserved
No dimensions to be scaled from this drawing except for Planning purposes.