




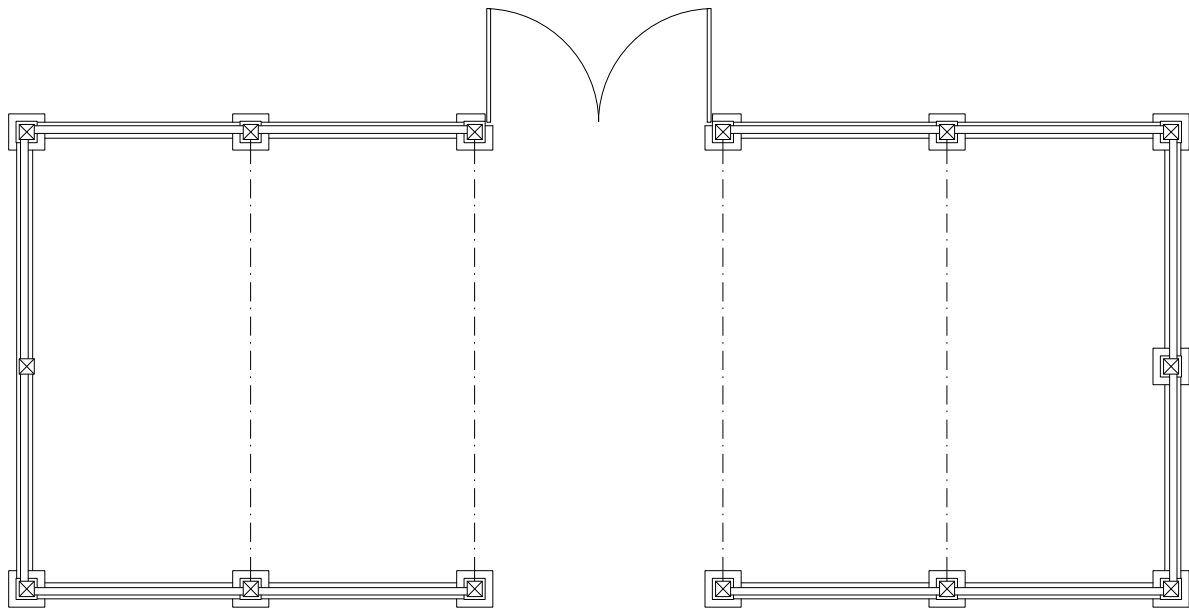


EXISTING FLOOR PLAN

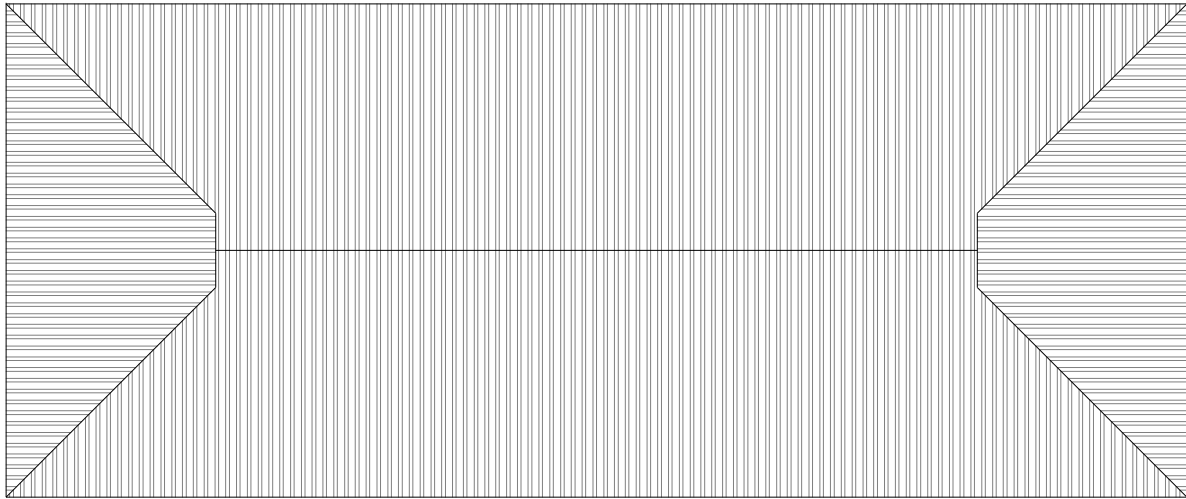


EXISTING ROOF PLAN

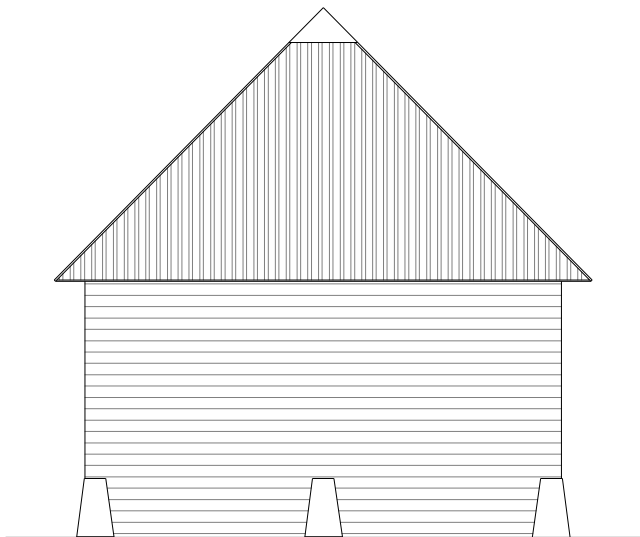


EXISTING SIDE ELEVATION (East)

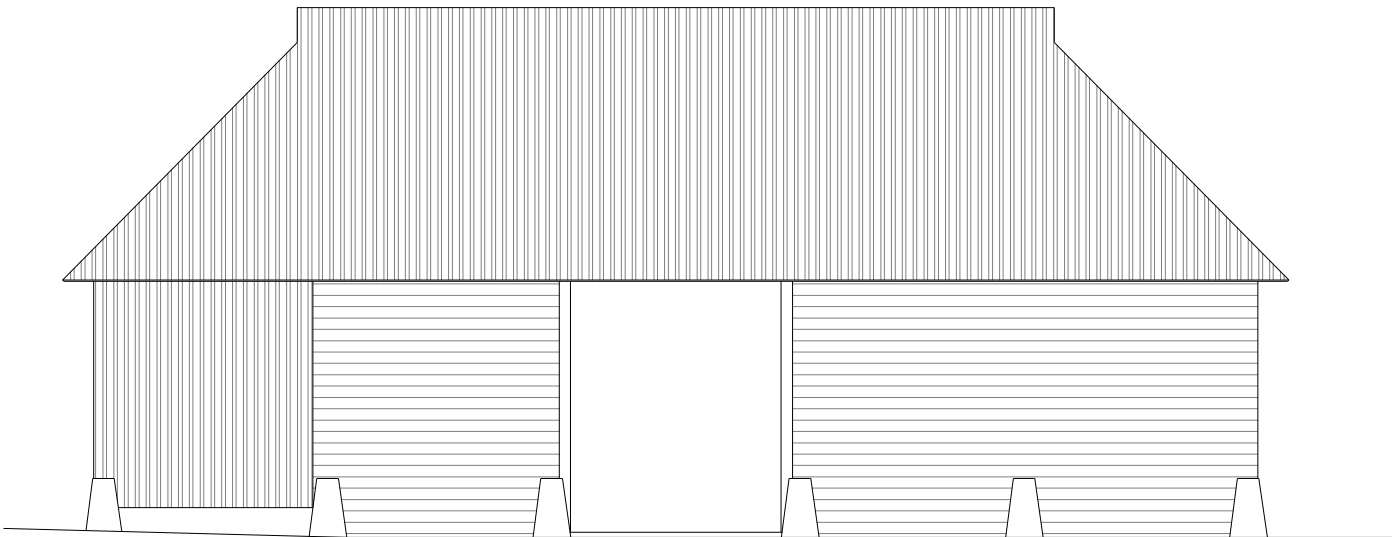


EXISTING FRONT ELEVATION (South)

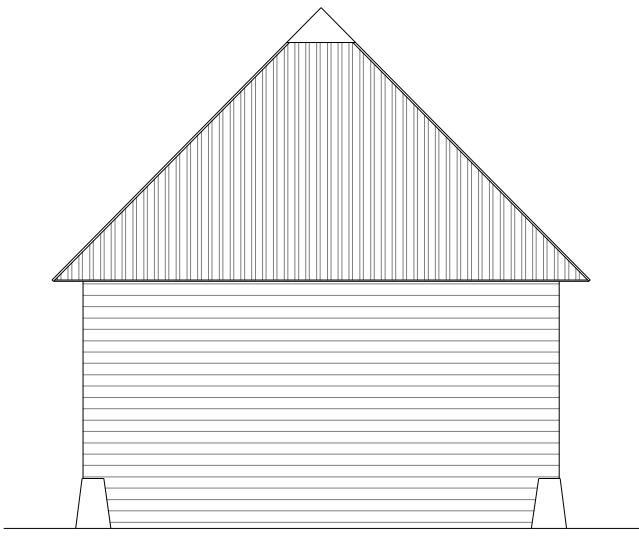

EXISTING SIDE ELEVATION (West)

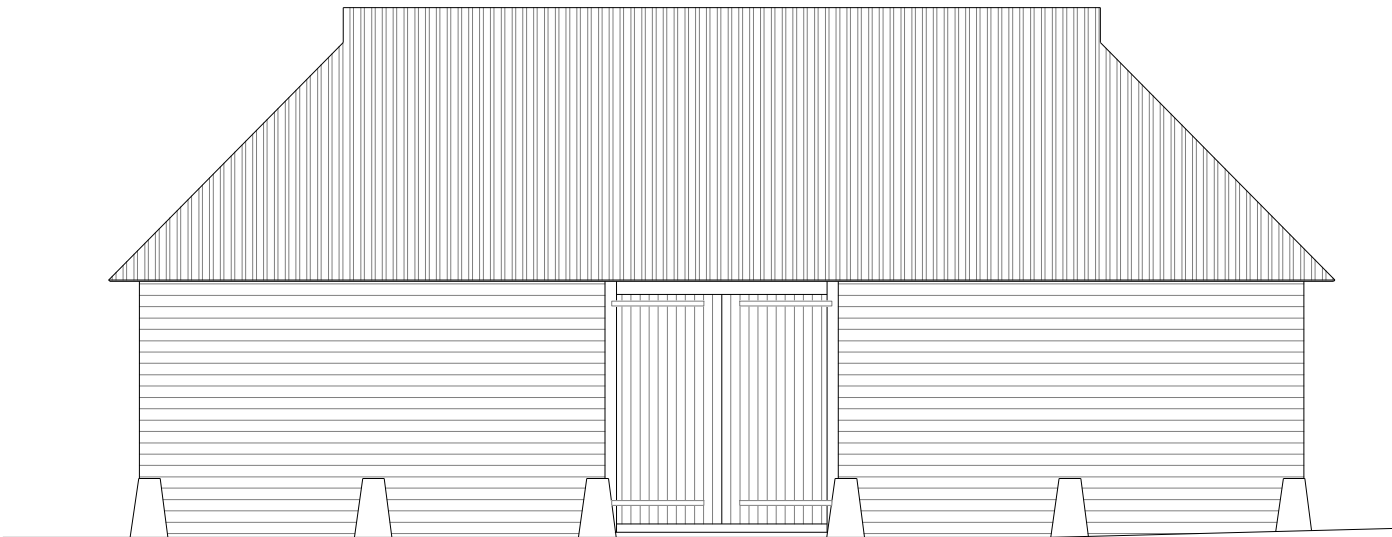

EXISTING REAR ELEVATION (North)

 

Scale 1:100



mark alford design architecture
Heatherlands Bracken Lane Storrington West Sussex RH20 3HS
T: 01903 740033 E: office@markalforddesign.com

client: MR AND MRS ALLEN
project title: TOWN BARN, DRAGONS GREEN
PROPOSED NEW DWELLING
drawing title: BARN EXISTING PLANS/ELEVATIONS

drawn by: MSA date: NOV '25 scale: 1:100 @ A3

issue status: FOR PLANNING CONSENT

drawing number: **25581 / P105**

revision:

This drawing may not be used or reproduced without written consent. Copyright reserved
No dimensions to be scaled from this drawing except for Planning purposes.