



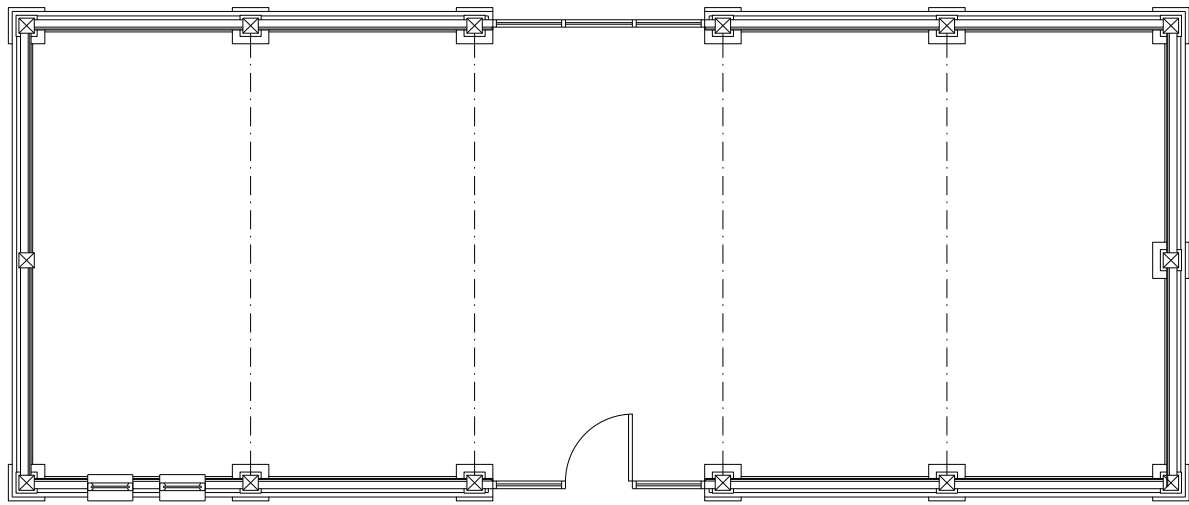

PROPOSED FLOOR PLAN




PROPOSED ROOF PLAN

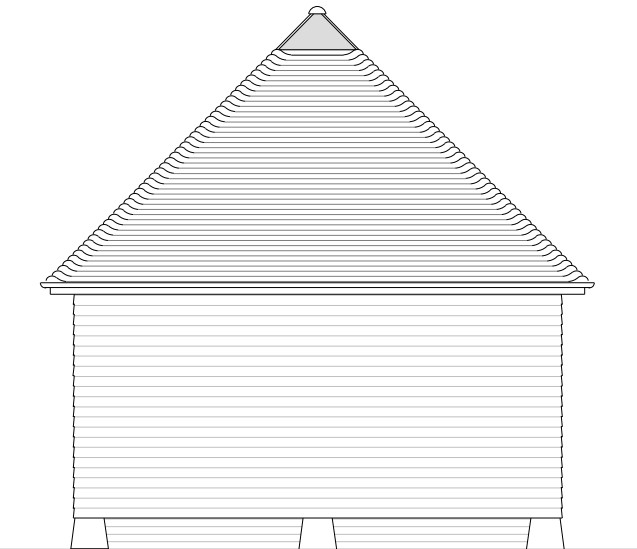

PROPOSED SIDE ELEVATION (East)



PROPOSED FRONT ELEVATION (South)

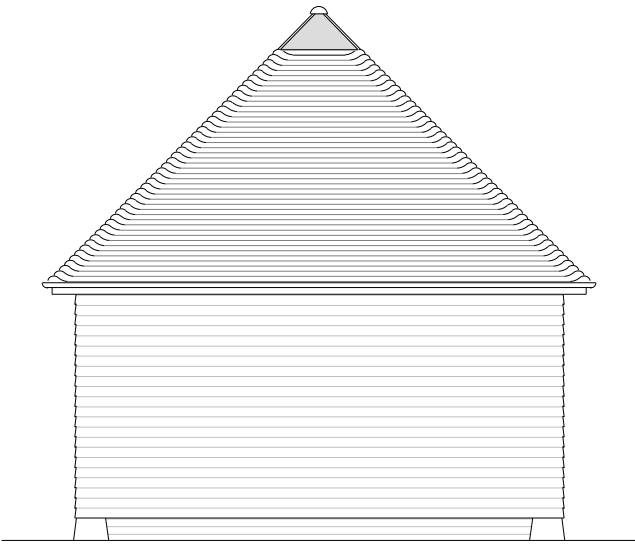


PROPOSED SIDE ELEVATION (West)



PROPOSED REAR ELEVATION (North)

MATERIALS SCHEDULE

Plinth Walls - Red multi stock brickwork
Main walls - Horizontal Oak cladding
Roof - Plain clay roof tiles
Doors / Windows - Oak double glazed

 

mark alford design architecture
Heatherlands Bracken Lane Storrington West Sussex RH20 3HS
T: 01903 740033 E: office@markalforddesign.com

client: MR AND MRS ALLEN
project title: TOWN BARN, DRAGONS GREEN
PROPOSED NEW DWELLING
drawing title: BARN PROPOSED PLANS/ELEVATIONS

drawn by: MSA date: NOV '25 scale: 1:100 @ A3

issue status: FOR PLANNING CONSENT

drawing number: **25581 / P106**

revision:

This drawing may not be used or reproduced without written consent. Copyright reserved
No dimensions to be scaled from this drawing except for Planning purposes.