



OUTDOOR UNIT		PUZ-WZ60VAA
HEAT PUMP SPACE HEATER - 55°C	ErP Rating	A++
	ηs	139%
	SCOP (MCS)	3.43
HEAT PUMP SPACE HEATER - 35°C	ErP Rating	A+++
	ηs	179%
	SCOP (MCS)	4.39
HEAT PUMP COMBINATION HEATER - Large Profile ¹	ErP Rating	A+
	ηwh	143%
	Capacity (kW)	6.2
HEATING ² (A-7/W35)	Power Input (kW)	2.51
	COP	2.47
OPERATING AMBIENT TEMPERATURE (°C DB)		-25 ~ +46
MAXIMUM WATER OUTLET TEMPERATURE (°C)		75
SOUND DATA ³	Pressure Level at 1m (dBA)	40
	Power Level (dBA) ⁴	56
	Pipework Size (mm)	22
WATER DATA	Flow Rate (l/min)	17
	Water Pressure Drop (kPa)	26
DIMENSIONS (mm)	Width	1050
	Depth	480
	Height	1020
WEIGHT (kg)		89
ELECTRICAL DATA	Electrical Supply	220-240v, 50Hz
	Phase	Single
	Nominal Running Current [MAX] (A) ⁵	13
	Fuse Rating - MCB Sizes (A) ⁶	16
REFRIGERANT CHARGE (kg) / CO ₂ EQUIVALENT (t)	R290 (GWP 0.02)	0.6 / 0.0018

NOTES:
¹ Combination with EHPT20X-MEHEW Cylinder
² Under normal heating conditions at outdoor temp: -7°CDB / -8°CWB, outlet water temp 35°C, inlet water temp 30°C.
³ Under normal heating conditions at outdoor temp: 7°CDB / 6°CWB, outlet water temp 55°C, inlet water temp 47°C as tested to BS EN14511.
⁴ Sound power level tested to BS EN12102.
⁵ Under normal heating conditions at outdoor temp: 7°C, outlet water temp: 35°C.
⁶ MCB Sizes BS EN60898-2 & BS EN60947-2.
ηs is the seasonal space heating energy efficiency (SSHEE) ηwh is the water heating energy efficiency

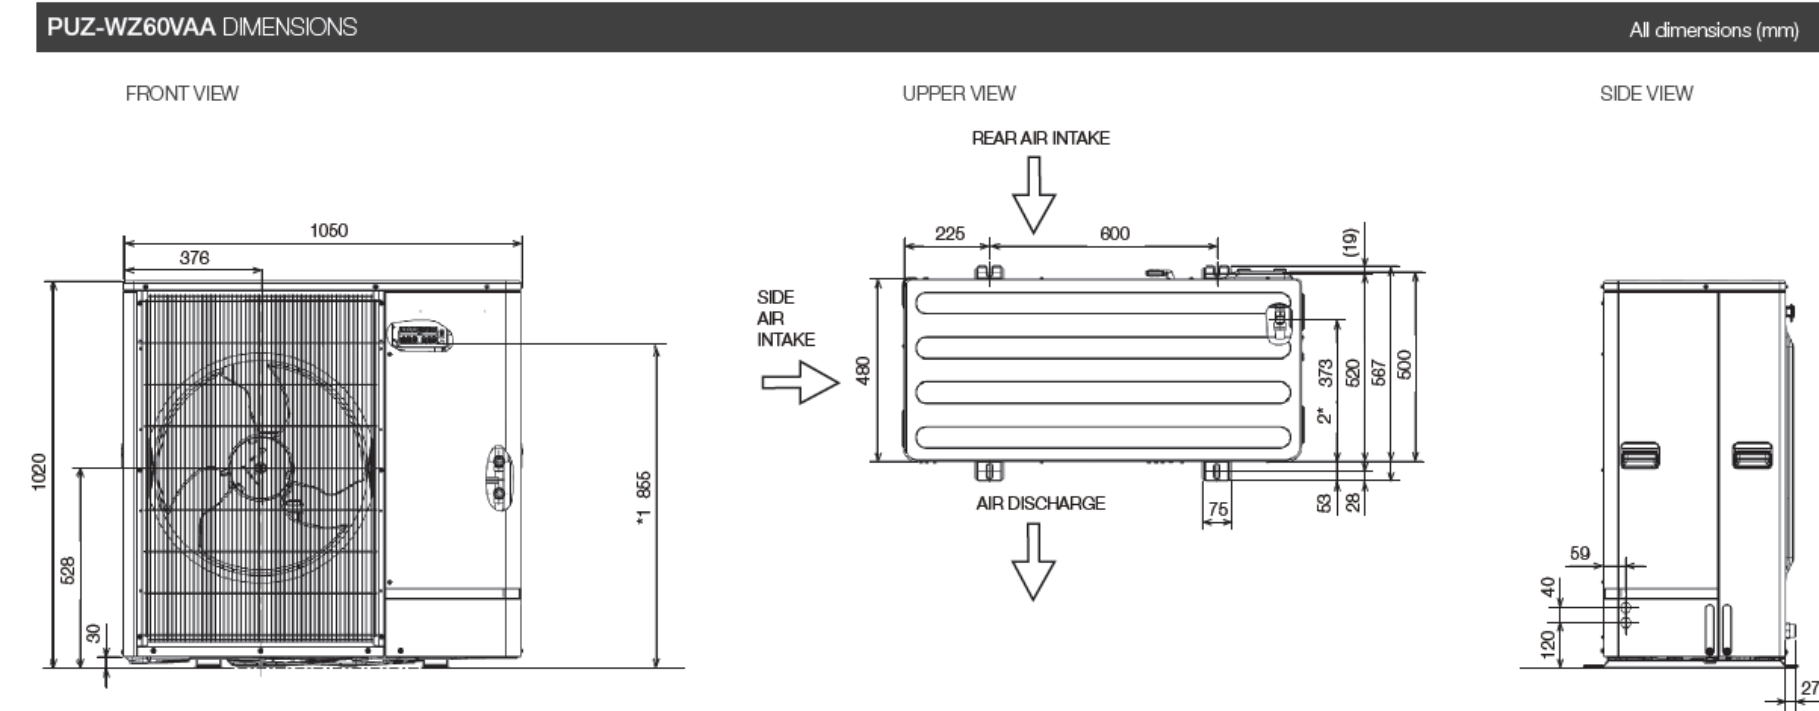


Mitsubishi Electric Ecodan R290 Drawings 1:20 Scale

Fig. 2-6

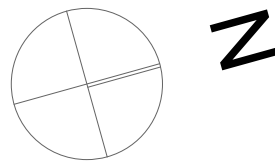


The Cottage

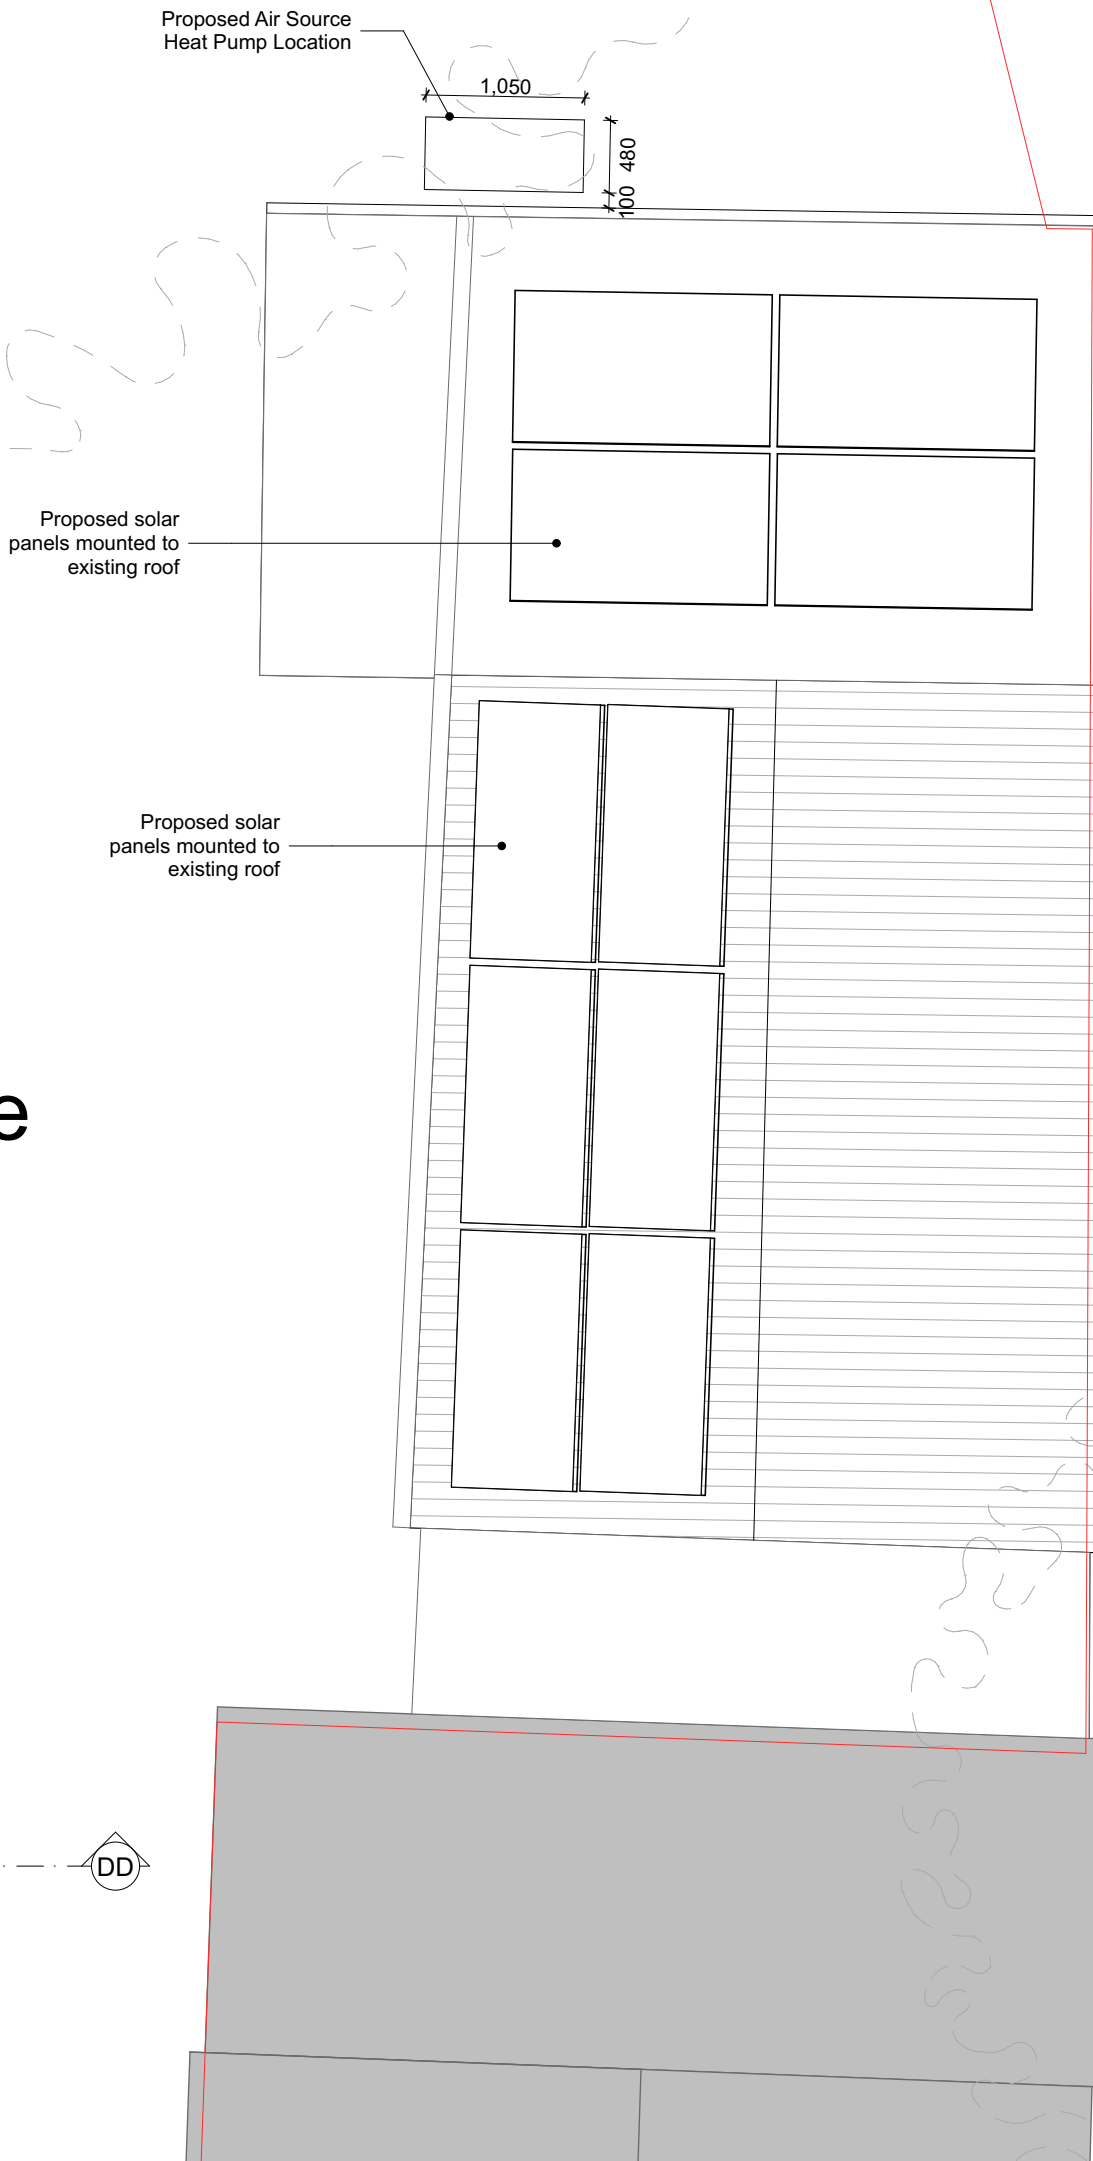

Garage Roof Plan



Garage South Elevation

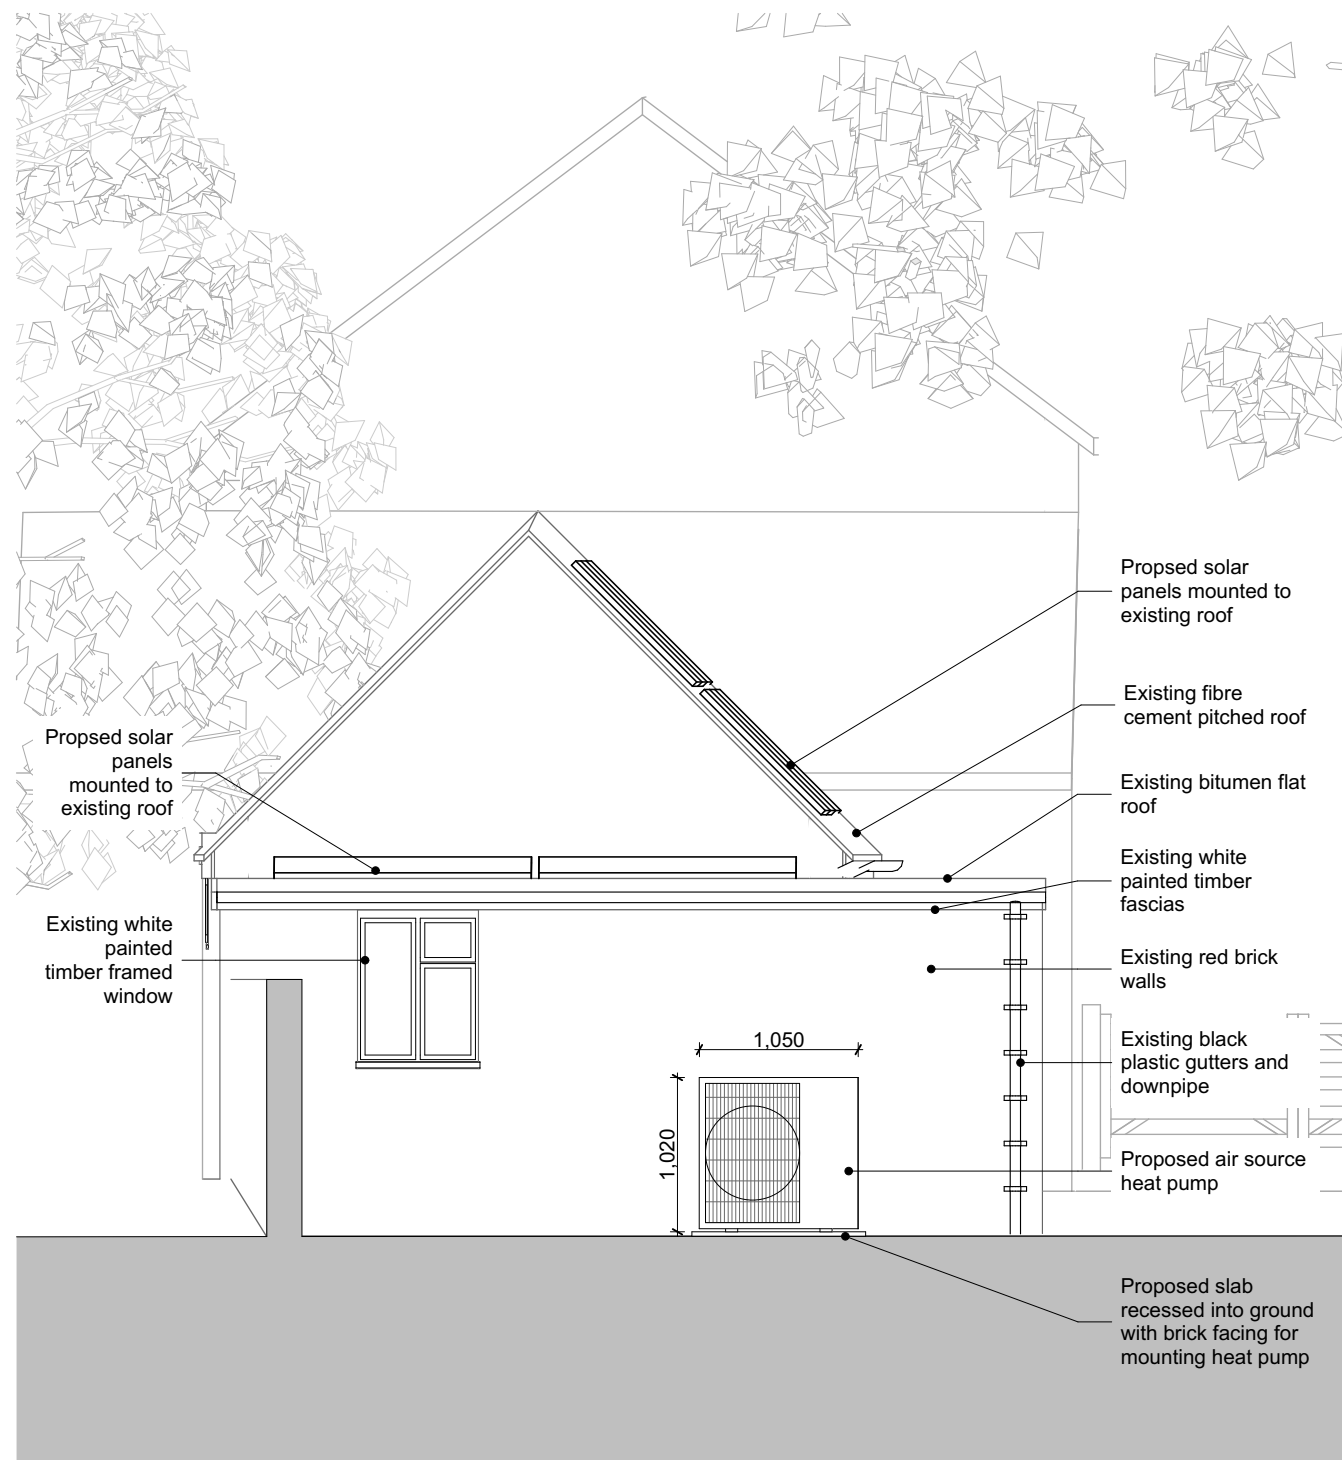


Garage West Elevation

Notes

Do not scale off this drawing except for planning purposes
Check all dimensions on site before any work commences
All goods, materials and workmanship must conform to current building regulations, british standards and codes of practice.
Copyright of this drawing is to be retained by Ecotecture Ltd and must not be reproduced without written consent from the practice.

Drawing to be printed A1

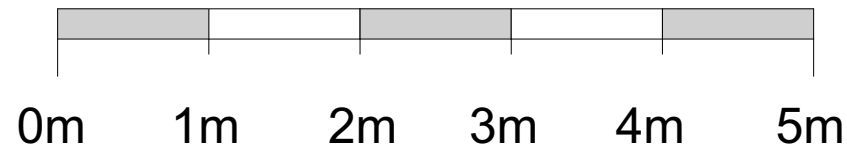

Scale 1:50

Roof Plan Key

- Existing neighbouring buildings
- Site Boundary

Proposed

ecotecture[®]
ECOLOGICAL ARCHITECTURE

01444 416745 info@ecotecture.co.uk
www.ecotecture.co.uk

31 Sussex Road Haywards Heath
West Sussex RH16 4DZ

Client: Lucy and Nick Goundry

Address: The Cottage
Rudgwick
West Sussex
RH12 3EH

Description: Proposed Garage Roof Plan & Elevations

Scale: 1:50, 1:20 Date: 20/05/2026
Drawn: KR Checked: JS

Drawing No: 844 / 322